


EXISTING CONDITIONS

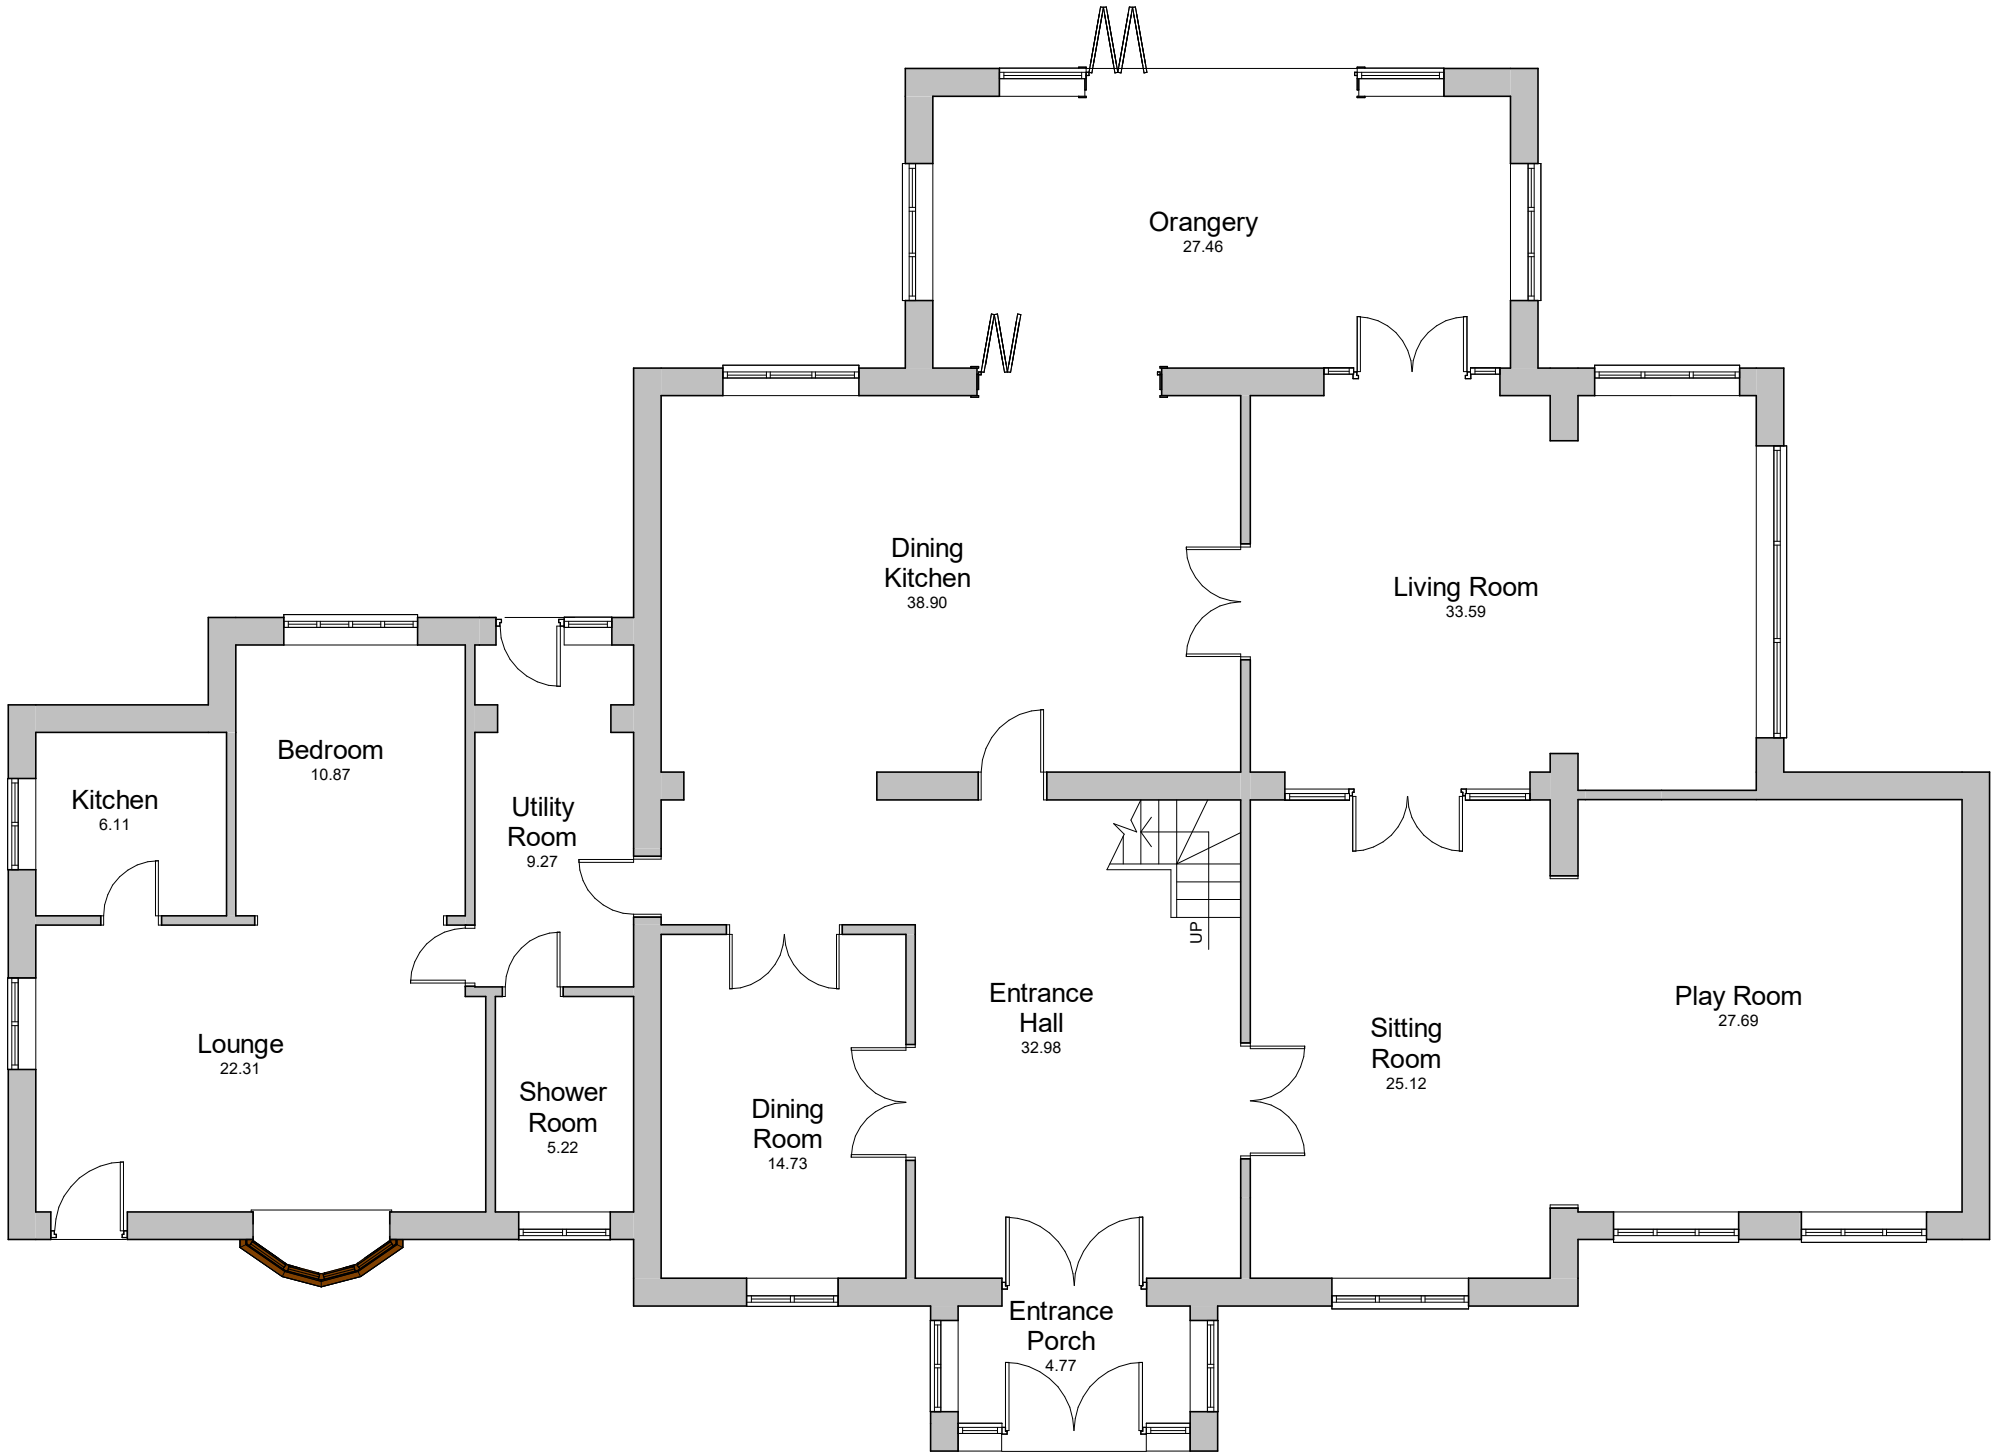


EXISTING GROUND FLOOR PLAN
1 : 100




Accommodation Experts
Park House, Parkway, Holmes Chapel
Cheshire, CW4 7BA
W: www.stevendocker.co.uk **T:** 01477 544499
E: info@stevendocker.co.uk **F:** 01477 544433

Client Mr Jac Skyrme		
Address Cwrt Buchan Lane, Margam, Port Talbot, South Wales		
Drawing Existing Ground Floor Layout Plan		
Drawn by ACJ	Checked by JPC	Date May 22
Drawing No D&PM 4026 - 003	Rev	Scale 1 : 100
		Size A3
COPYRIGHT This Drawing, design proposal and its content are protected by copyright and can only be used under license and with the expressed authority of Steven Docker Associates.		

 

EXISTING CONDITIONS

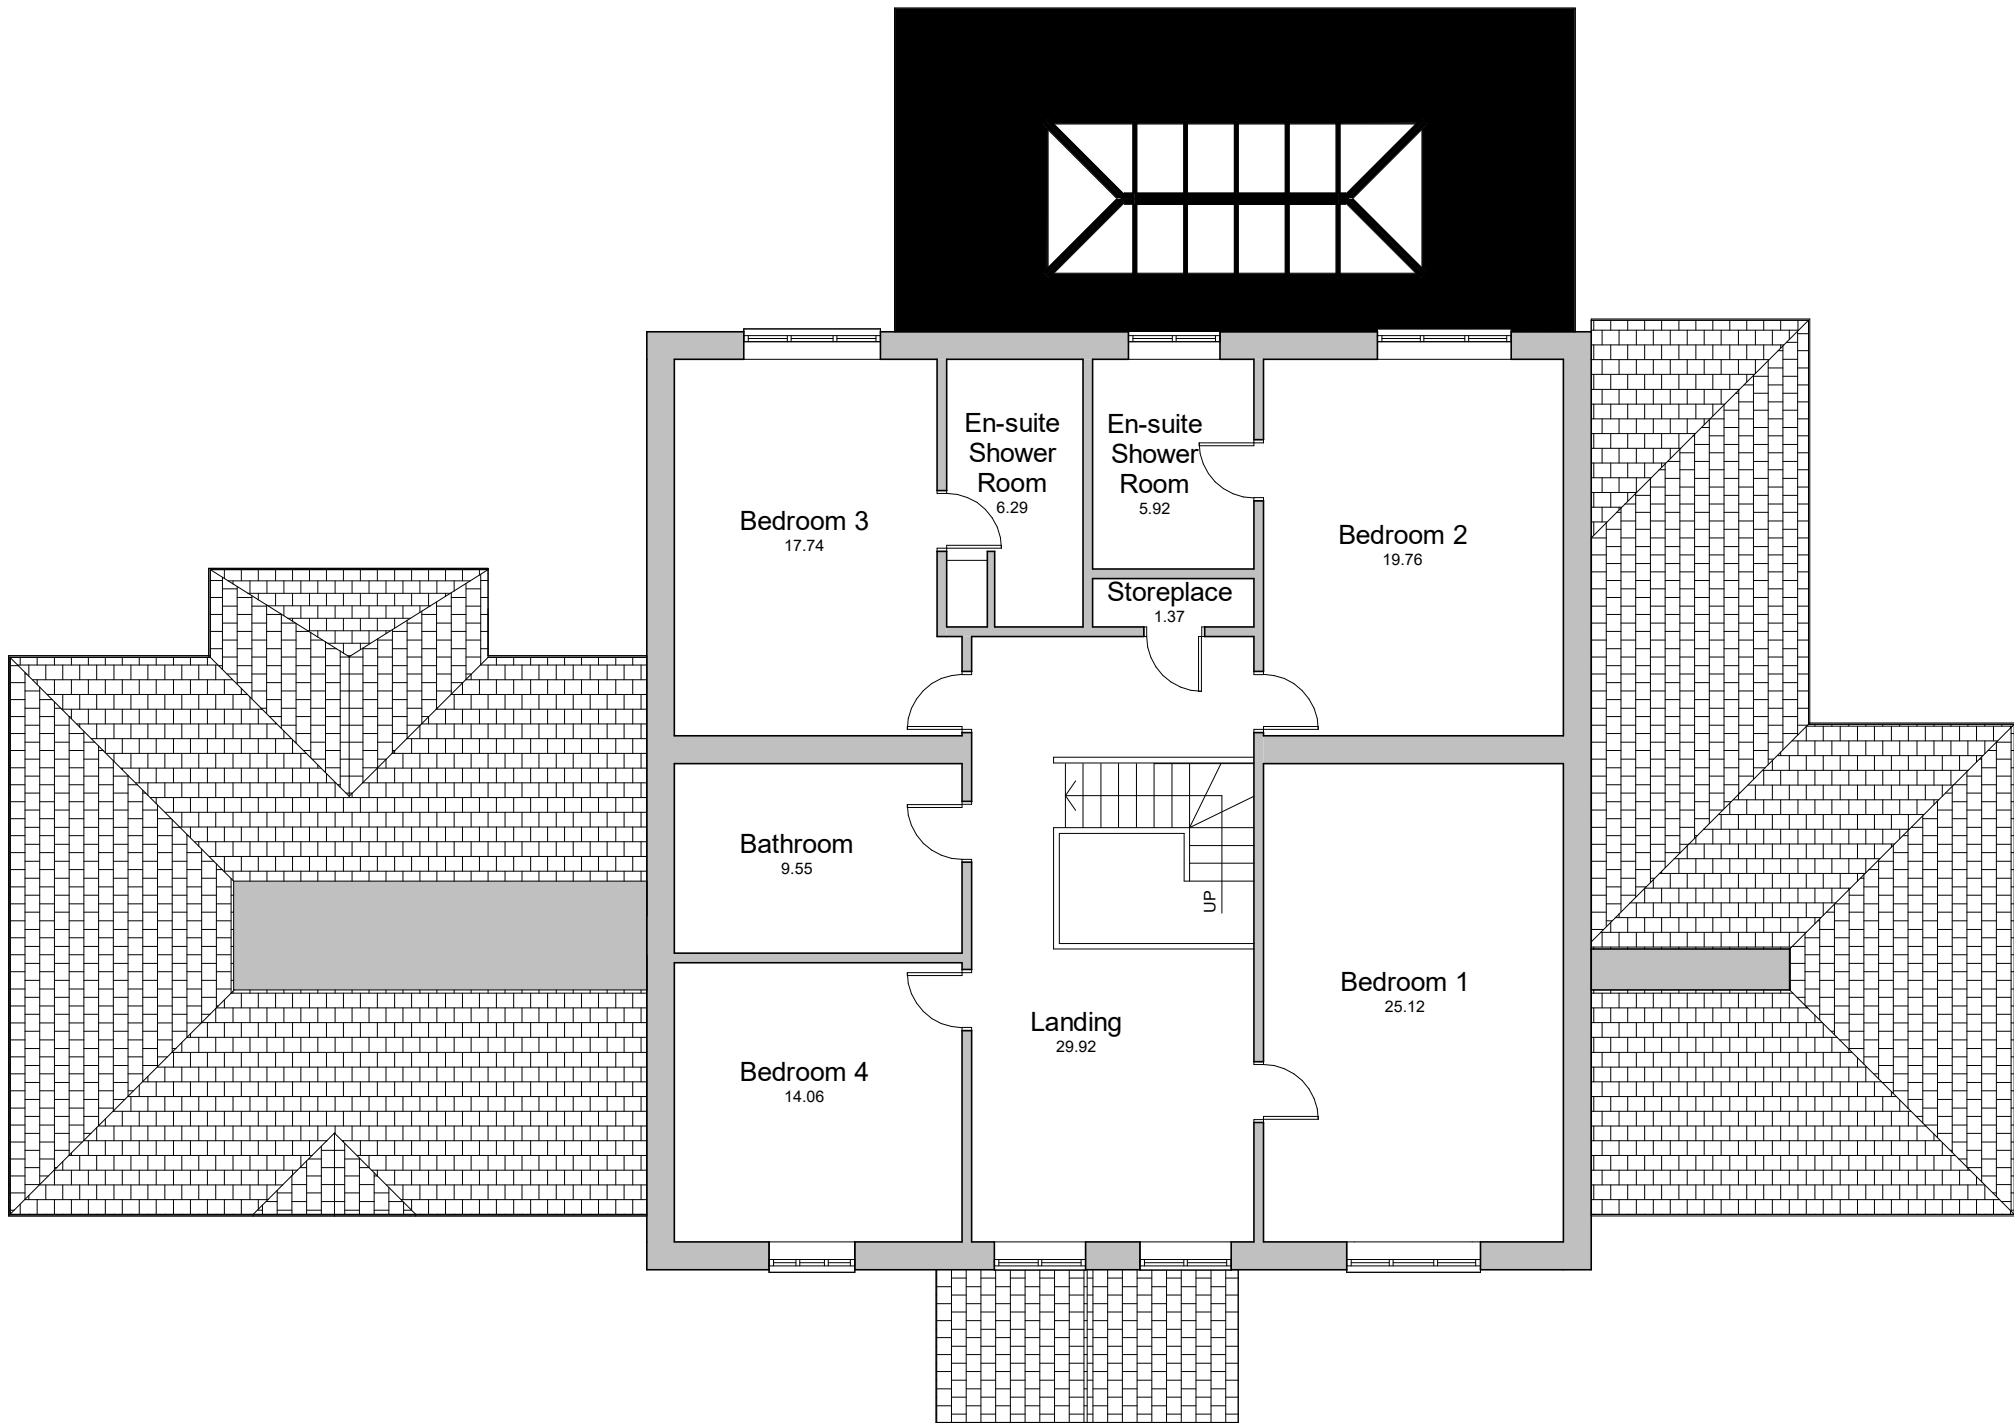

EXISTING FIRST FLOOR PLAN
1 : 100



Accommodation Experts

Park House, Parkway, Holmes Chapel
Cheshire, CW4 7BA
W: www.stevendocker.co.uk T: 01477 544499
E: info@stevendocker.co.uk F: 01477 544433

Client Mr Jac Skyrme		
Address Cwrt Buchan Lane, Margam, Port Talbot, South Wales		
Drawing Existing First Floor Layout Plan		
Drawn by ACJ	Checked by JPC	Date May 22
Drawing No D&PM 4026 - 004	Rev	Scale 1 : 100
		Size A3
COPYRIGHT This Drawing, design proposal and its content are protected by copyright and can only be used under license and with the expressed authority of Steven Docker Associates.		