



EXISTING CONDITIONS

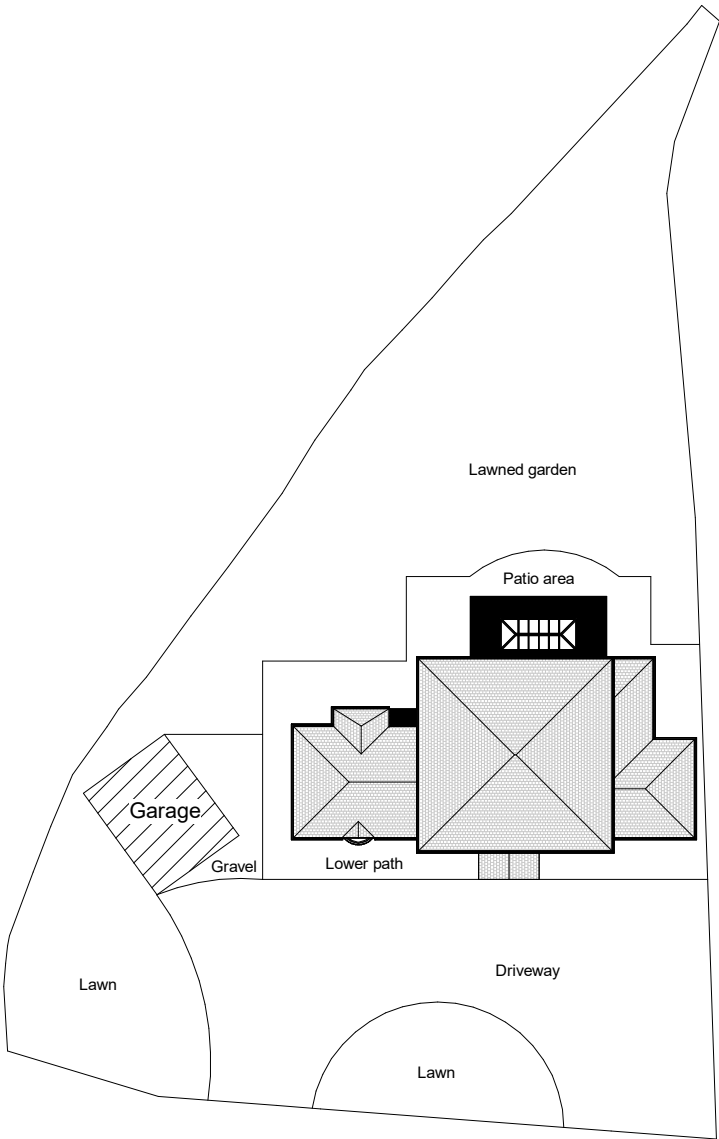

EXISTING SITE PLAN
1 : 500

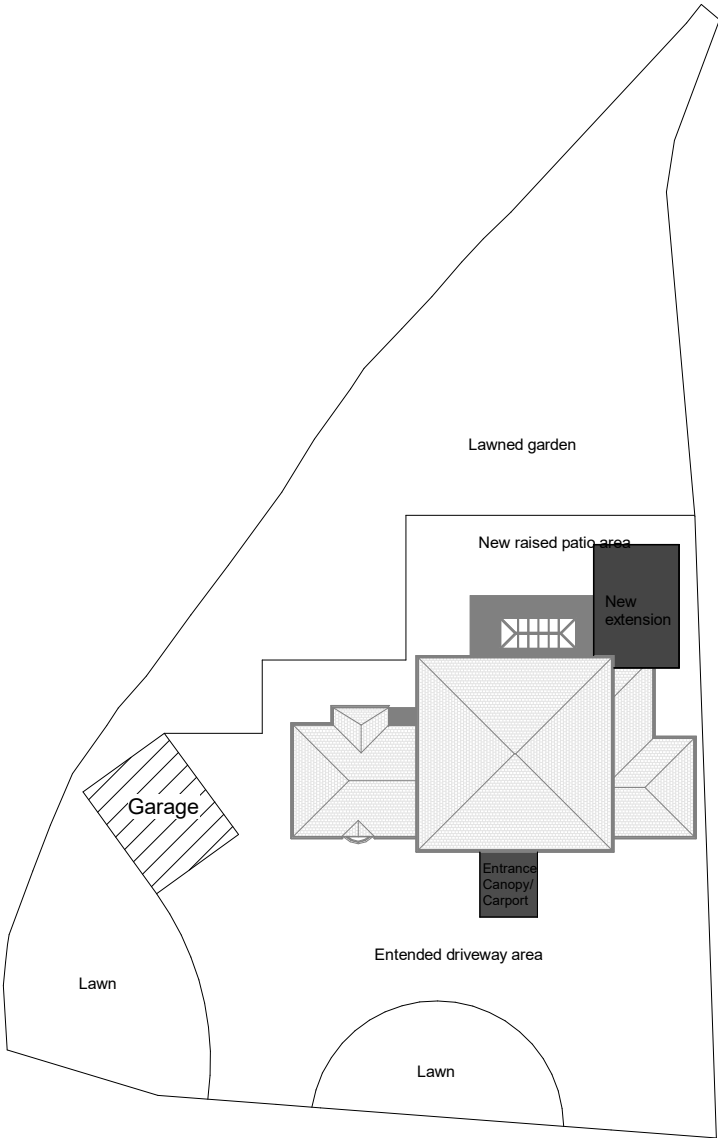

PROPOSED SITE PLAN
1 : 500

A 10/08/22 GF Plant room added with spa room extended to suit.



Accommodation Experts
Park House, Parkway, Holmes Chapel
Cheshire, CW4 7BA
W: www.stevendocker.co.uk **T:** 01477 544499
E: info@stevendocker.co.uk **F:** 01477 544433

Client Mr Jac Skyrme		
Address Cwrt Buchan Lane, Margam, Port Talbot, South Wales		
Drawing Existing and Proposed Site Plan		
Drawn by GF	Checked by ACJ	Date Aug 22
Drawing No D&PM 4026 - 001	Rev	Scale 1 : 500
		Size A3
COPYRIGHT This Drawing, design proposal and its content are protected by copyright and can only be used under license and with the expressed authority of Steven Docker Associates.		