


PLANNING DRAWING

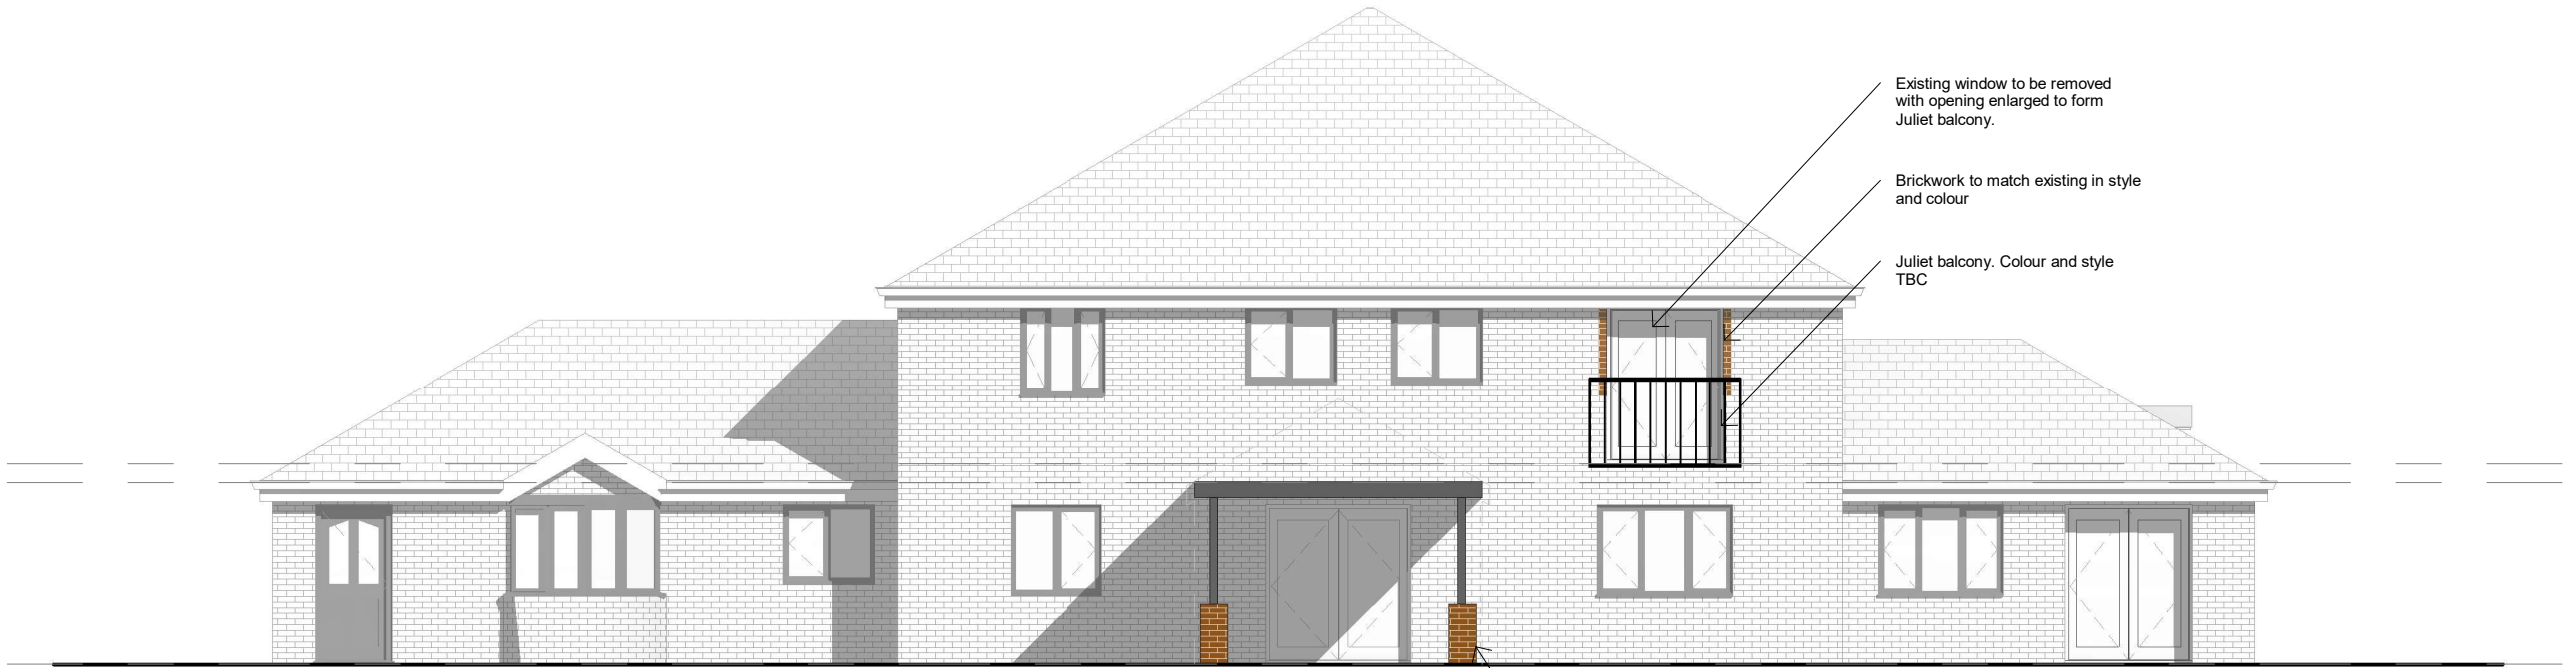

PROPOSED SOUTH ELEVATION  
1 : 100

A 10/08/22 GF Plant room added with spa room extended to suit.



**Accommodation Experts**  
Park House, Parkway, Holmes Chapel  
Cheshire, CW4 7BA  
W: [www.stevendocker.co.uk](http://www.stevendocker.co.uk) T: 01477 544499  
E: [info@stevendocker.co.uk](mailto:info@stevendocker.co.uk) F: 01477 544433

|   |                          |                         |
|---|--------------------------|-------------------------|
| <b>Client</b><br>Mr Jac Skyrme   |                          |                         |
| <b>Address</b><br>Cwrt Buchan Lane,<br>Margam, Port Talbot,<br>South Wales   |                          |                         |
| <b>Drawing</b><br>Proposed Elevations (1 of 2)   |                          |                         |
| <b>Drawn by</b><br>GF   | <b>Checked by</b><br>ACJ | <b>Date</b><br>Aug 2022 |
| <b>Drawing No</b><br>D&PM 4026<br>- 009A   | <b>Rev</b>               | <b>Scale</b><br>1 : 100 |
|   |                          | <b>Size</b><br>A3       |
| <b>COPYRIGHT</b><br>This Drawing, design proposal and its content are<br>protected by copyright and can only be used under<br>license and with the expressed authority of Steven<br>Docker Associates. |                          |                         |



PROPOSED EAST ELEVATION  
1 : 100



GRAPHIC SCALE: 1:100

# PLANNING DRAWING



PROPOSED NORTH ELEVATION  
1 : 100

Bi-fold doors to be powder coated polyester to match existing in style and colour


A 10/08/22 GF Plant room added with spa room extended to suit.



## Accommodation Experts

Park House, Parkway, Holmes Chapel  
Cheshire, CW4 7BA  
W: [www.stevendocker.co.uk](http://www.stevendocker.co.uk) T: 01477 544499  
E: [info@stevendocker.co.uk](mailto:info@stevendocker.co.uk) F: 01477 544433

|   |                          |                         |
|---|--------------------------|-------------------------|
| <b>Client</b><br>Mr Jac Skyrme   |                          |                         |
| <b>Address</b><br>Cwrt Buchan Lane,<br>Margam, Port Talbot,<br>South Wales   |                          |                         |
| <b>Drawing</b><br>Proposed Elevations (2 of 2)   |                          |                         |
| <b>Drawn by</b><br>GF   | <b>Checked by</b><br>ACJ | <b>Date</b><br>Aug 2022 |
| <b>Drawing No</b><br>D&PM 4026<br>- 010A   | <b>Rev</b>               | <b>Scale</b><br>1 : 100 |
|   |                          | <b>Size</b><br>A3       |
| <b>COPYRIGHT</b><br>This Drawing, design proposal and its content are<br>protected by copyright and can only be used under<br>license and with the expressed authority of Steven<br>Docker Associates. |                          |                         |

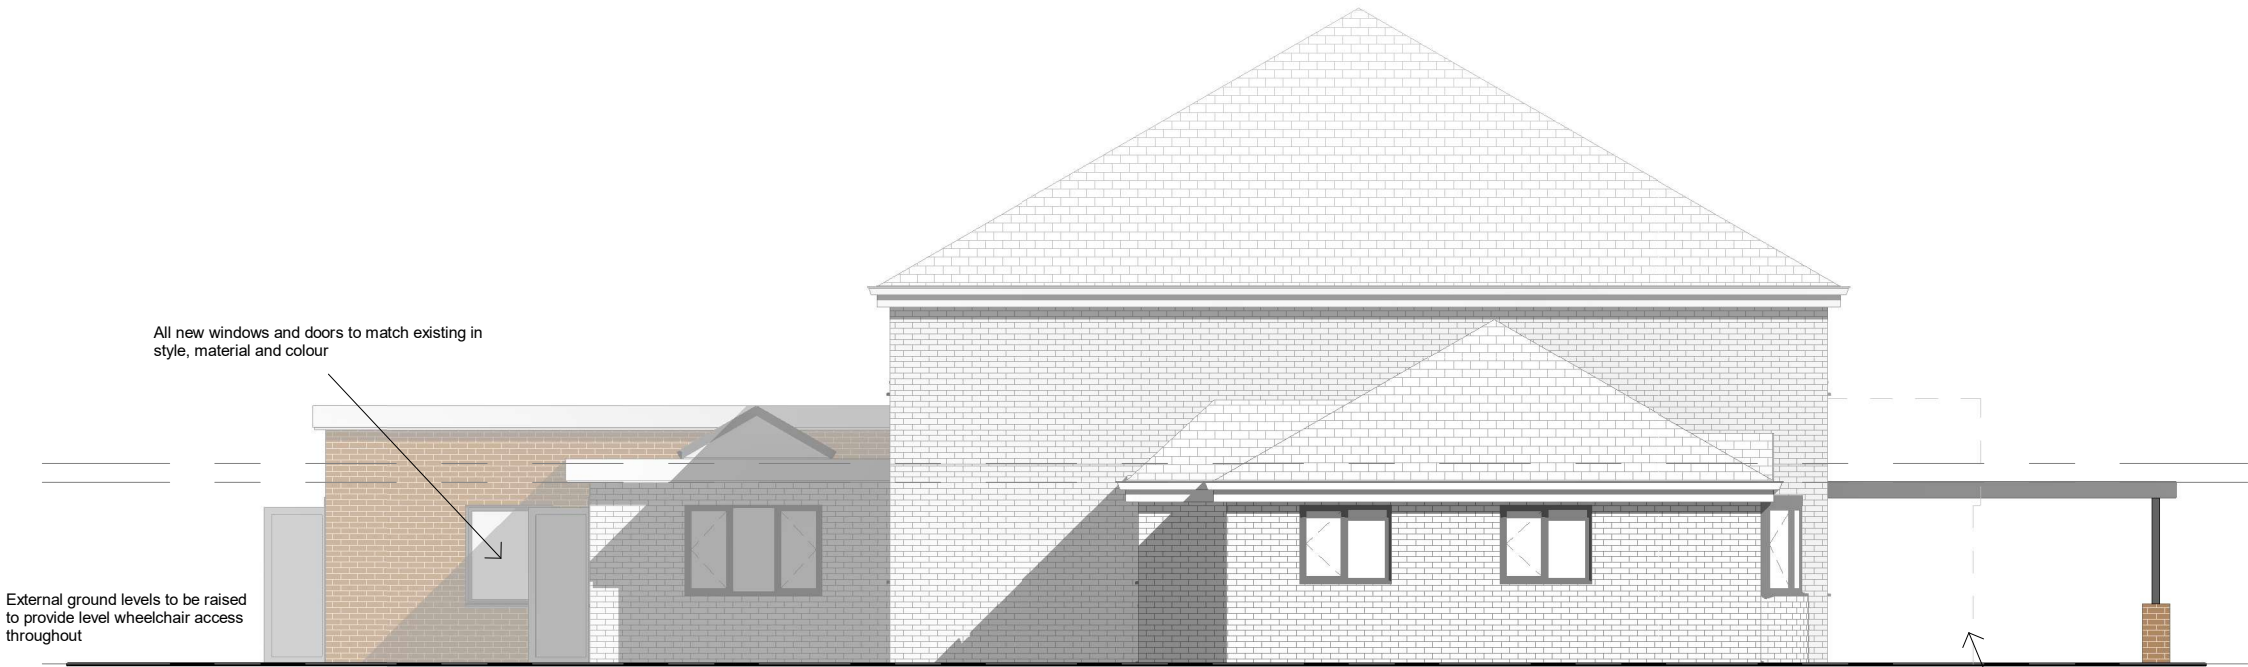

PROPOSED WEST ELEVATION  
1 : 100

Existing porch to be removed and replaced with entrance canopy