


EXISTING CONDITIONS

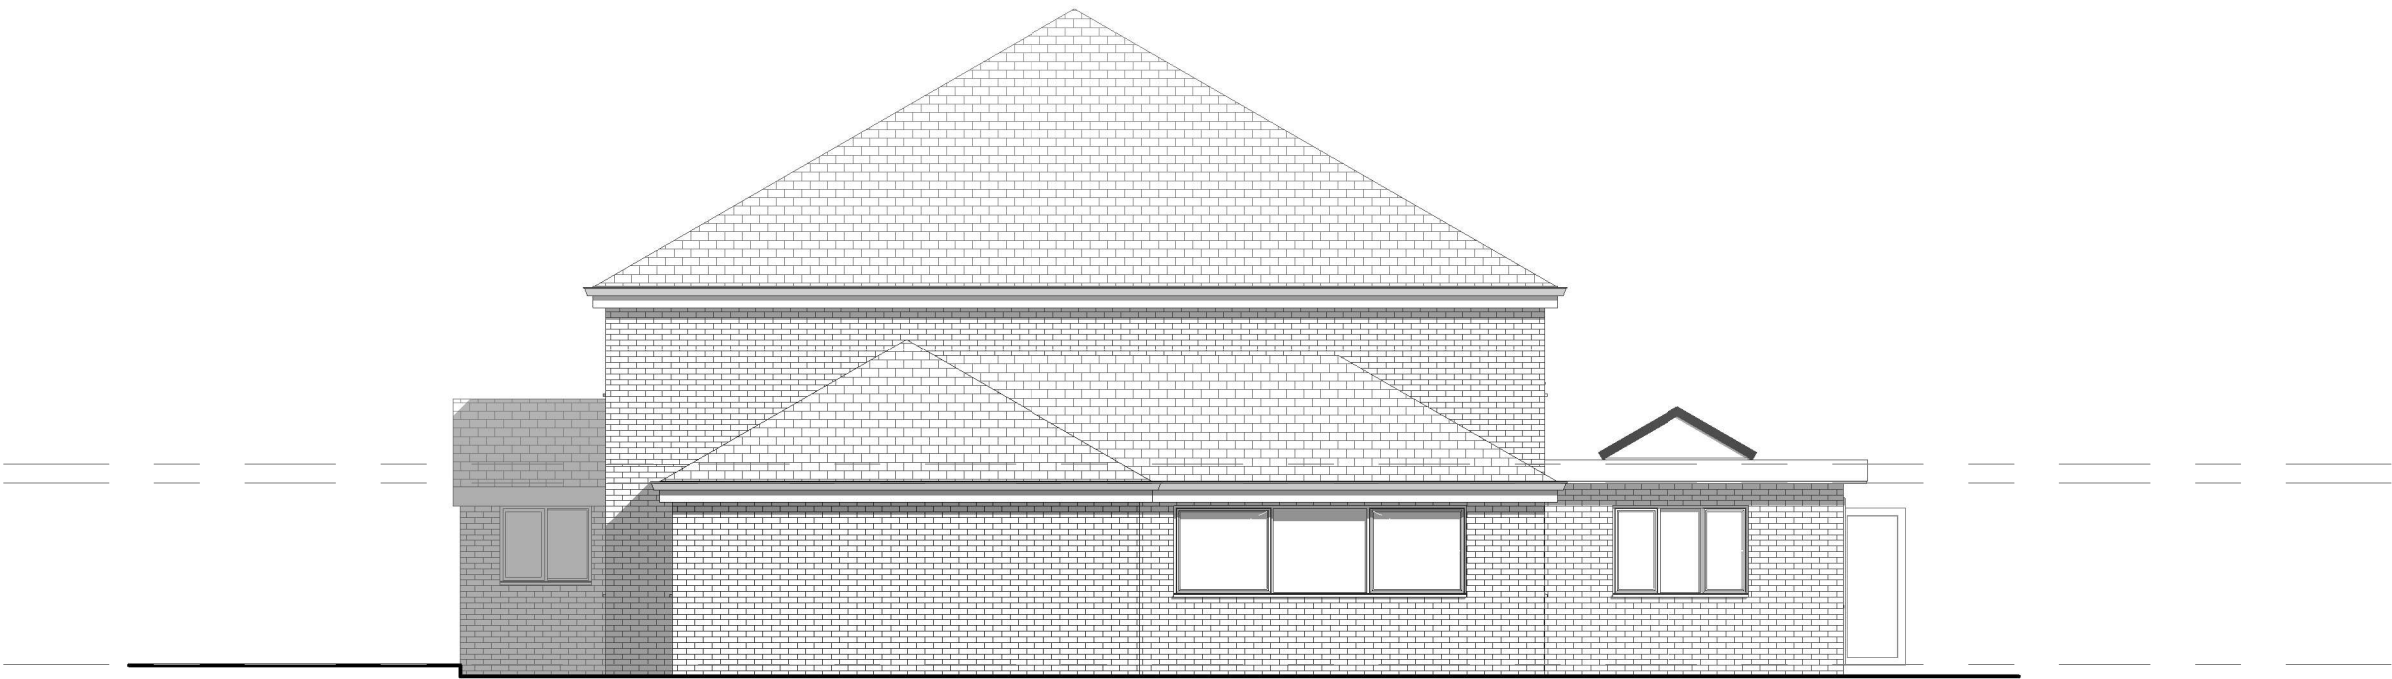

EXISTING SOUTH ELEVATION
1 : 100



EXISTING EAST ELEVATION
1 : 100

steven docker
ASSOCIATES

Accommodation Experts


Park House, Parkway, Holmes Chapel
Cheshire, CW4 7BA
W: www.stevendocker.co.uk T: 01477 544499
E: info@stevendocker.co.uk F: 01477 544433

Client Mr Jac Skyrme		
Address Cwrt Buchan Lane, Margam, Port Talbot, South Wales		
Drawing Existing Elevations (1 of 2)		
Drawn by GF	Checked by ACJ	Date Aug 22
Drawing No D&PM 4026 - 005	Rev	Scale 1 : 100
		Size A3
COPYRIGHT This Drawing, design proposal and its content are protected by copyright and can only be used under license and with the expressed authority of Steven Docker Associates.		

EXISTING CONDITIONS



EXISTING NORTH ELEVATION
1 : 100

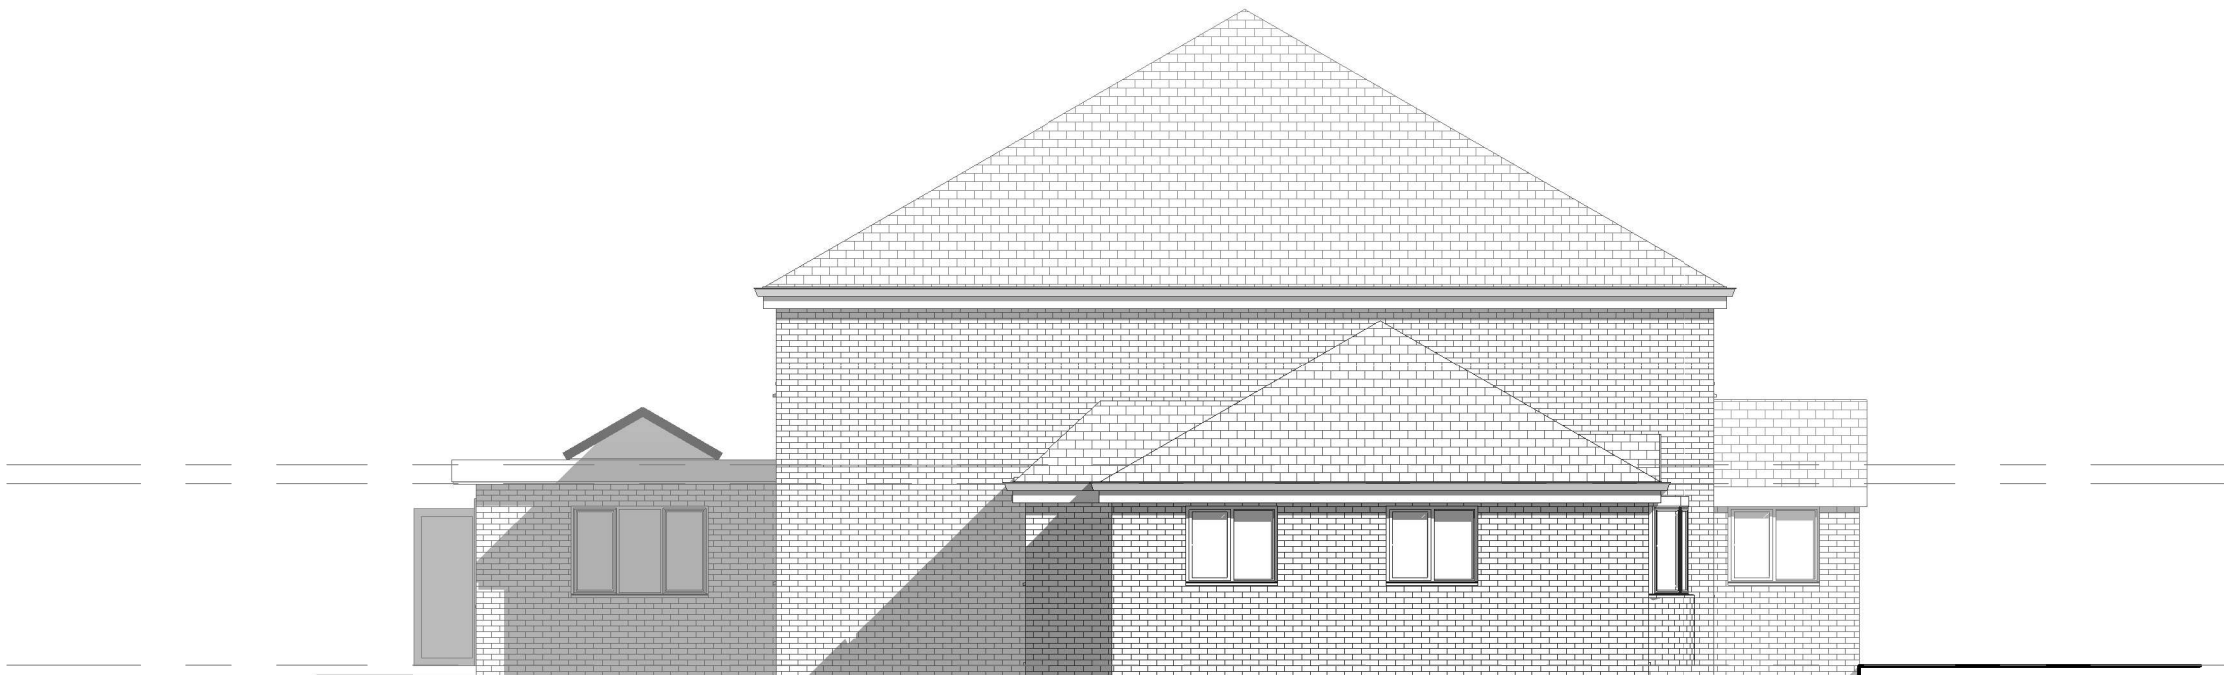

EXISTING WEST ELEVATION
1 : 100

steven docker
ASSOCIATES

Accommodation Experts

Park House, Parkway, Holmes Chapel
Cheshire, CW4 7BA
W: www.stevendocker.co.uk T: 01477 544499
E: info@stevendocker.co.uk F: 01477 544433

Client Mr Jac Skyrme		
Address Cwrt Buchan Lane, Margam, Port Talbot, South Wales		
Drawing Existing Elevations (2 of 2)		
Drawn by GF	Checked by ACJ	Date Aug 22
Drawing No D&PM 4026 - 006	Rev	Scale 1 : 100
		Size A3
COPYRIGHT This Drawing, design proposal and its content are protected by copyright and can only be used under license and with the expressed authority of Steven Docker Associates.		