





Site Location Plan - 1:1250

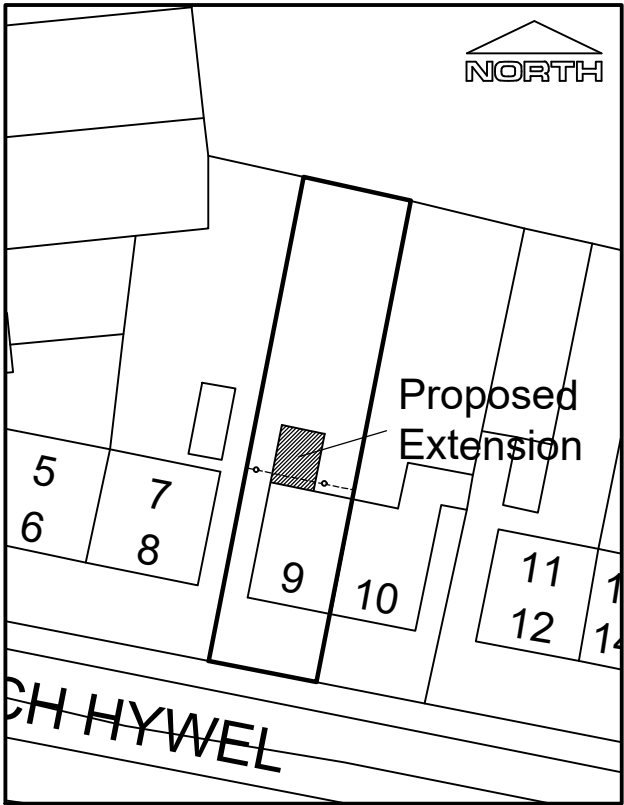

Site Plan - 1:500

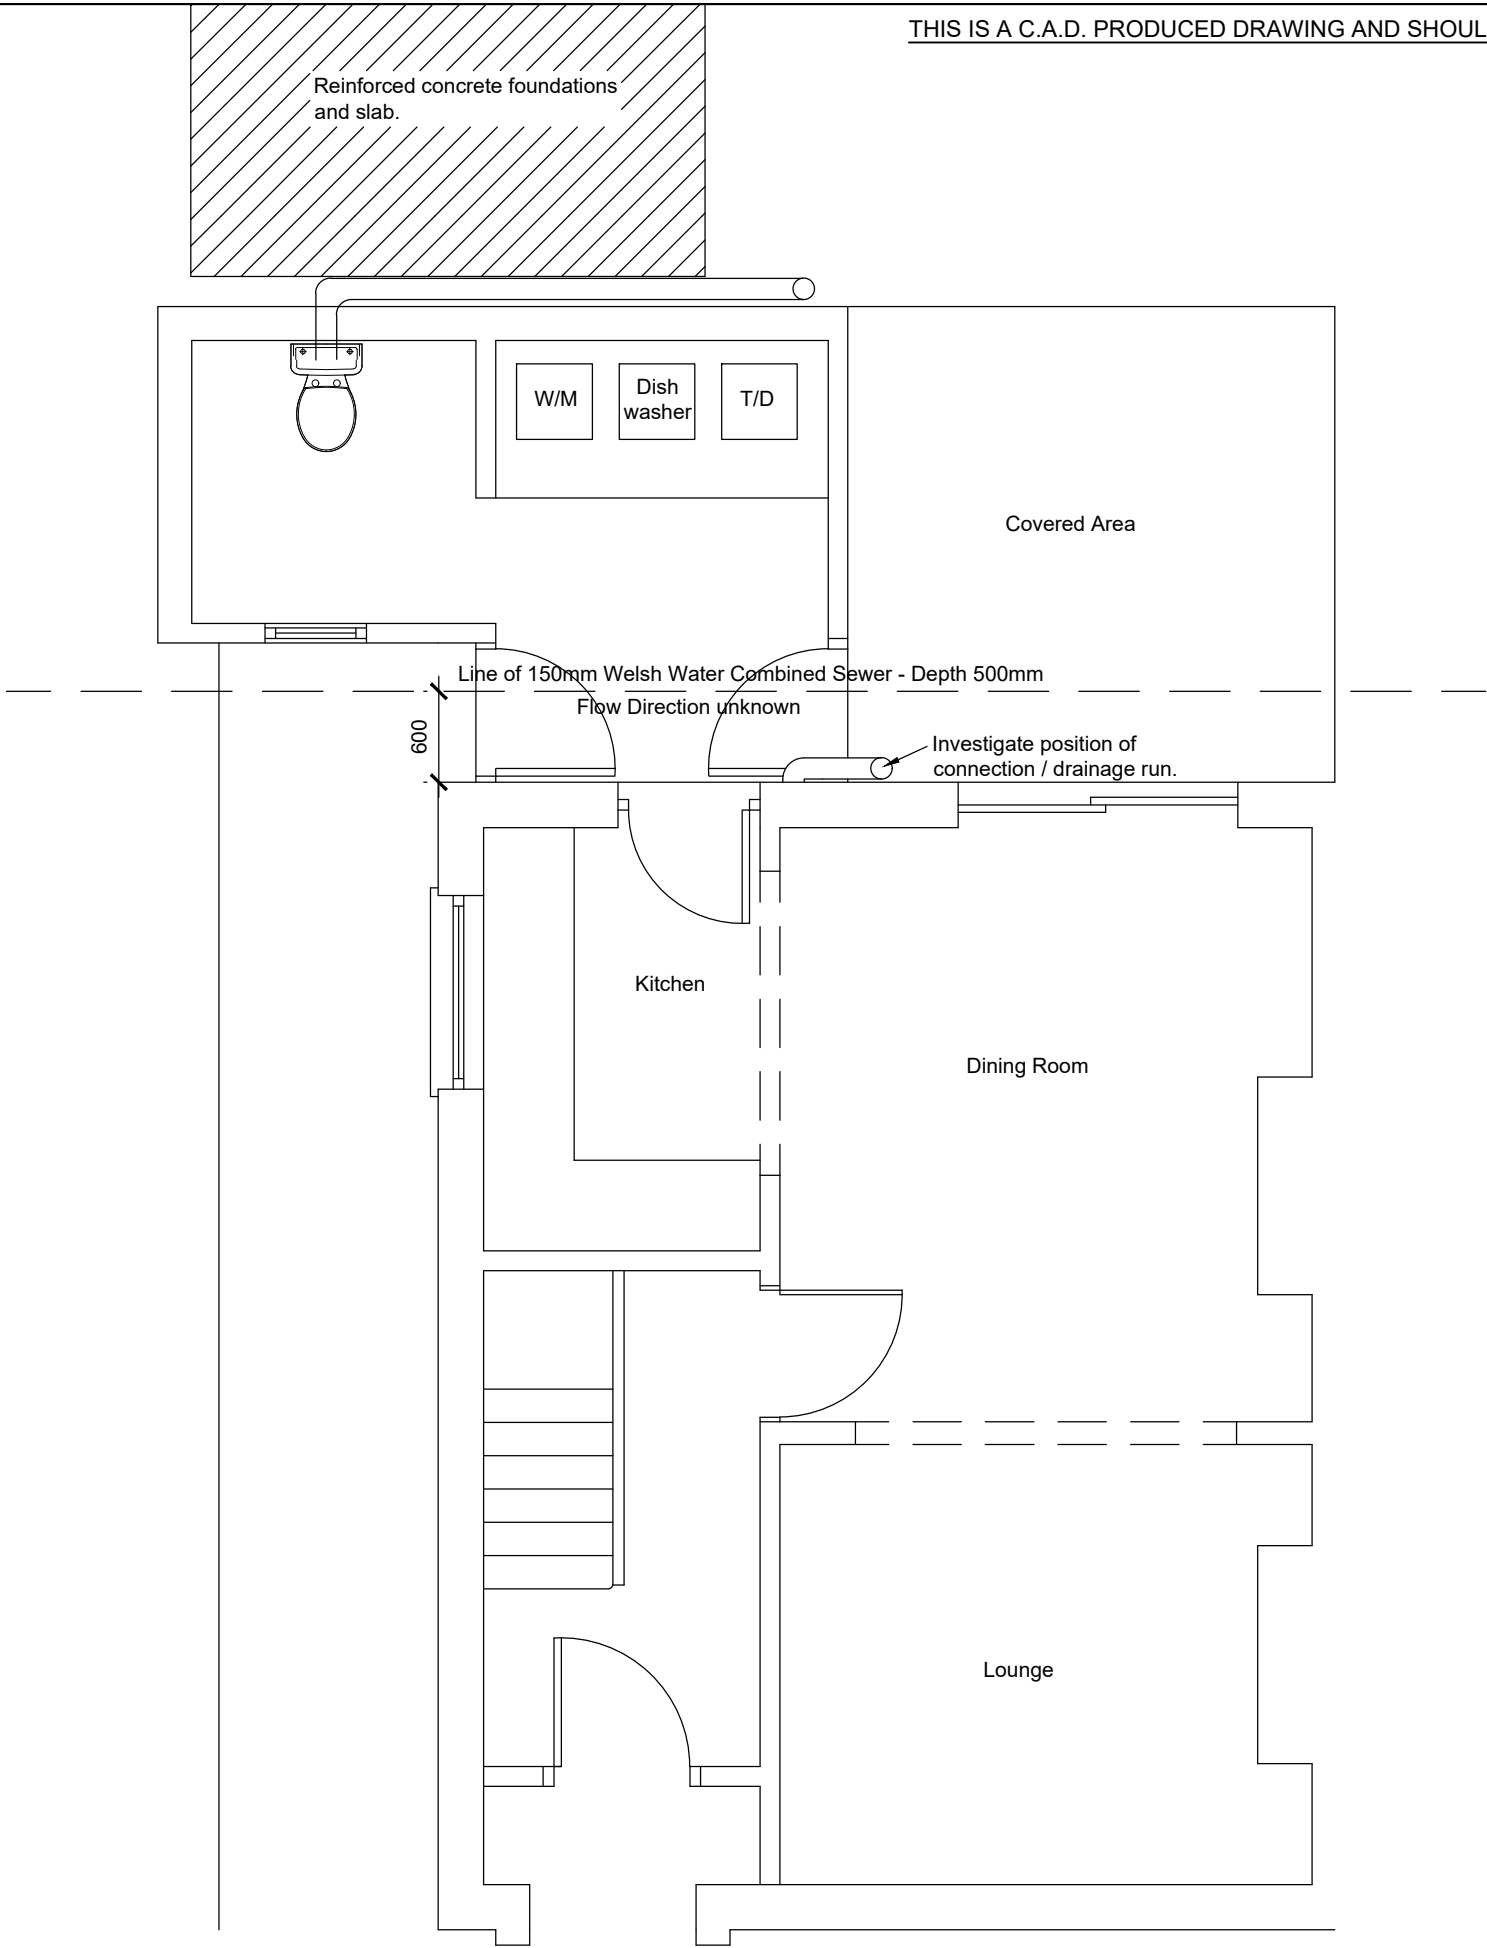

Existing Plan - 1:50

THIS IS A C.A.D. PRODUCED DRAWING AND SHOULD NOT BE AMENDED BY HAND.

NOTES

- 1 All dimensions in millimetres unless otherwise stated.
- 2 Do not scale off drawing. All dimensions to be checked on site.

Rev	Details	Dr	Date
 Cyngor Castell-nedd Port Talbot Neath Port Talbot Council			
Cyngor Castell-nedd Port Talbot Neath Port Talbot Council Social Services, Health and Housing Housing Renewal and Adaptations Service Civic Centre Neath SA11 3QZ			
Project 9 March Hywel Rhos Pontardawe SA8 3HE Shower Room and Lobby Extension			
Existing & Location Plans			
Drawn	Sjl	Checked	Approved
Date	May22	Date	Date
Scales 1:50 or as shown			
Drawing No. DFG5324			