




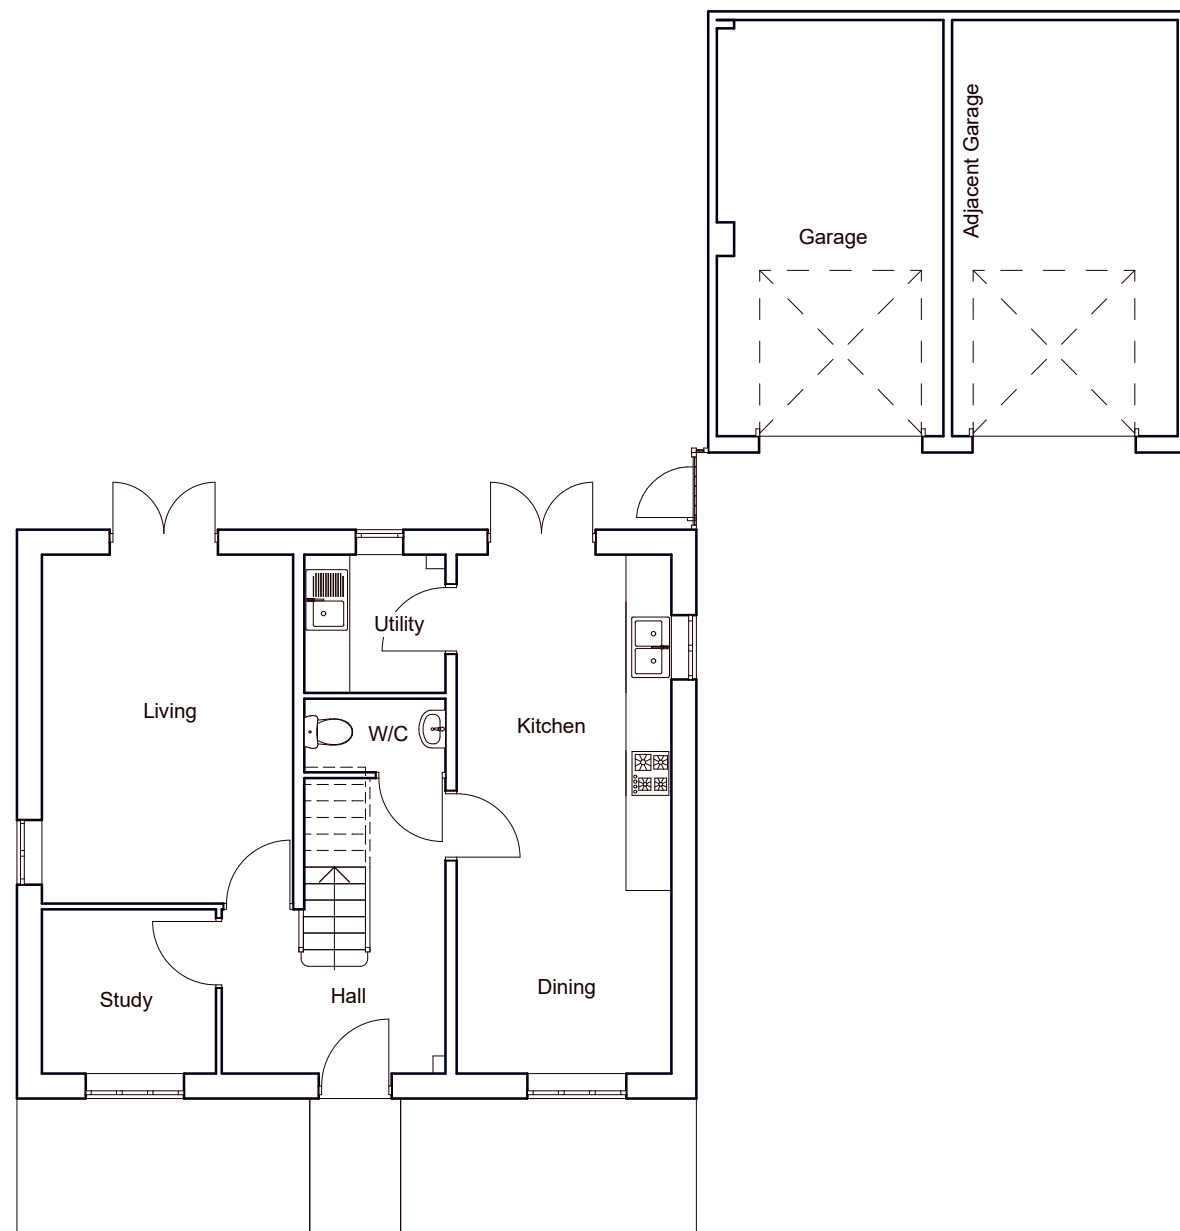

GROUND FLOOR PLAN

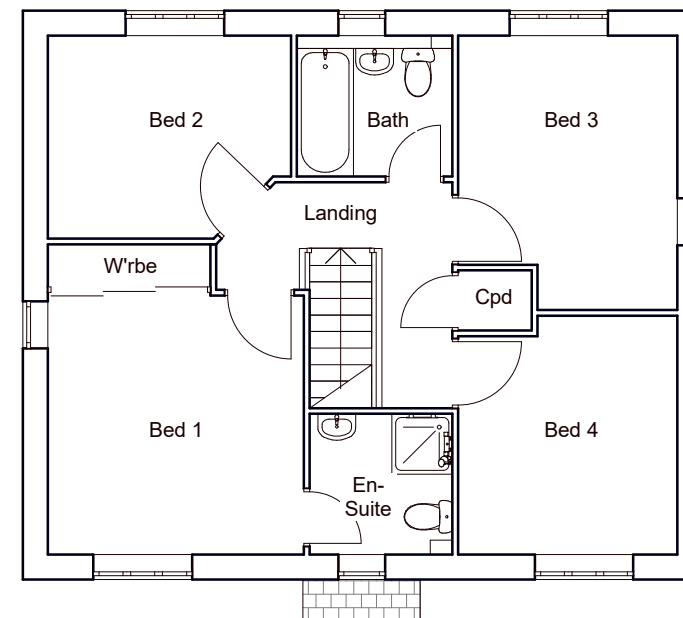

FIRST FLOOR PLAN

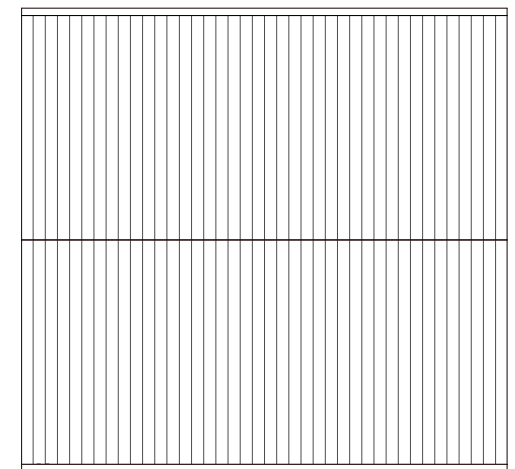

Scale 1 / 100 @ A3



24 FFORDD Y GLOWYR
GODRERGRAIG, SWANSEA
Mr & Mrs Jones

**Scheme Design: Existing
Floor Plans**

Date: August 2022

Scale: 1:100 @ A3

Drawing Number: 2247-02

