

Existing Finishes :-


Plain roofing tiles

SW Fascia Boards

PVCu rwp's & rwg's

PVCu widows and doors

External Rendering

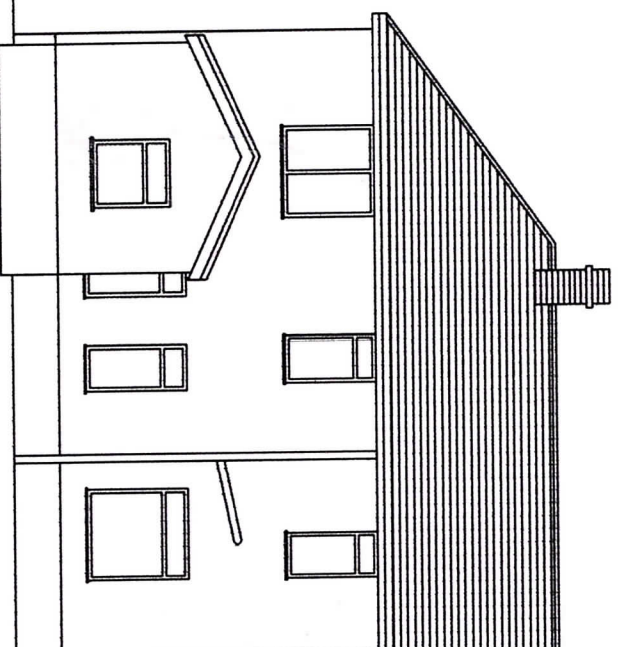

REAR ELEVATION

Existing Finishes :-


Plain roofing tiles

SW Fascia Boards

PVCu rwp's & rwg's

PVCu widows and doors

External Rendering

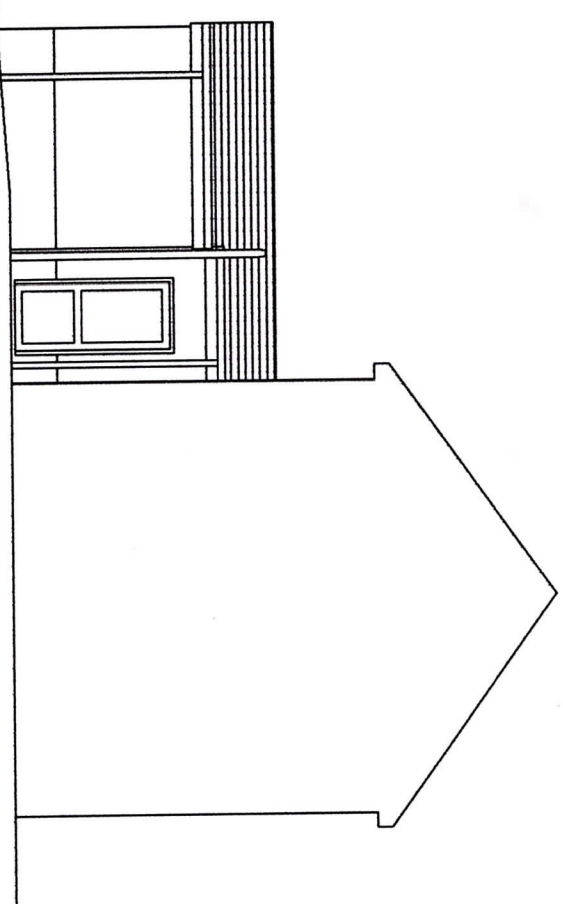

SIDE ELEVATION

Existing Finishes :-


Plain roofing tiles

SW Fascia Boards

PVCu rwp's & rwg's

PVCu widows and doors

External Rendering

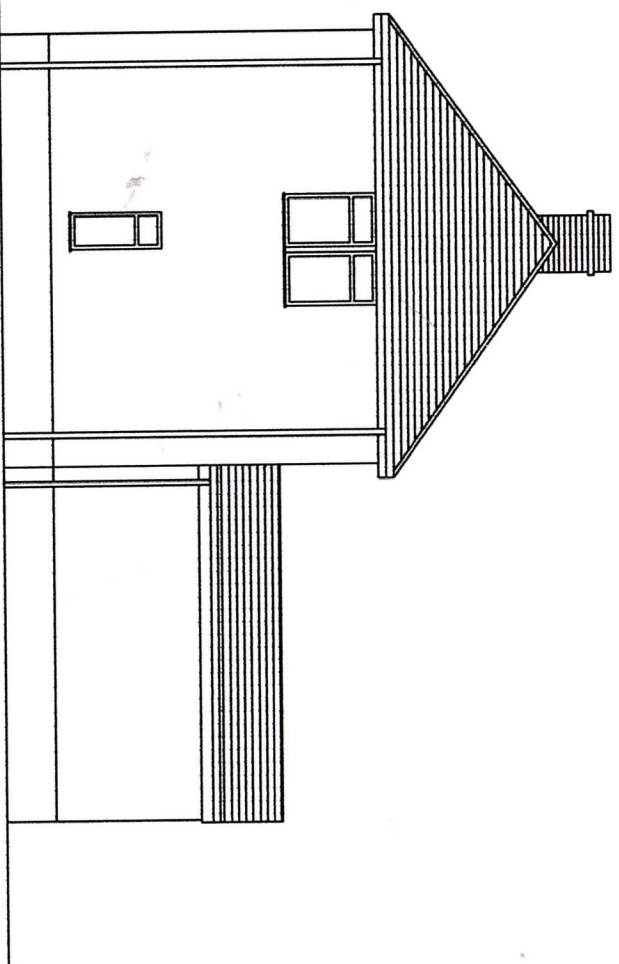

PROPOSED EXTENSION
63 GWYRDDGOED PONTARDAWE
EXISTING ELEVATIONS

August 2022
Scale : 1:100
Drg No 003