


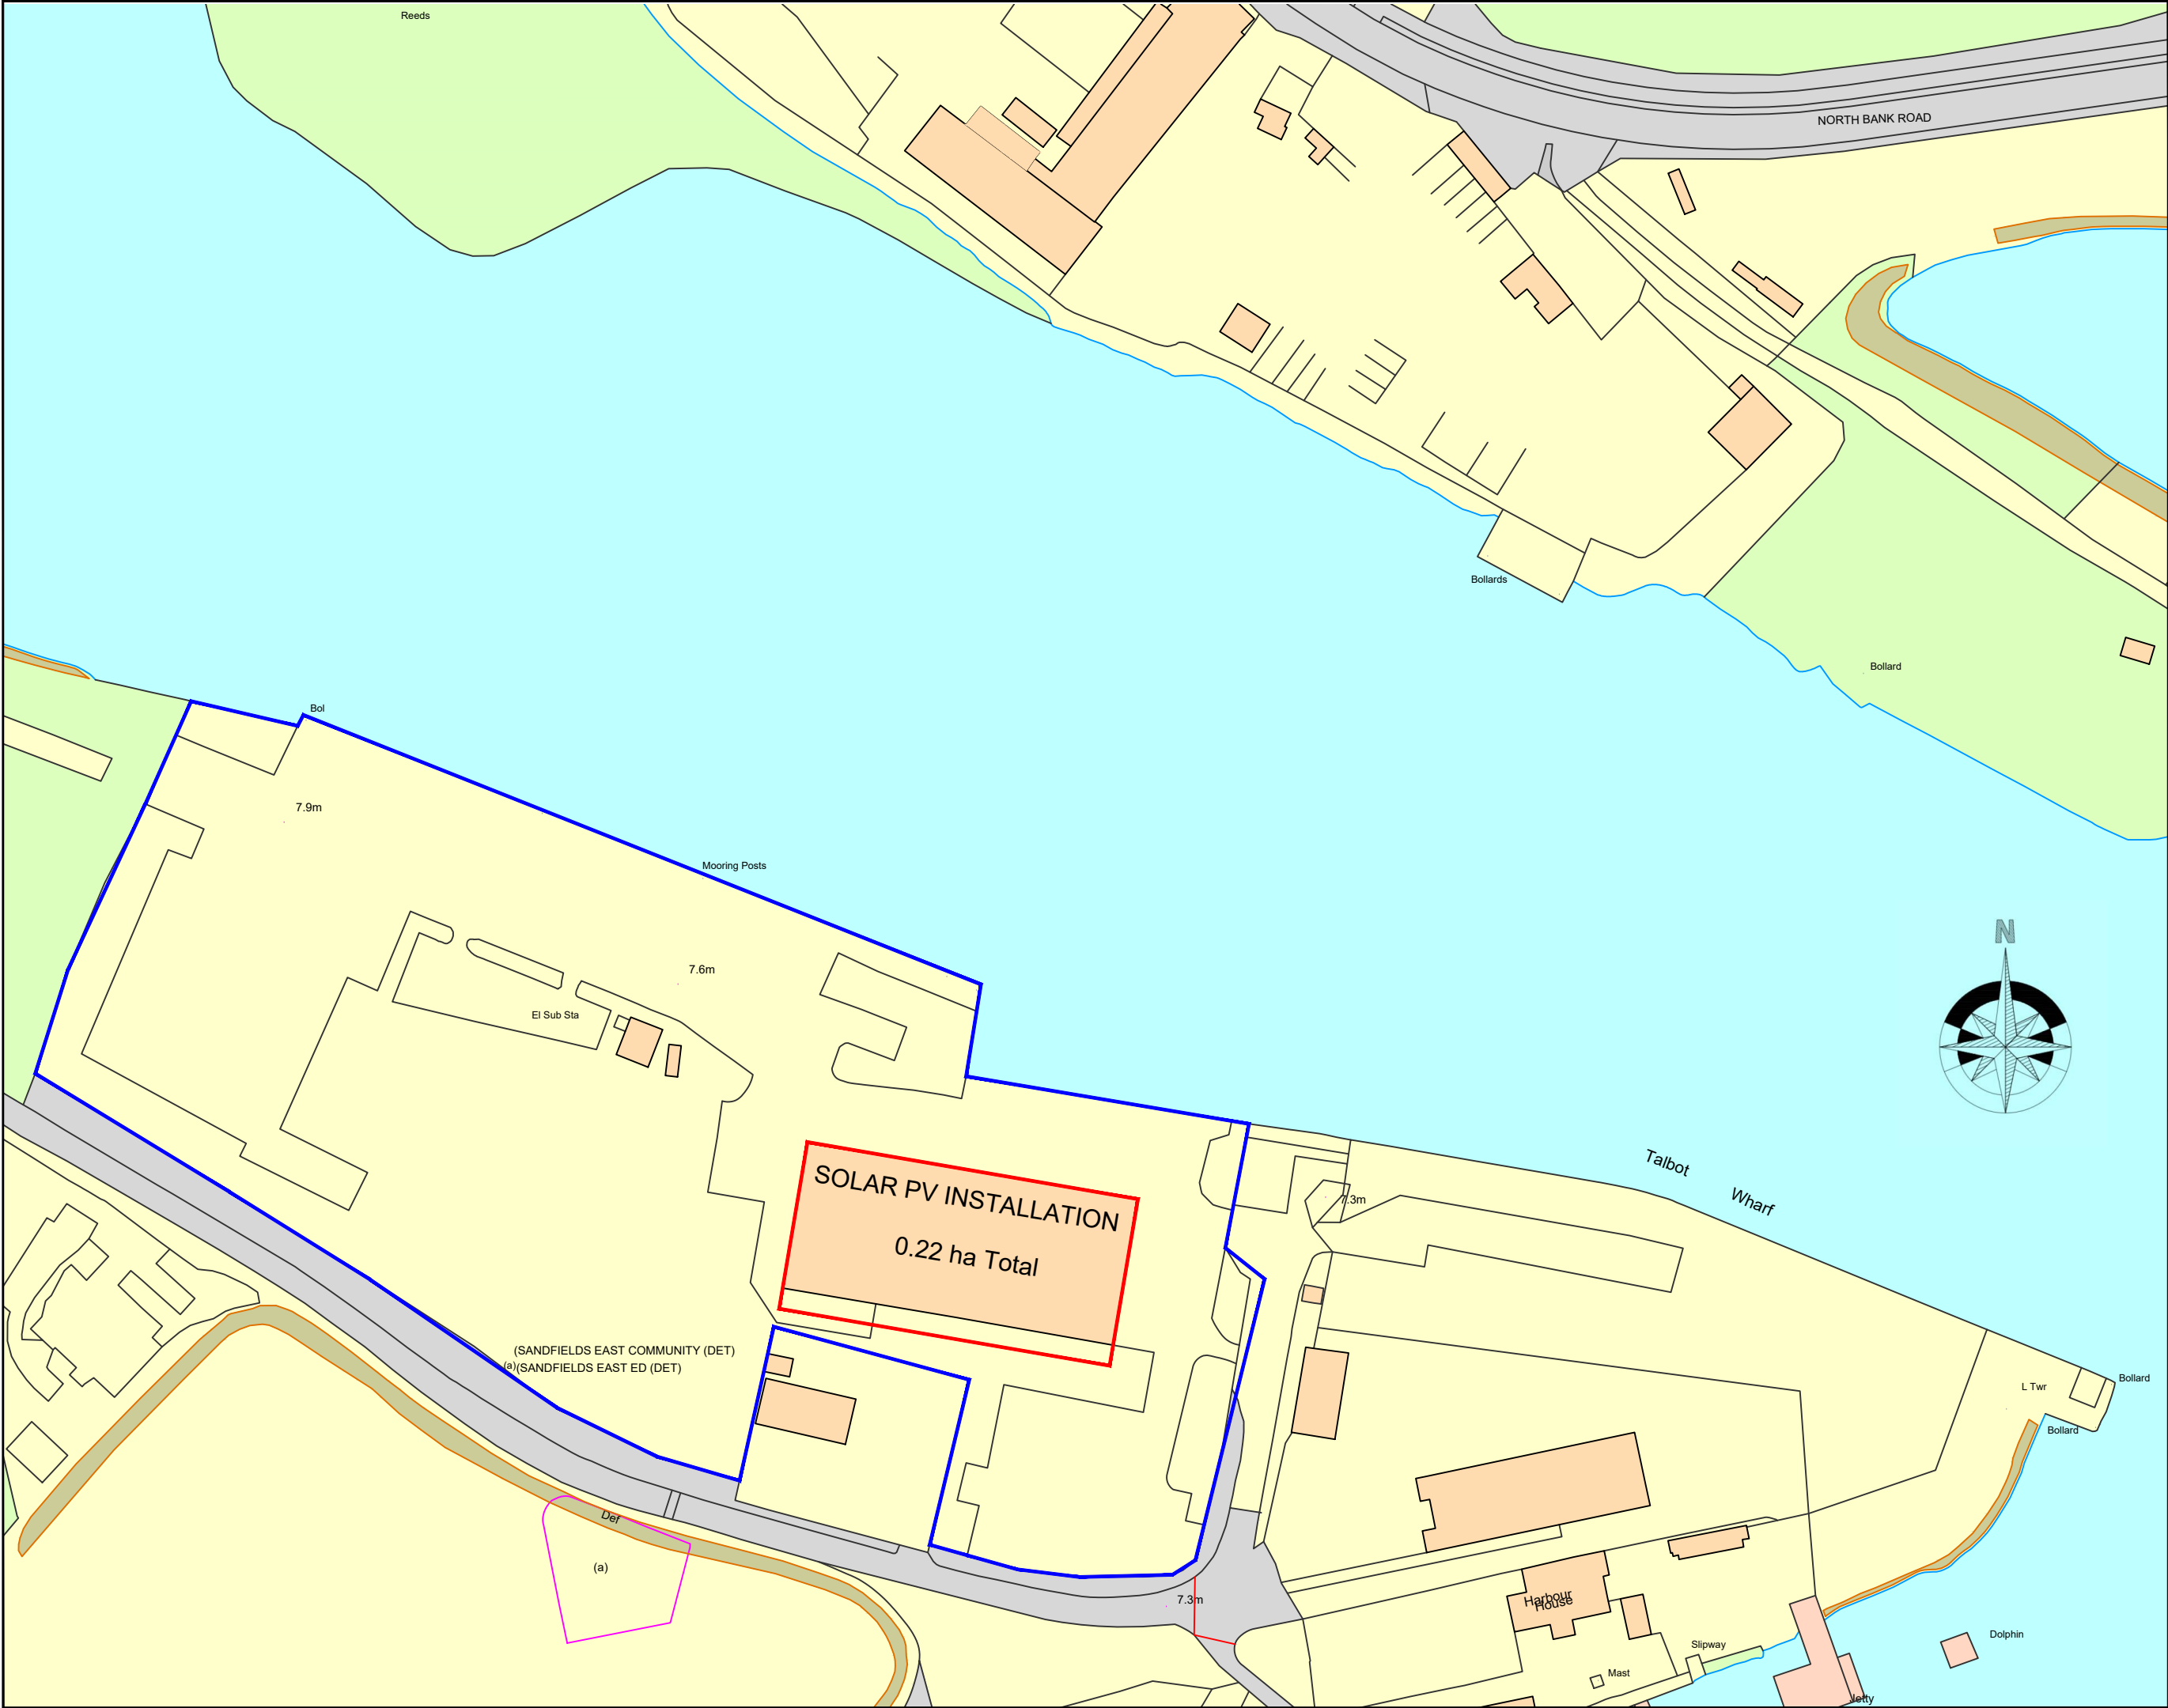

NOTES

1. THIS DRAWING TO BE READ IN CONJUNCTION WITH ALL OTHER ELECTRICAL DRAWINGS & SCHEDULES.

REFERENCES

GENERAL INFORMATION

CLIENT	ABP
PROJECT NUMBER	EG&S 004
PROJECT NAME	PORT TALBOT ROOFTOP
ADDRESS	ABP PORT TALBOT PUCKEY HOUSE PORT TALBOT SA13 1RB
GRID REFERENCE	275970, 189200

With Site Boundary marked in red
Additional land marked in blue
Solar PV Installation Indicated

The copyright of this document, which contains information of a proprietary nature, is vested in ENGIE. The content of this document may not be used for purposes other than that for which it has been supplied and may not be reproduced, either wholly or in part, in any way whatsoever. It may not be used by, or its contents divulged to any other person whatsoever without the prior written permission of ENGIE.

CURRENT ISSUE INFORMATION
B. CONCEPT DESIGN

B	DD	MJ	CONCEPT DESIGN	09/08/22
VERSION	AUTH	CHKD	REVD	REASON FOR ISSUE
SUTABILITY CODE		SUTABILITY DESCRIPTION		

EQUANS
EMPOWERING TRANSITIONS

ABP - PORT TALBOT
363 kWp PV SOLAR PROJECT
SITE PLAN
Site Location Plan

SCALE
1 : 1250

DRAWING NUMBER
PORT TALBOT / SITE LOCATION PLAN

SHEET SIZE
A3

REVISION
B