


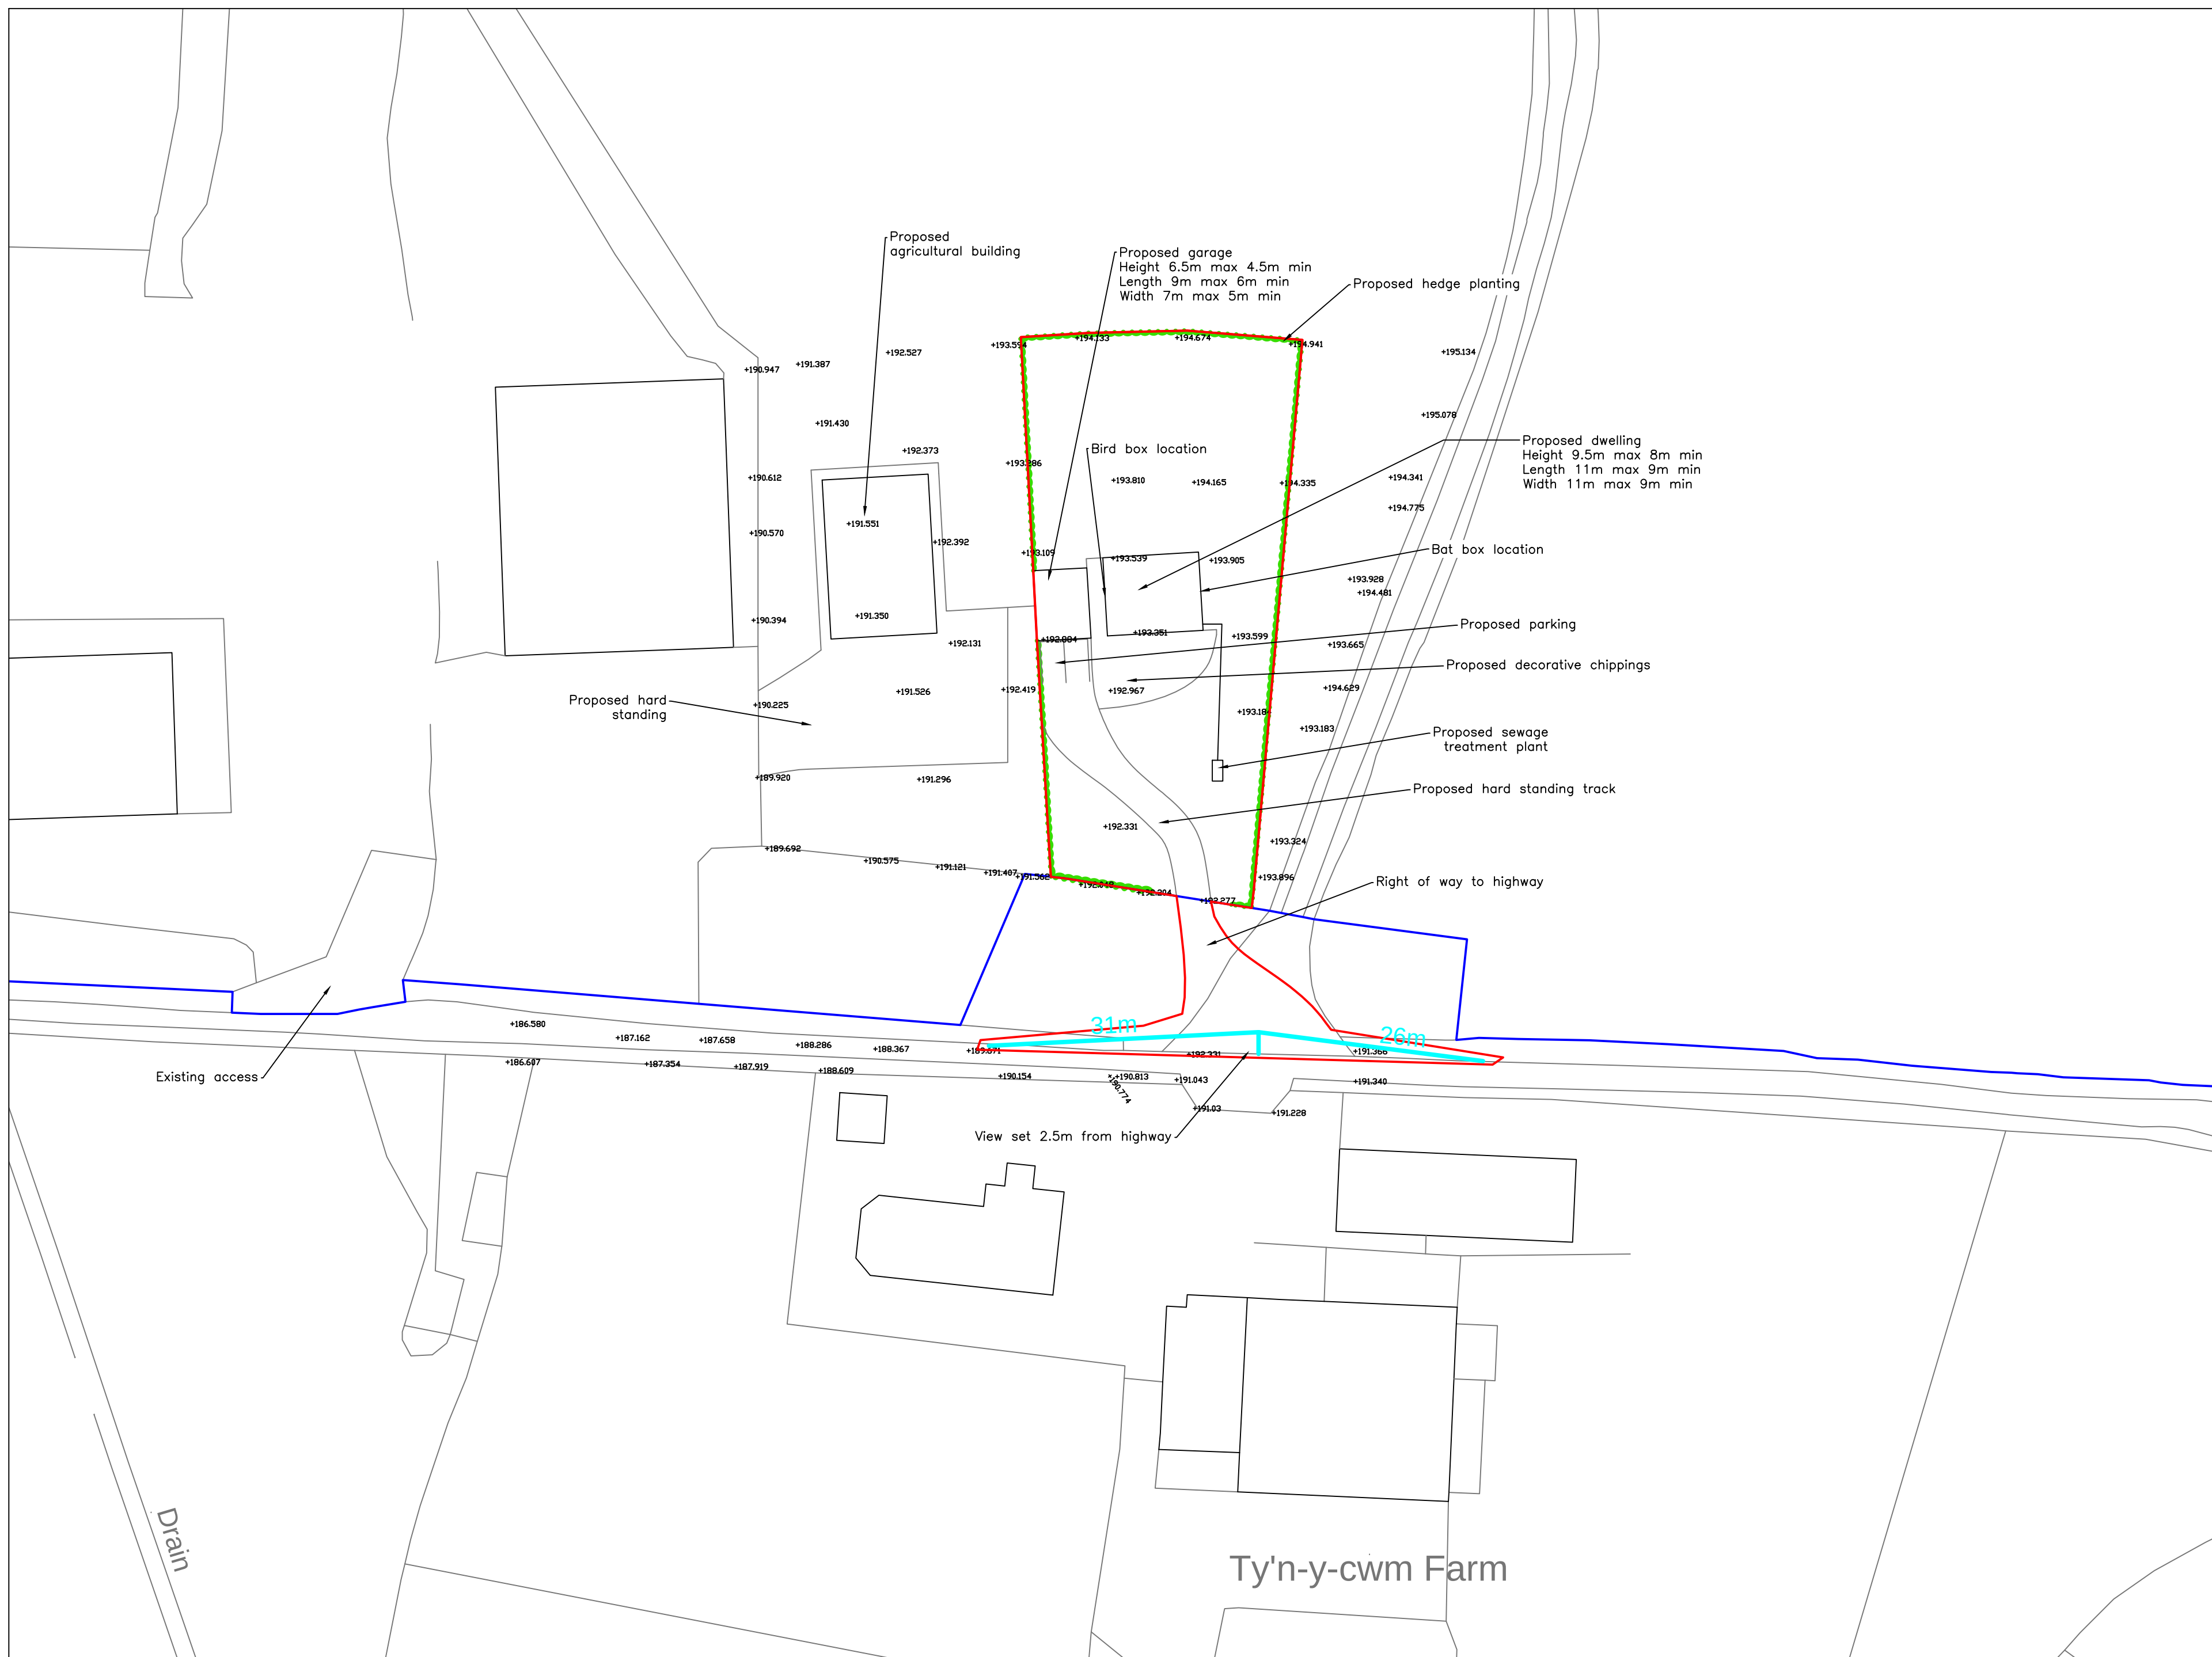

Topographic levels
of existing landform
are shown as
+xx.xx

Rev.	Comment	Date
Drawing title SITE PLAN, DWELLING		
Contract TYN Y CWM FARM, RHOS, PONTARDAWE, SA8 3EY		
Reading Agricultural Consultants Ltd Gate House Beechwood Court Long Ton Woodcot RG8 0R 01491 68423 www.reading-ag.com		
 READING AGRICULTURAL CONSULTANTS		
Ref. RAC/9227/3	Rev. C	
Drawn by ACM	Checked by SB	
Scales 1:500@A2	Date 08/2022	

