



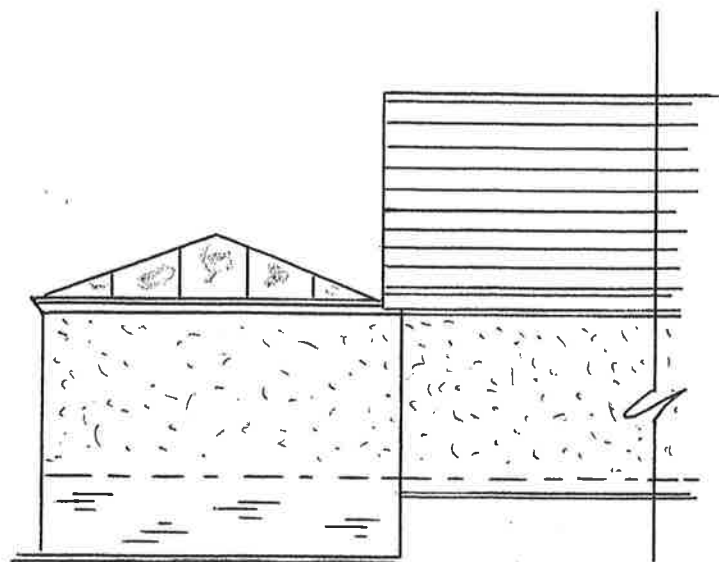


REAR ELEVATION EXISTING




SIDE ELEVATION EXISTING

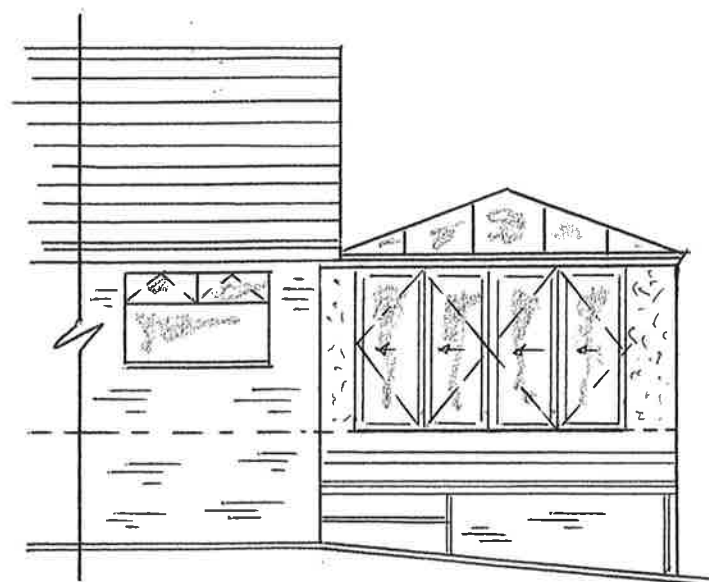

FRONT ELEVATION EXISTING

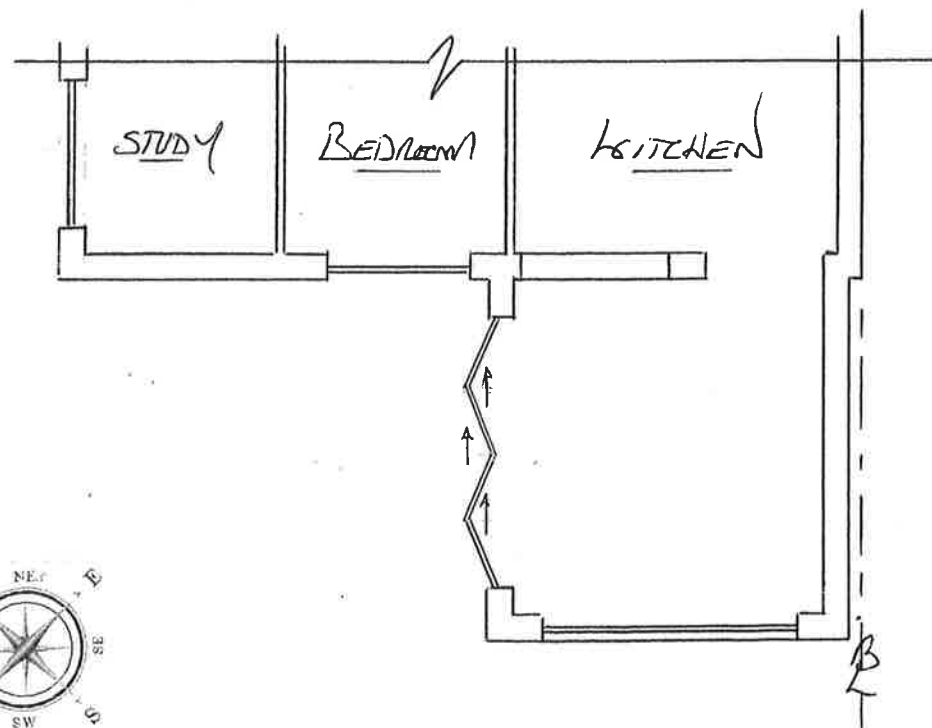

EXISTING FLOOR PLAN

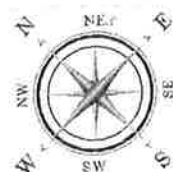

NOTES

EXTERNAL MATERIALS

WALLS: MATCHING
BRICK AND RENDER
FRAMES: WHITE UPVC
GLAZING: CLEAR TOUGH
ROOF BARS: WHITE UPVC
ROOF GLAZING: ULTRA
ELEMENT BLUE
TOUGH GLASS



DUNRAVEN

Windows - Doors - Conservatories

St Davids House, Heol Mostyn, Village Farm Ind. Est
Pyle, Bridgend. CF33 6BJ

T: 01656 743 572 / 745 035 F: 01656 745 918

Client

MR SMITH

Job Title

PROPOSED CONSERVATORY
FOR:- 10 PARISH ROAD
CWMGWARCH
NEATH
SA11 5SW

Drawing Title

EXTEND EXISTING
CONSERVATORY
TO THE SIDE
ELEVATION

0 1m 2m 3m 4m 5m

Scale 1:100

Date 13.08.2022

Drawn by D THOMAS

1 of 2

Drg No.

132535

Rev.