




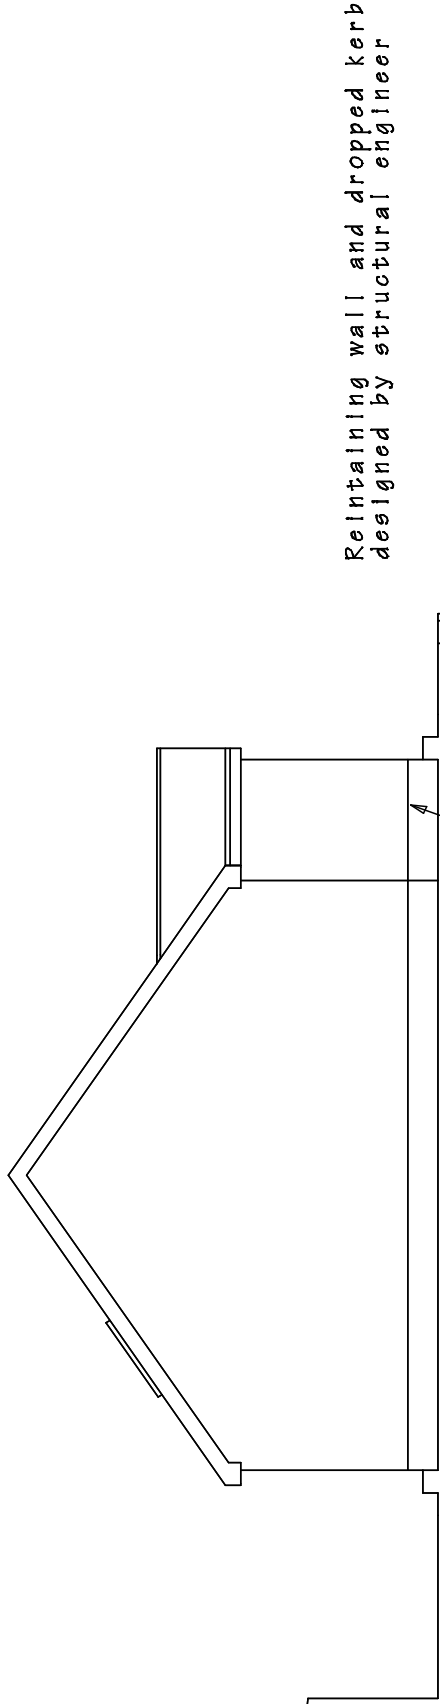

SECTION THROUGH SITE
Scale 1:100

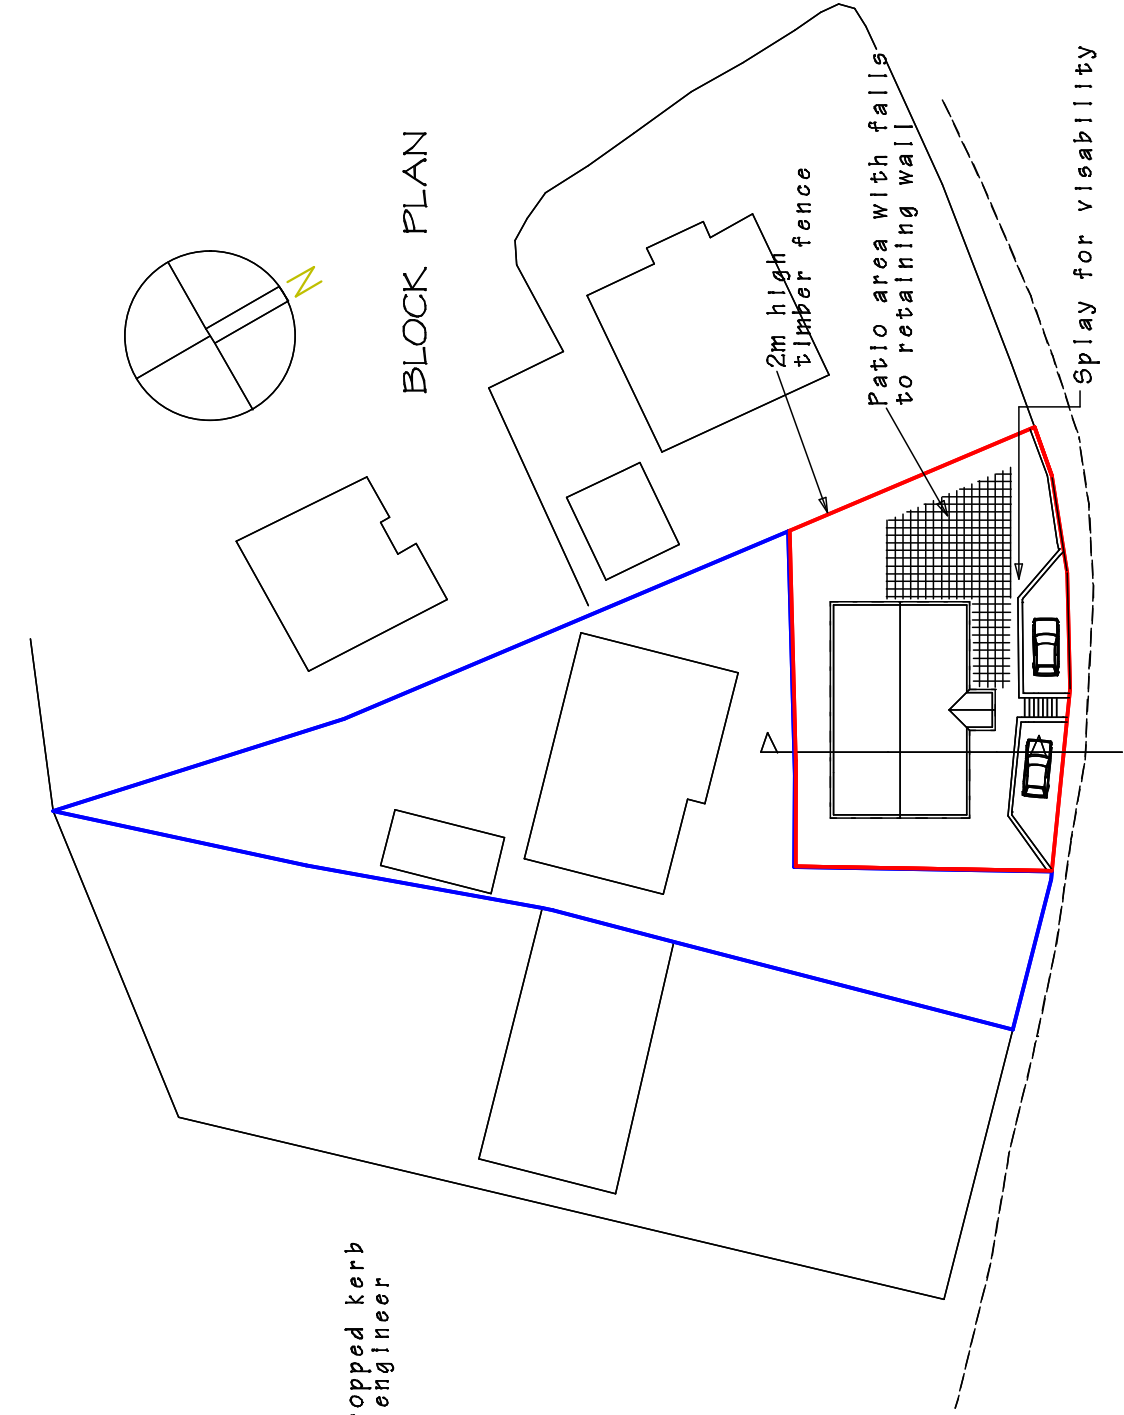

Form new steps, 2no. 6x3m parking bays and drop kerb with retaining designed by engineer

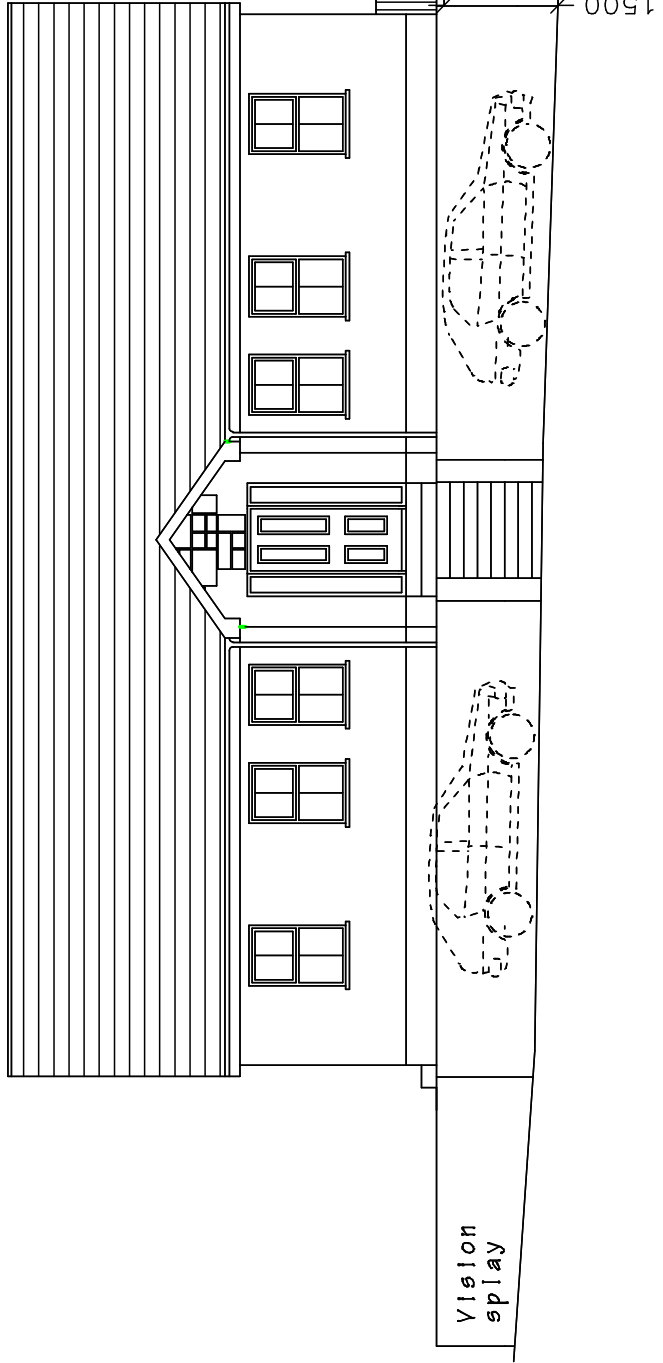

FRONT ELEVATION
Scale 1:100

CONVERSION AMBULANCE HALL to BUNGALOW
5 VARTEG RD, BRYN, PORT TALBOT, SA13 2RF.
Mr and Mrs Stuart John 07842 138538.

DRAWING TITLE

BLOCK PLAN and SECTION - PLANNING ISSUE

SCALE 1 to 500 @ A3	Date August 2022.	DRAWING No. 2020/12 Rev E
------------------------	----------------------	------------------------------

DO NOT SCALE DRAWING. FIGURED DIMENSIONS ONLY TO BE USED.
DISCREPANCIES TO BE REPORTED IMMEDIATELY.