




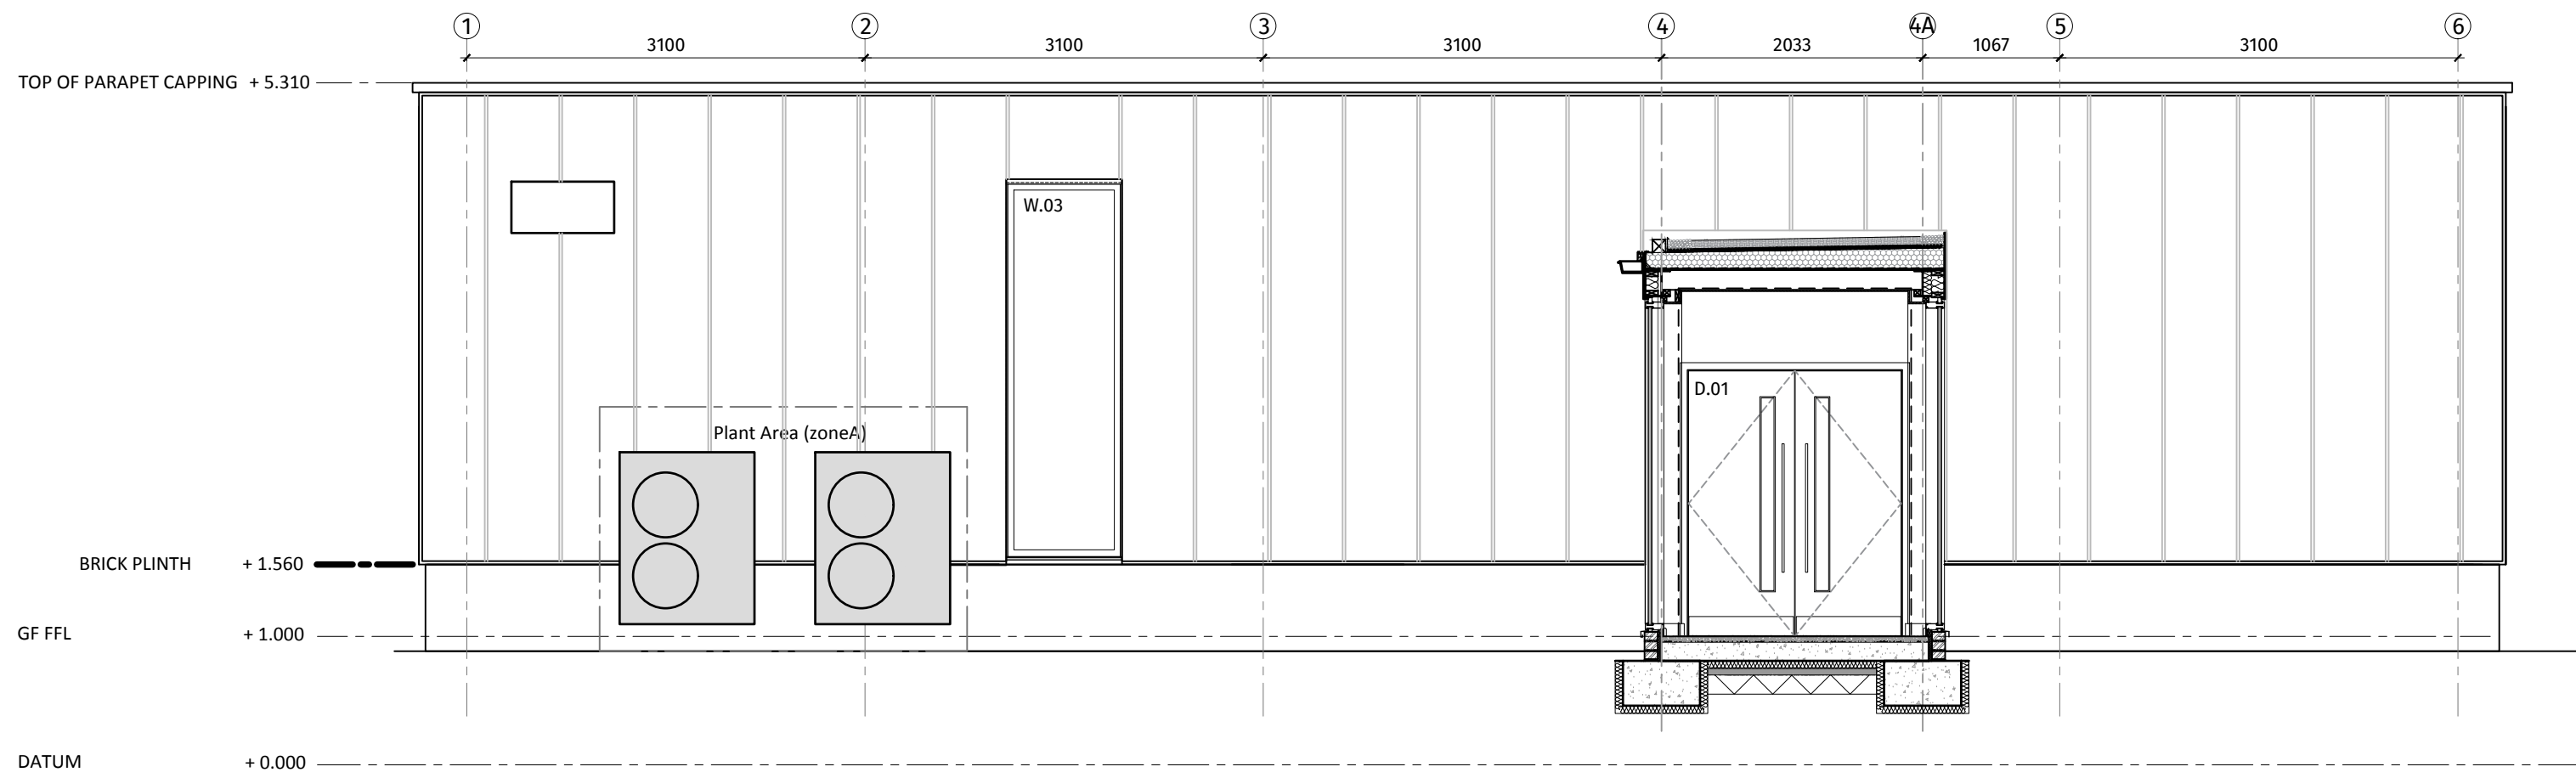

A-A PROPOSED EAST ELEVATION/LINK SECTION
1/50@A1

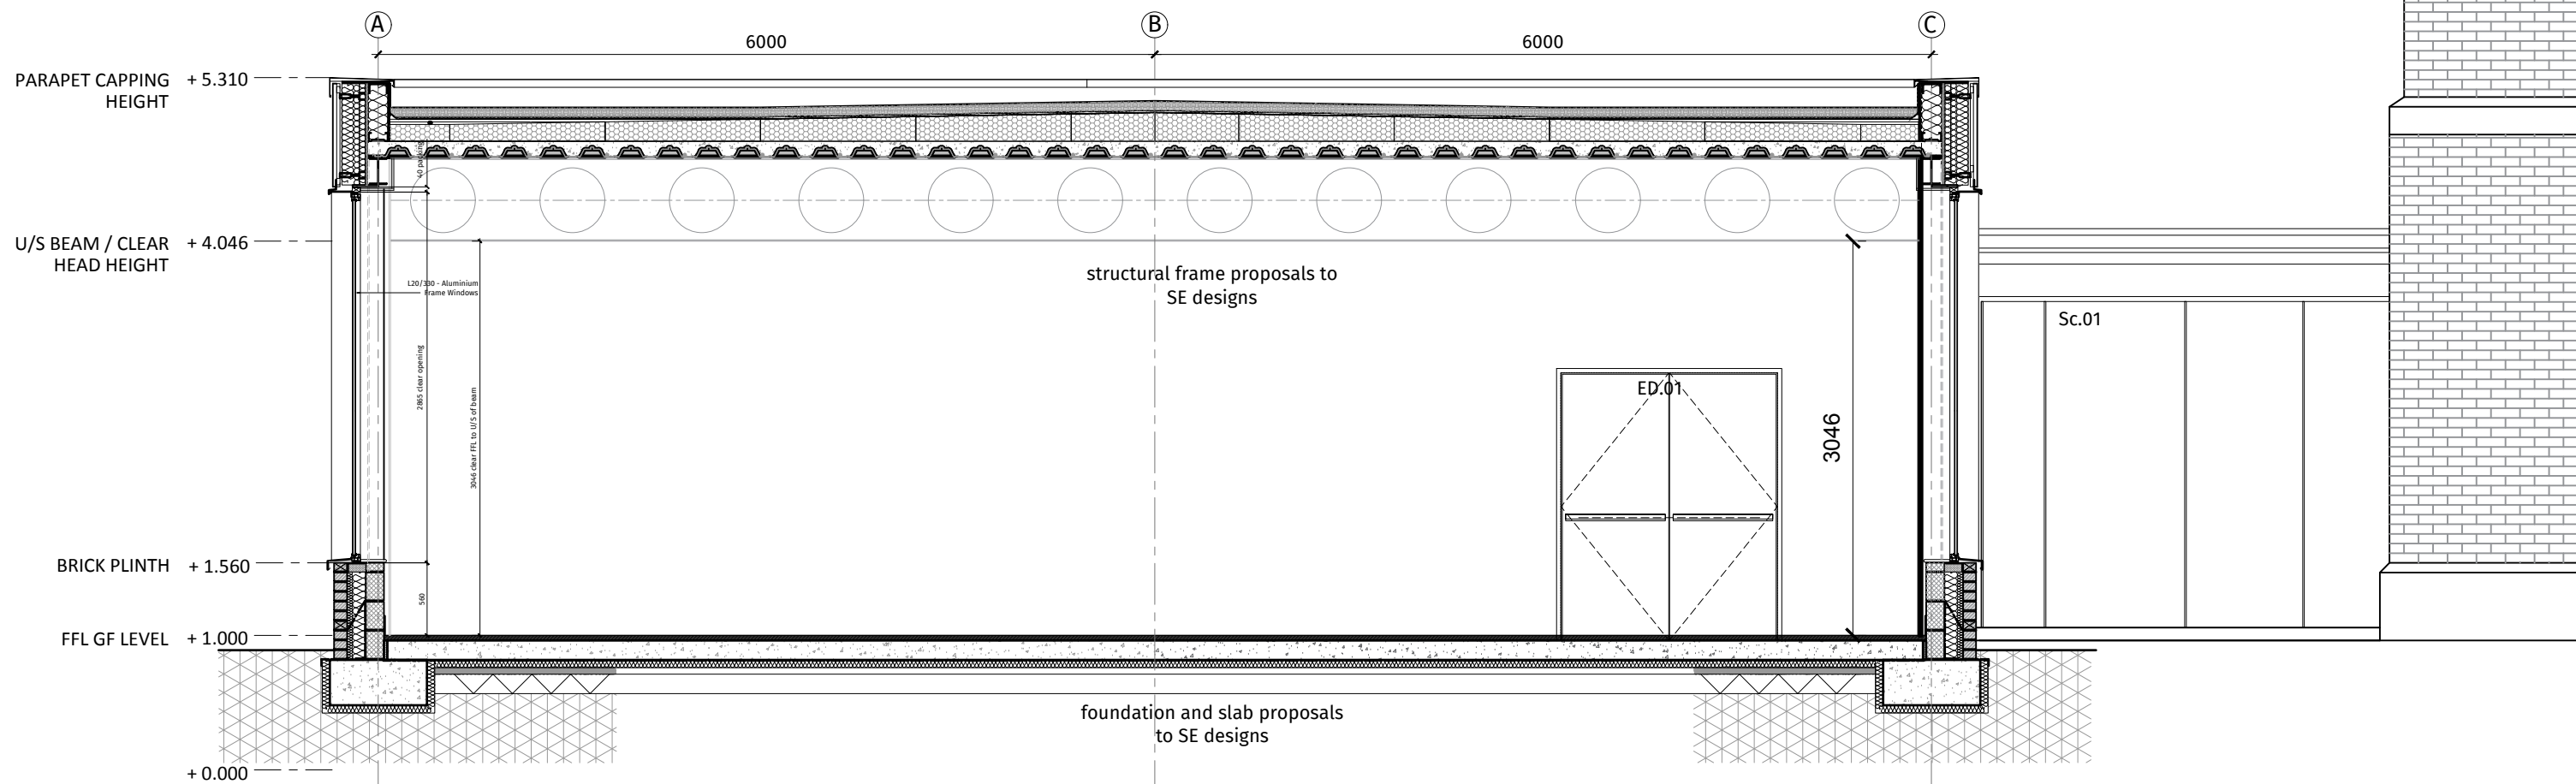


B-B PROPOSED SECTION
1/50@A1

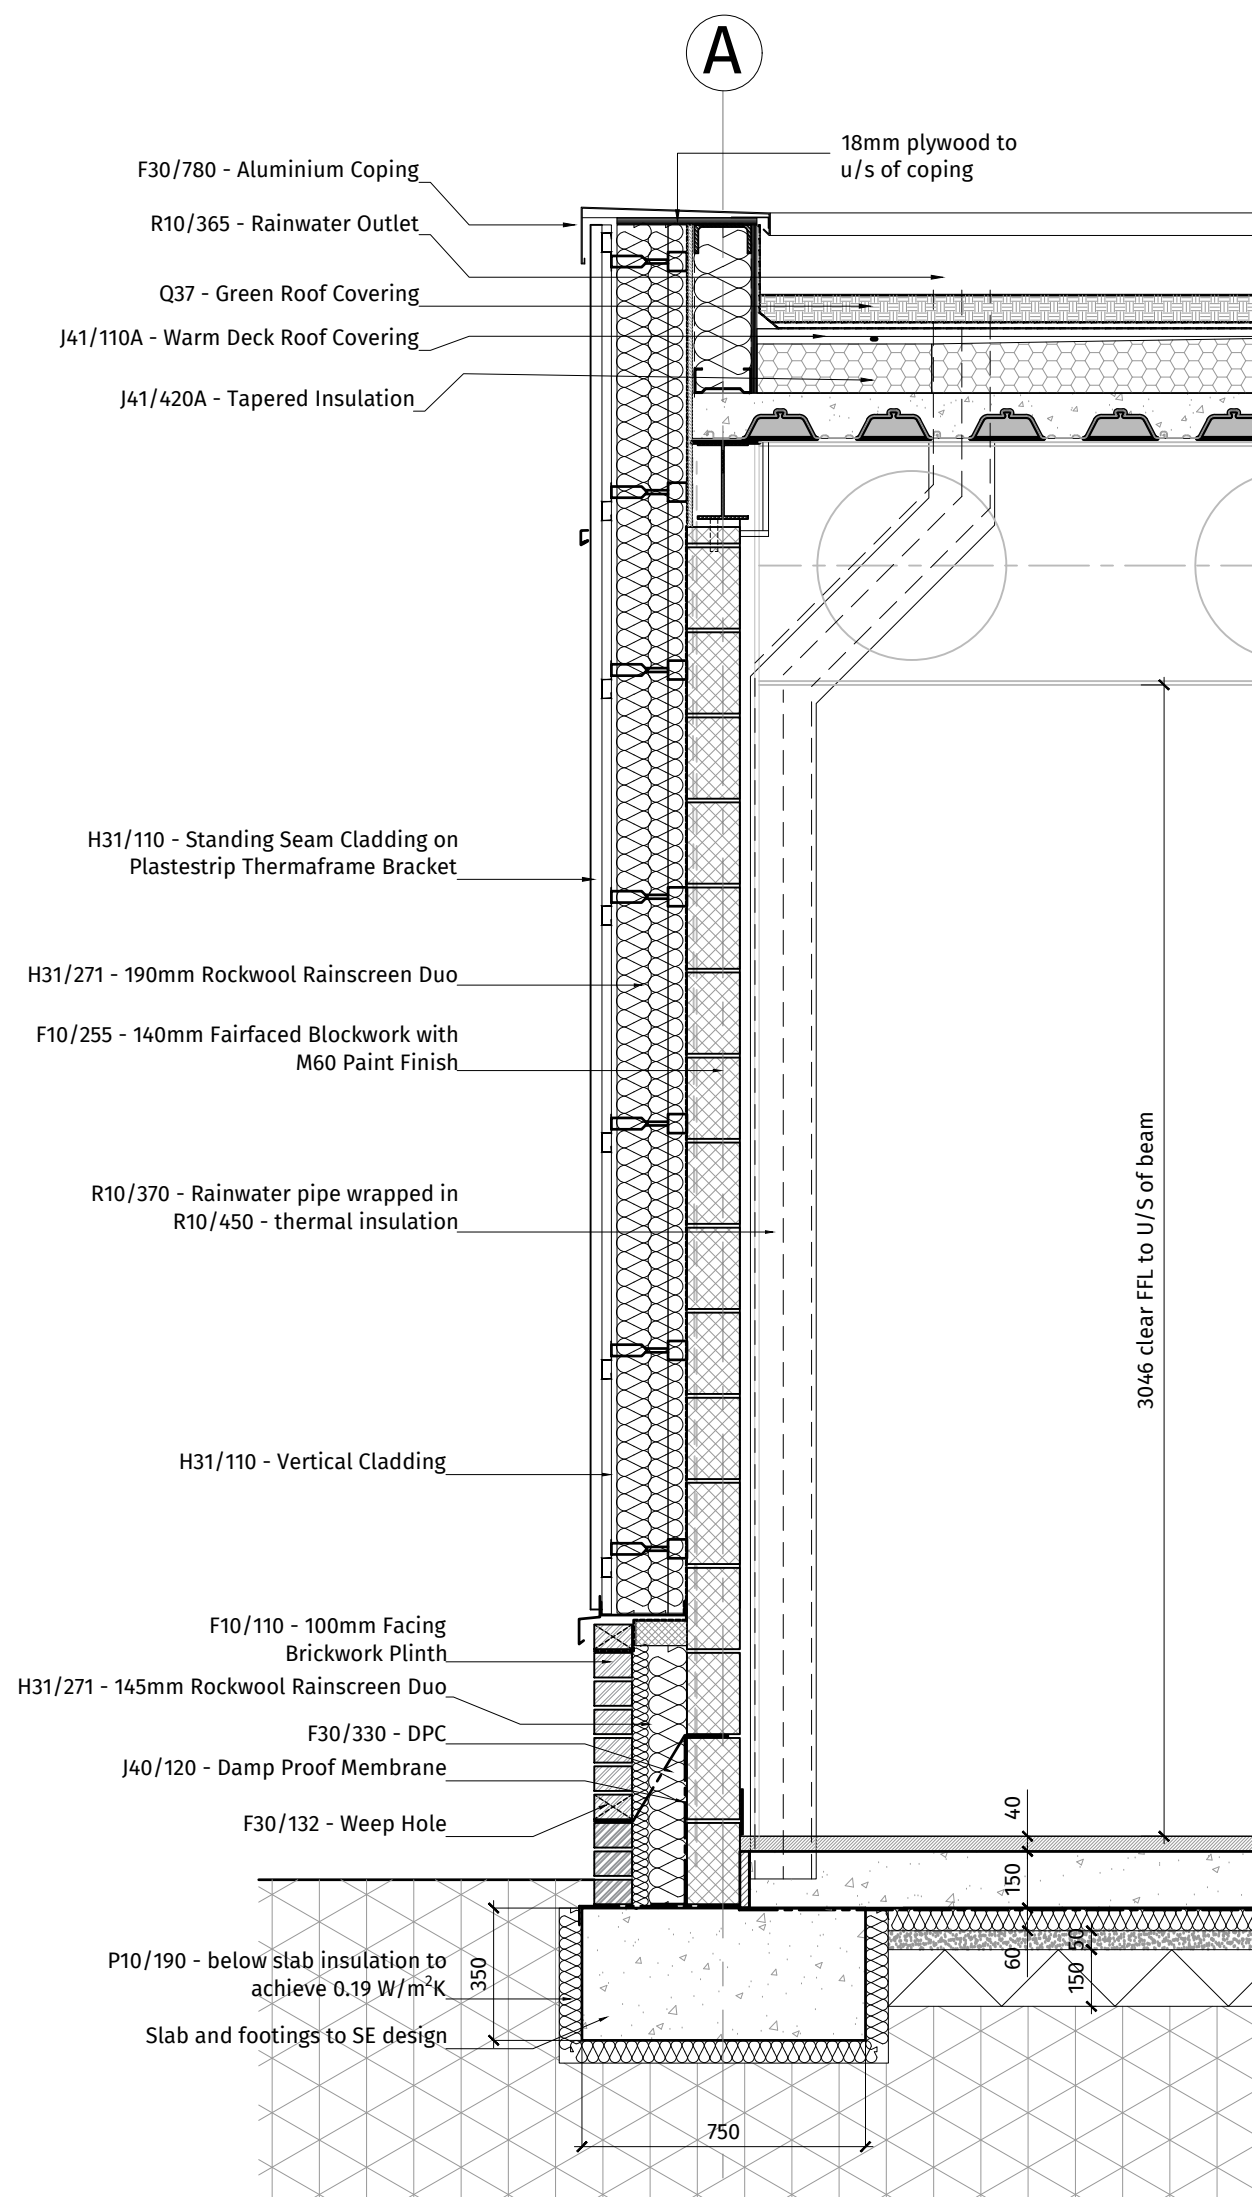


1 DETAIL ONE
0111
1:20 @ A1

For Section details see :- 14801-DB3-002-00-DR-A-0204

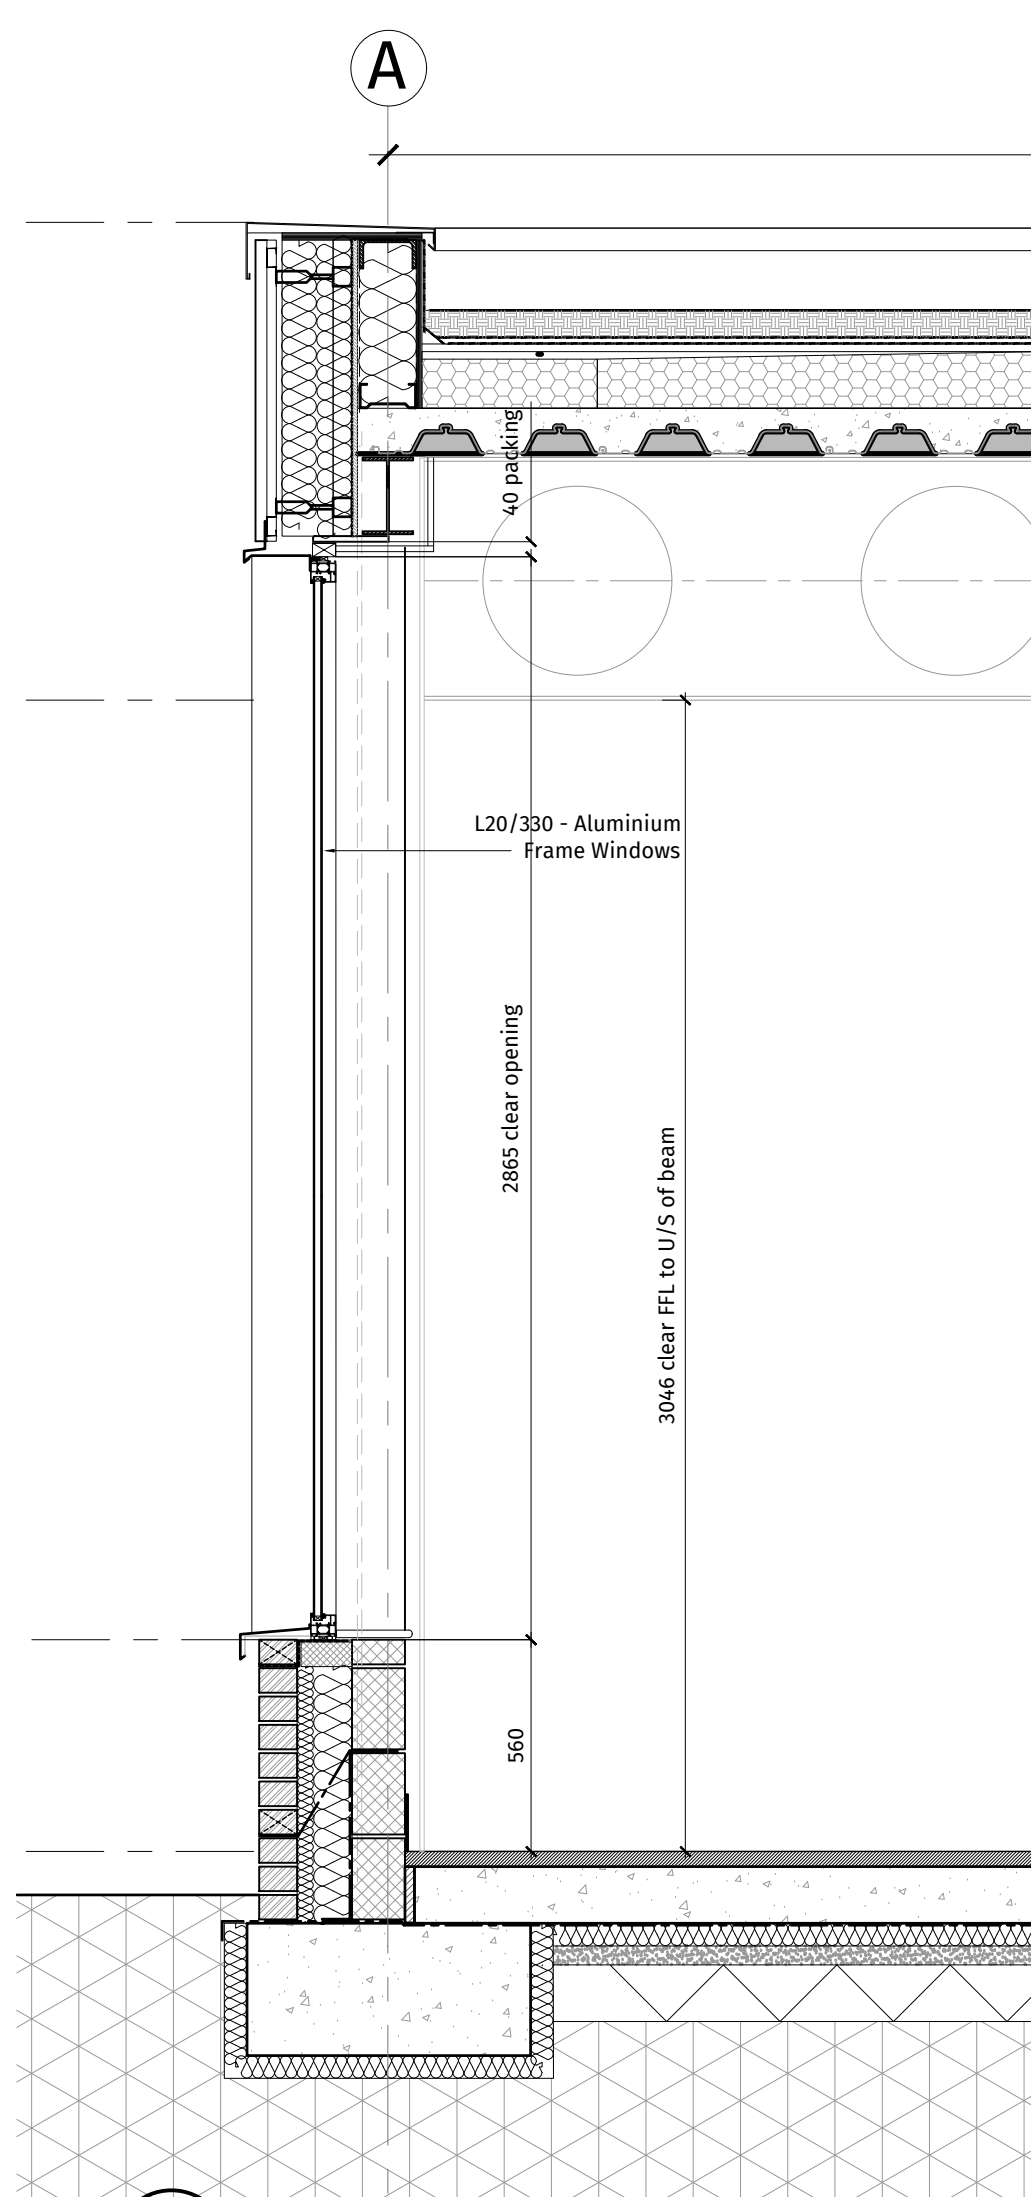

2 DETAIL TWO
0111
1:20 @ A1

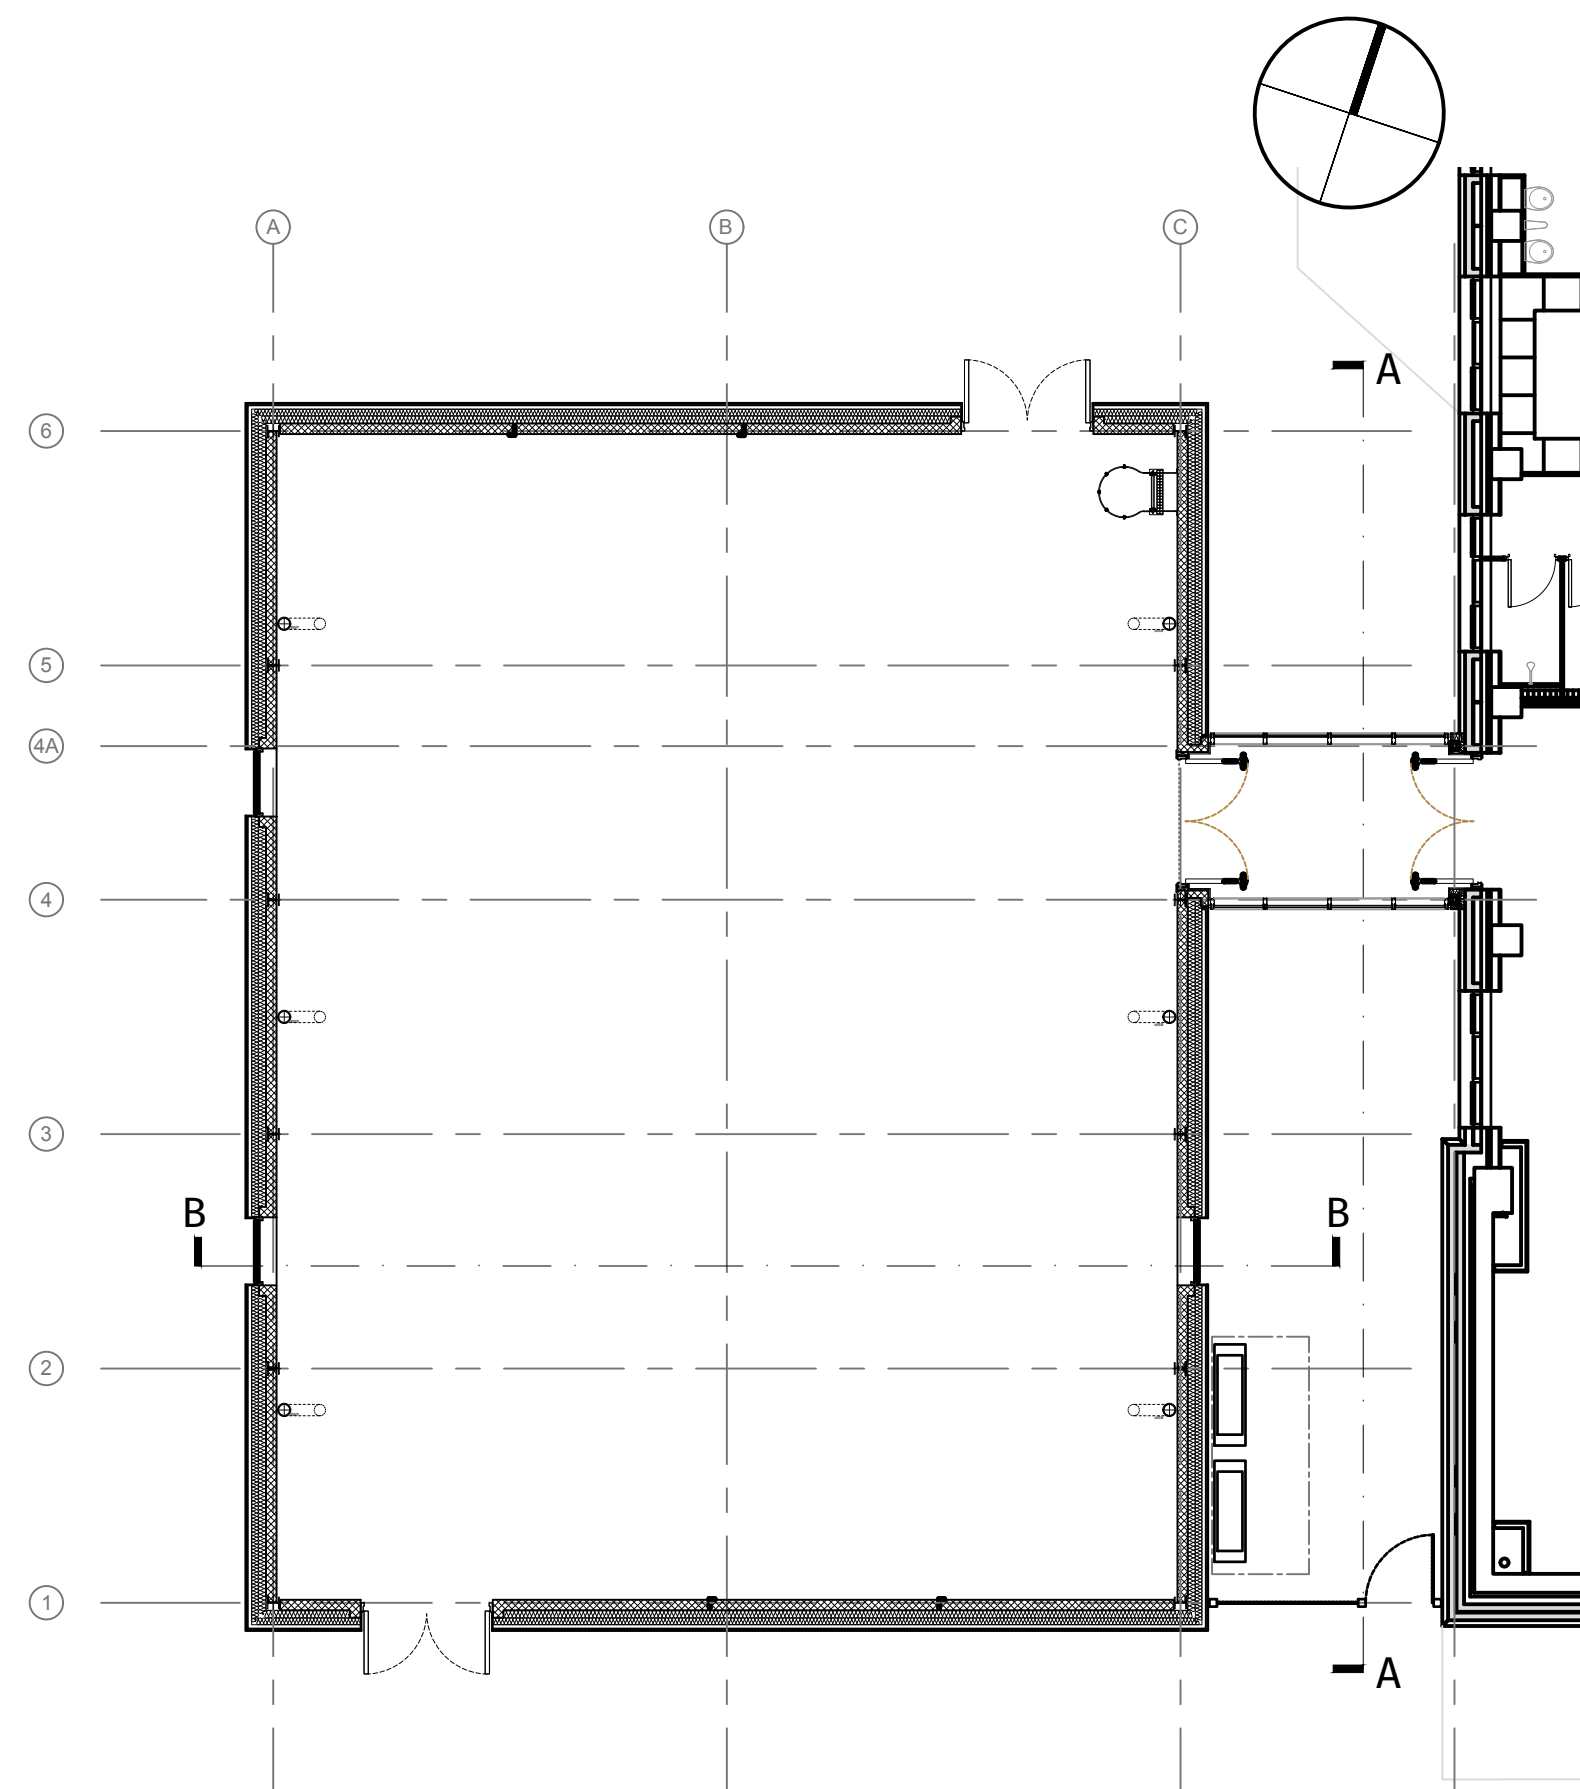

F	25/08/22	Vertical standing seam cladding shown	ID	MS
E	24/08/22	Ladding / windows updated to suit manufacturers details	ID	MS
D	17/08/22	Foundations updated to suit S.E. details, brick coping altered to suit	ID	MS
C	05/07/22	Updated to suit S.E. details	ID	MS
B	13/06/22	Construction Issue	GW	MS
A	08/10/21	Tender Issue	GW	MS
REV	DATE	DESCRIPTION	DR	CH

CONSTRUCTION

DB3

CARDIFF
2 Callaghan Square, Cardiff, CF10 5BT.
T: 029 2034 2688 www.darntonb3.com

CLIENT	
PROJECT	Swansea University - Sports Provision Bay Campus - GYM EXTENSION
TITLE	SECTION AND DETAILS AS PROPOSED
CREATION DATE	OCT 2021
SCALE	@ A1
AS SHOWN	
DRN	MM
CHK	MS
STATUS	5A
SHEET NO.	14801 - DB3 - 002 - 00 - DR - A - 0111
REVISION	F
PROJECT NO	14801 - DB3 - 002 - 00 - DR - A - 0111
PROJECT NO	14801 - DB3 - 002 - 00 - DR - A - 0111
PROJECT NO	14801 - DB3 - 002 - 00 - DR - A - 0111

© COPYRIGHT: ALL RIGHTS RESERVED.
THIS DRAWING MUST BE USED IN CONJUNCTION WITH ALL OTHER RELEVANT DRAWINGS AND INFORMATION.
ANY DISCREPANCIES MUST BE REPORTED TO DARNTONB3 IMMEDIATELY.
THIS DRAWING OR INFORMATION MUST NOT BE USED FOR CONSTRUCTION UNLESS EXPRESSLY ISSUED FOR.
DO NOT SCALE FROM THIS DRAWING. WORK ONLY TO THE PRINTED DIMENSIONS.