




Catnic Urban (formally colourcoat urban)standing Seam Roof.
Merlin grey

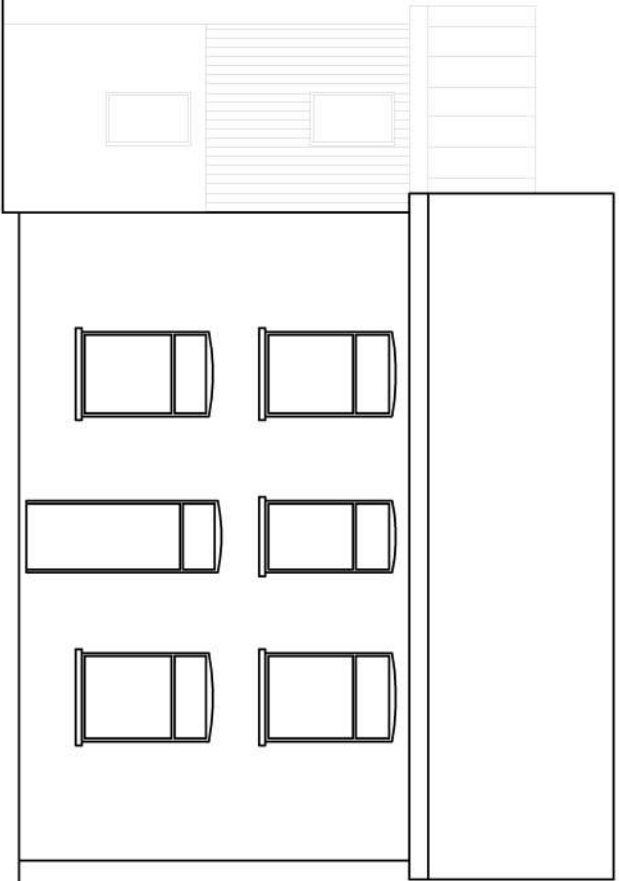

Front Elevation

Nest Box for House Sparrows
wooden nest box with 3
sub-divisions to supply 3
nesting pairs. entrance holes
to be 32mm diameter. box size
to be H310 x W370 x D185

Side Elevation

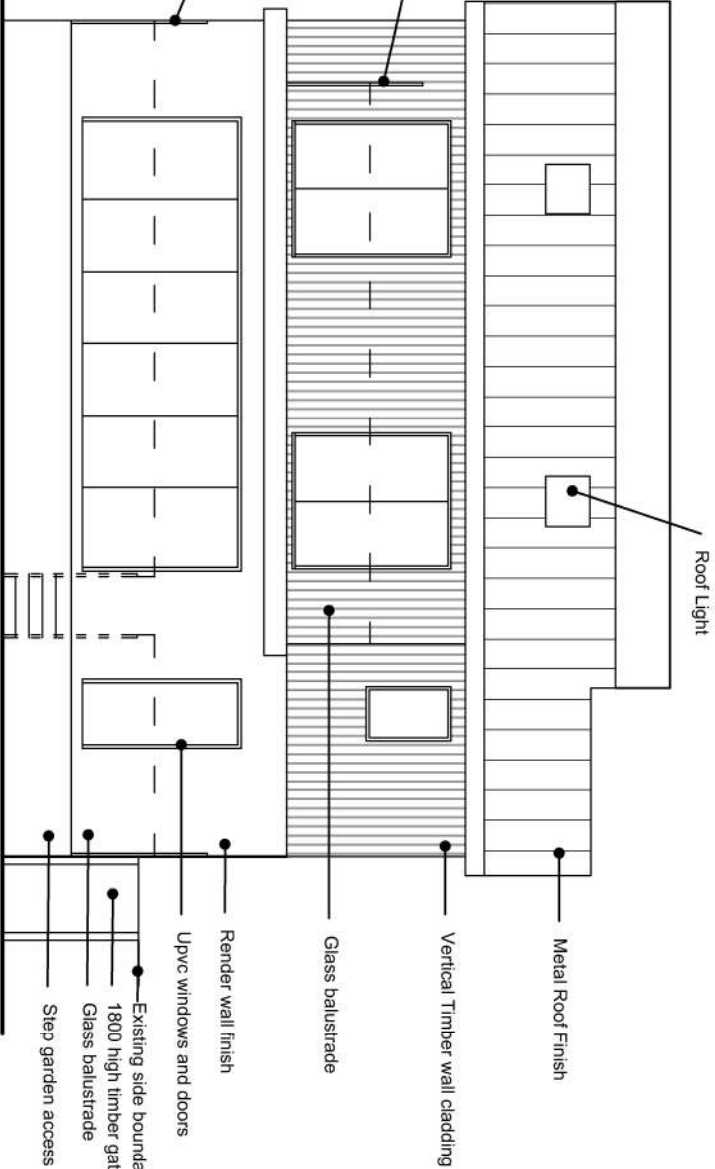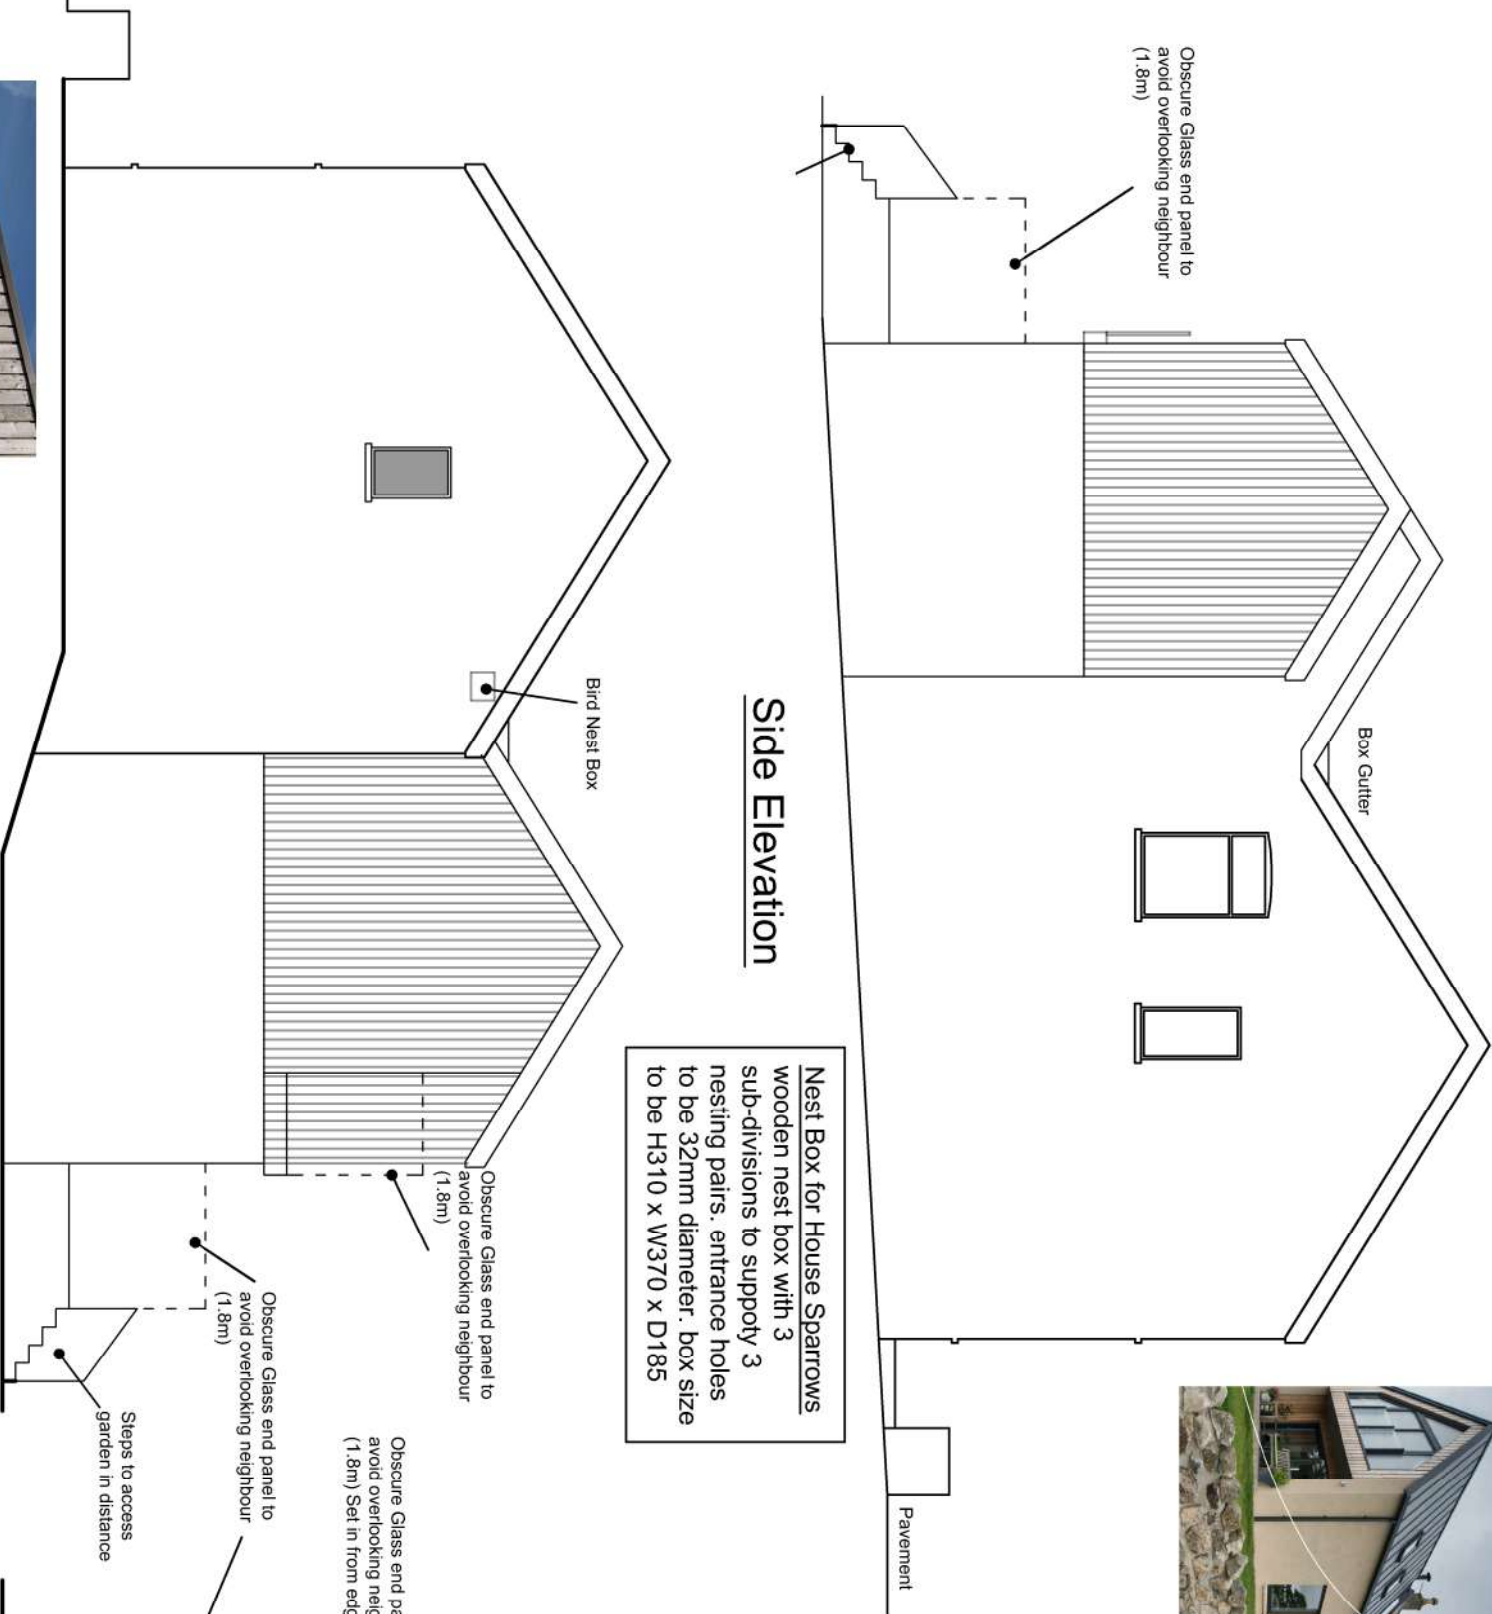


Rear Elevation

End Elevation



Weathered Larch cladding

This drawing is copyright ©
NOTE: All dimensions to be checked on
site and not scaled from the drawing.

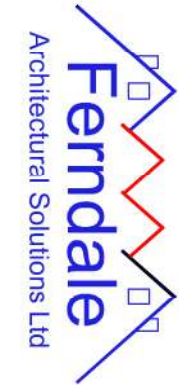

CLIENT Lee Hopkins		JOB TITLE Rear Extension Swansea Road Trebanos		DRWG TITLE Proposed Elevations	
DATE: May 2021	SCALE: 1:100	A3	DRWG NO: 21.10.04	REV: 03	PURPOSE: Planning

Ferndale Architectural Solutions LTD
98 Neath Road, Resolven, Neath, SA11 4AN Tel:07970808768 Email: owen@ferndaleas.co.uk