



General-Dimensions & Annotation

DIM All dimensions are 'nominal' design intent only, and should be confirmed onsite for accuracy prior to construction

D. -- Door Number

W. -- Window Number

RWP Rain water pipe

SVP Soil & vent pipe

Areas of high moisture

FFL: ###mm Finished floor level. (level is relative to floor view)

Hatch Styles -Existing / new elements

New walls

Existing / retained walls


Areas of demolition / renovation

Areas of new-build


Line Styles

Site boundary


Adjacent owned properties / sites

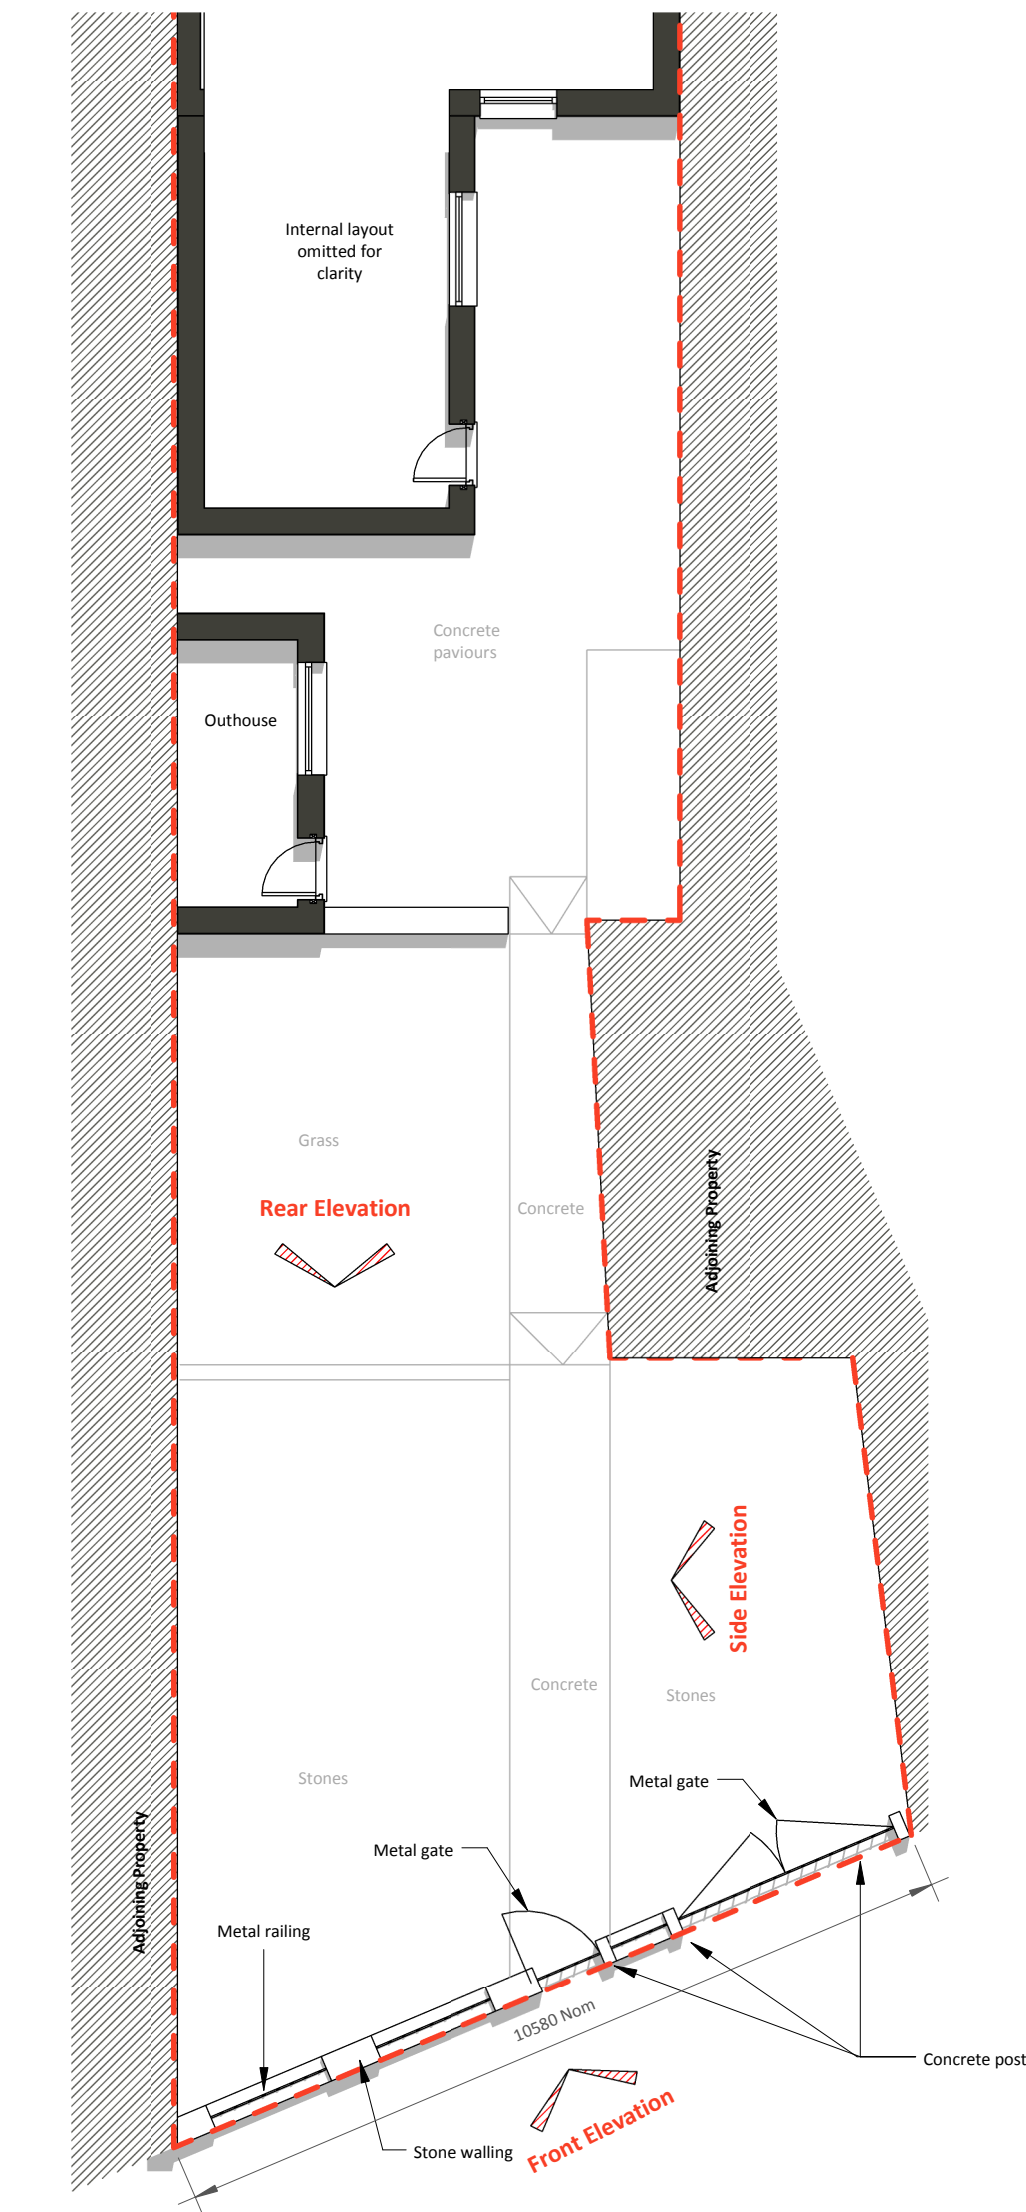


View No: 1
G00_Ground Floor
Scale: 1 : 100

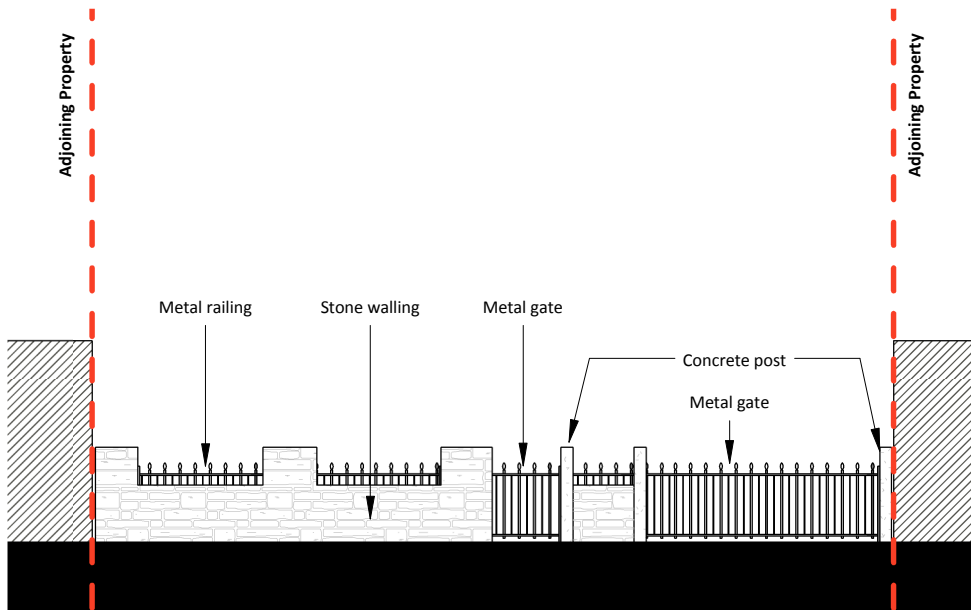

View No: 2
Typical Front Elevation
Scale: 1 : 100

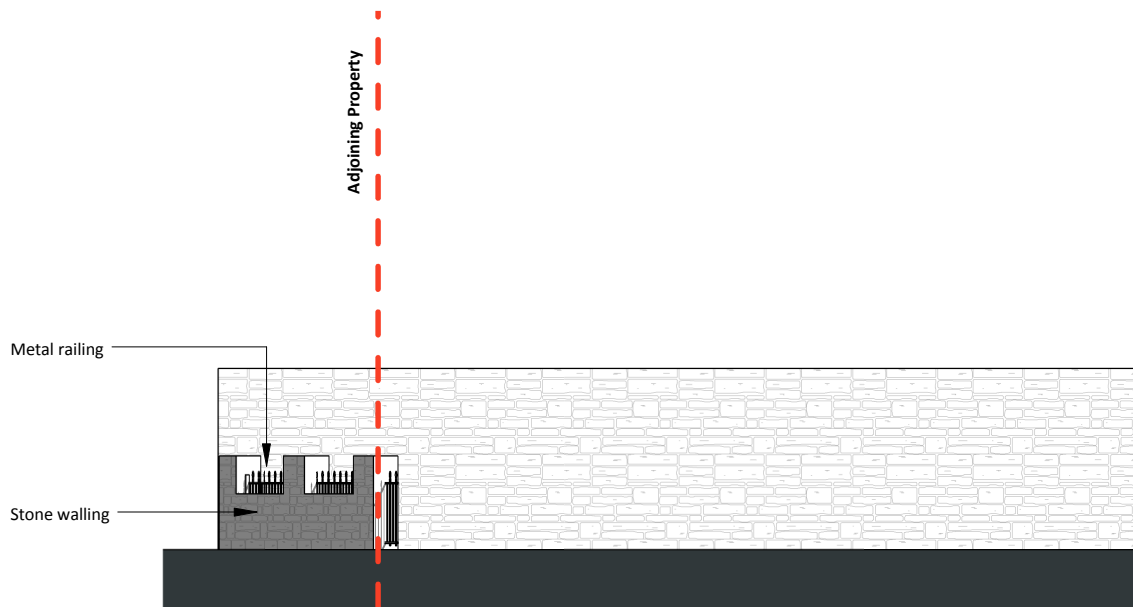


View No: 4
Typical Side Elevation
Scale: 1 : 100

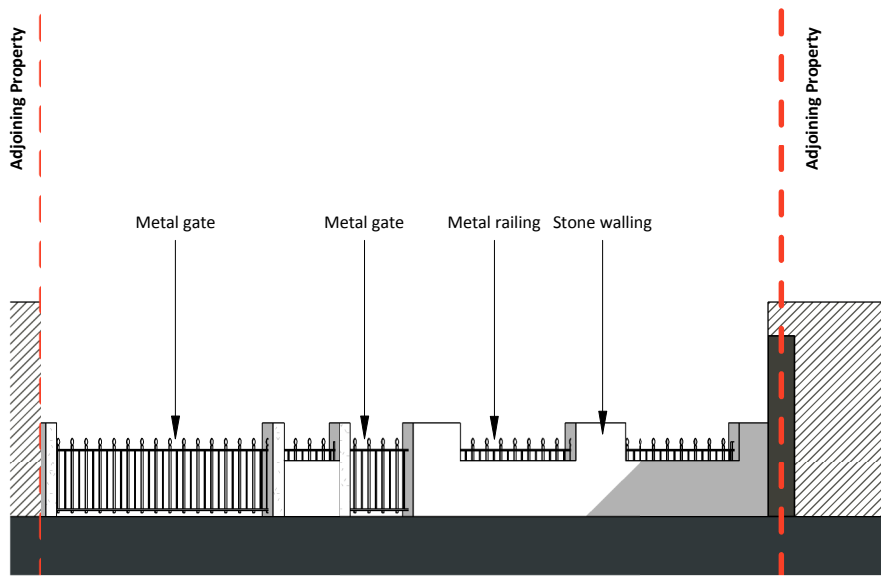

View No: 3
Typical Rear Elevation
Scale: 1 : 100

Please note: This scale bar is for information only, and should not be used for ascertaining accurate dimensions from this drawing.

 

1:100

This drawing is for use on this site only unless contractually stated otherwise.

DO NOT SCALE this drawing (printed or electronic versions). Contractors must check all dimensions from site.

All and any other design team elements, where indicated, have been imported from the consultant's drawings and reference should be made to the individual consultant's drawings for exact setting out, size and type of component.

Discrepancies and / or ambiguities within this drawing, between it and information given elsewhere, must be reported immediately to the architect for clarification before proceeding.

All works are to be carried out in accordance with the latest British Standards and Codes of Practice unless specifically directed otherwise in the specification.

Responsibility for the reproduction of this drawing in paper form, or if issued in electronic format, lies with the recipient to check that all information has been replicated in full and is correct when compared to the original paper or electronic image. Graphical representations of equipment on this drawing have been co-ordinated, but are approximations only. Please refer to the Specifications and / or Details for actual sizes and / or specific contractor construction information.

SAFETY, HEALTH AND ENVIRONMENTAL INFORMATION

Refer to the relevant Construction (Design and Management) documentation where applicable.

It is assumed that all works on this drawing will be carried out by a competent contractor, working where appropriate to an approved method statement.

ALL DIMENSIONS ARE INDICATIVE AND MUST BE VERIFIED ONSITE BY A COMPETENT CONTRACTOR PRIOR TO CONSTRUCTION. ALL INFORMATION ON THESE DRAWINGS AND ASSOCIATED SPECIFICATIONS ARE DESIGN INTENT ONLY. FINAL CONSTRUCTION / PROPOSALS SHOULD BE AGREED BETWEEN THE CLIENT, COMPETENT CONTRACTOR AND ANY RELEVANT STATUTORY AUTHORITIES.

Rev Description / By / Chk'd / App'd Date



Existing Front Elevation Image 1



Existing Front Elevation Image 2

Purpose of Issue
For Planning

Client
Mr Derrick Lloyd

Project
3 School Place, Glynneath,
SA115DD

Drawing
Existing General Arrangement
Plans & Elevations

Scale @ A2 Drawn Date
1 : 100 MB ?

Drawing Identifier revision
###_100 1

Contact: MB
Email: Planitmarz@hotmail.co.uk
Tel: 07814196086