



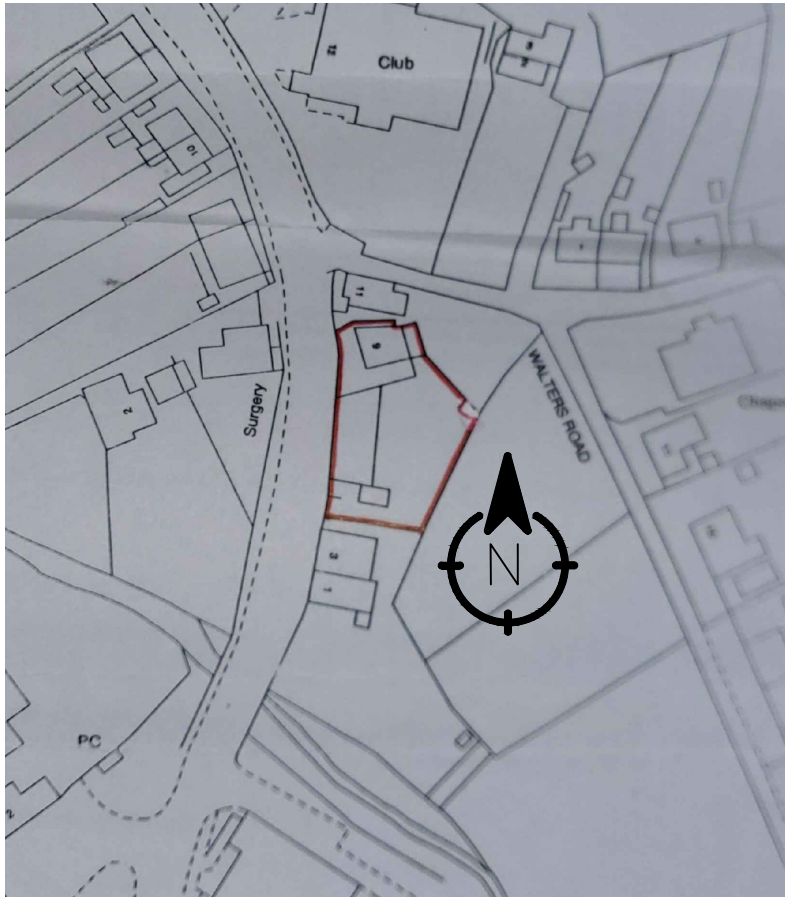


Site Location Plan 1:1250




Photos of building subject of application

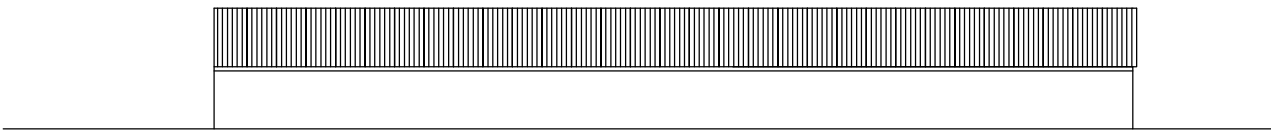


Side Elevation 1:100

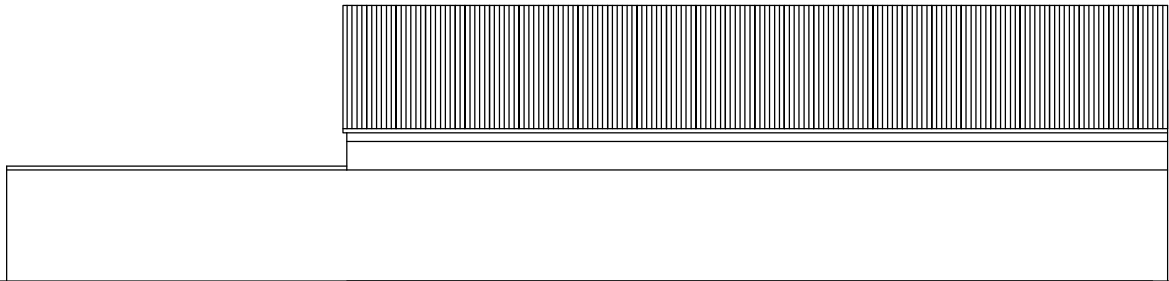


Side Elevation 1:100

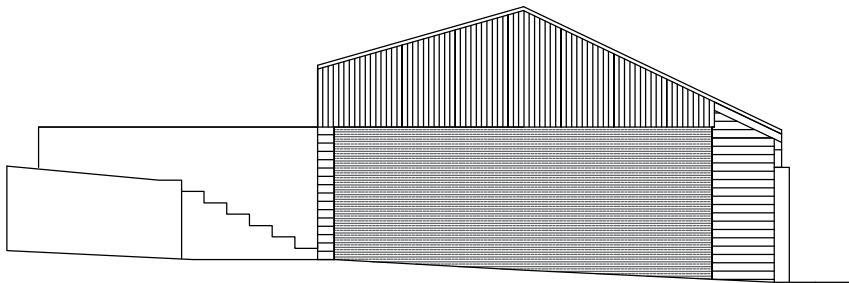

Front Elevation 1:100

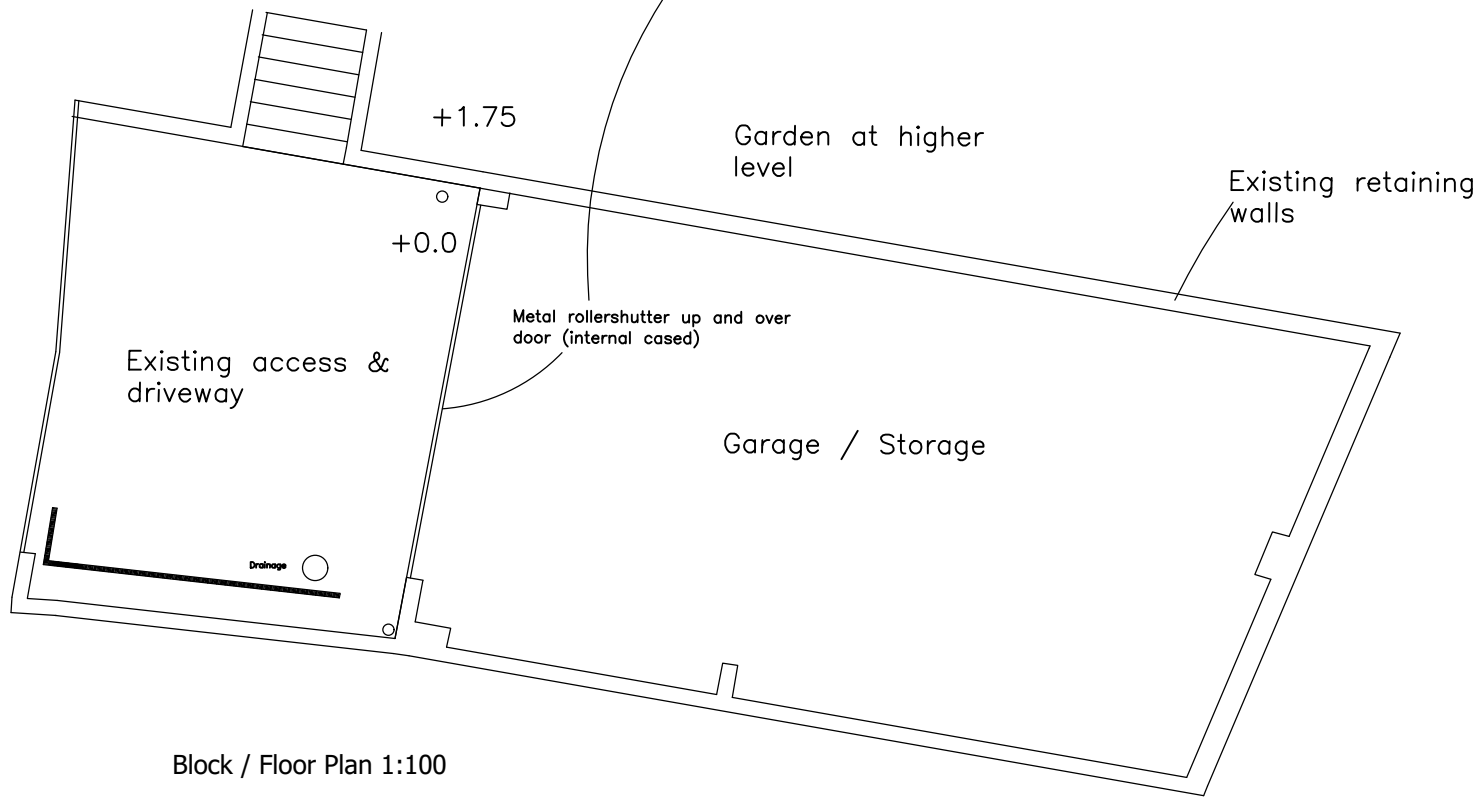

Block / Floor Plan 1:100

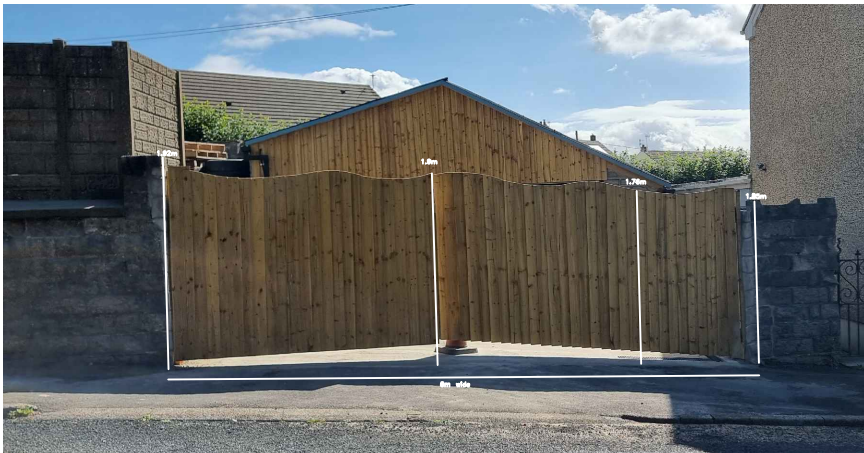

New gates

Title: Site, Block, Floor and Elevation Plans Drawing No.: GS/01		Liam Jones MRTPI  RTPI Chartered Town Planner
Project: Outbuilding	Site: 9 Gwilym Road, Cwmllynfell, SA9 2GH	
Date: August 2022		