




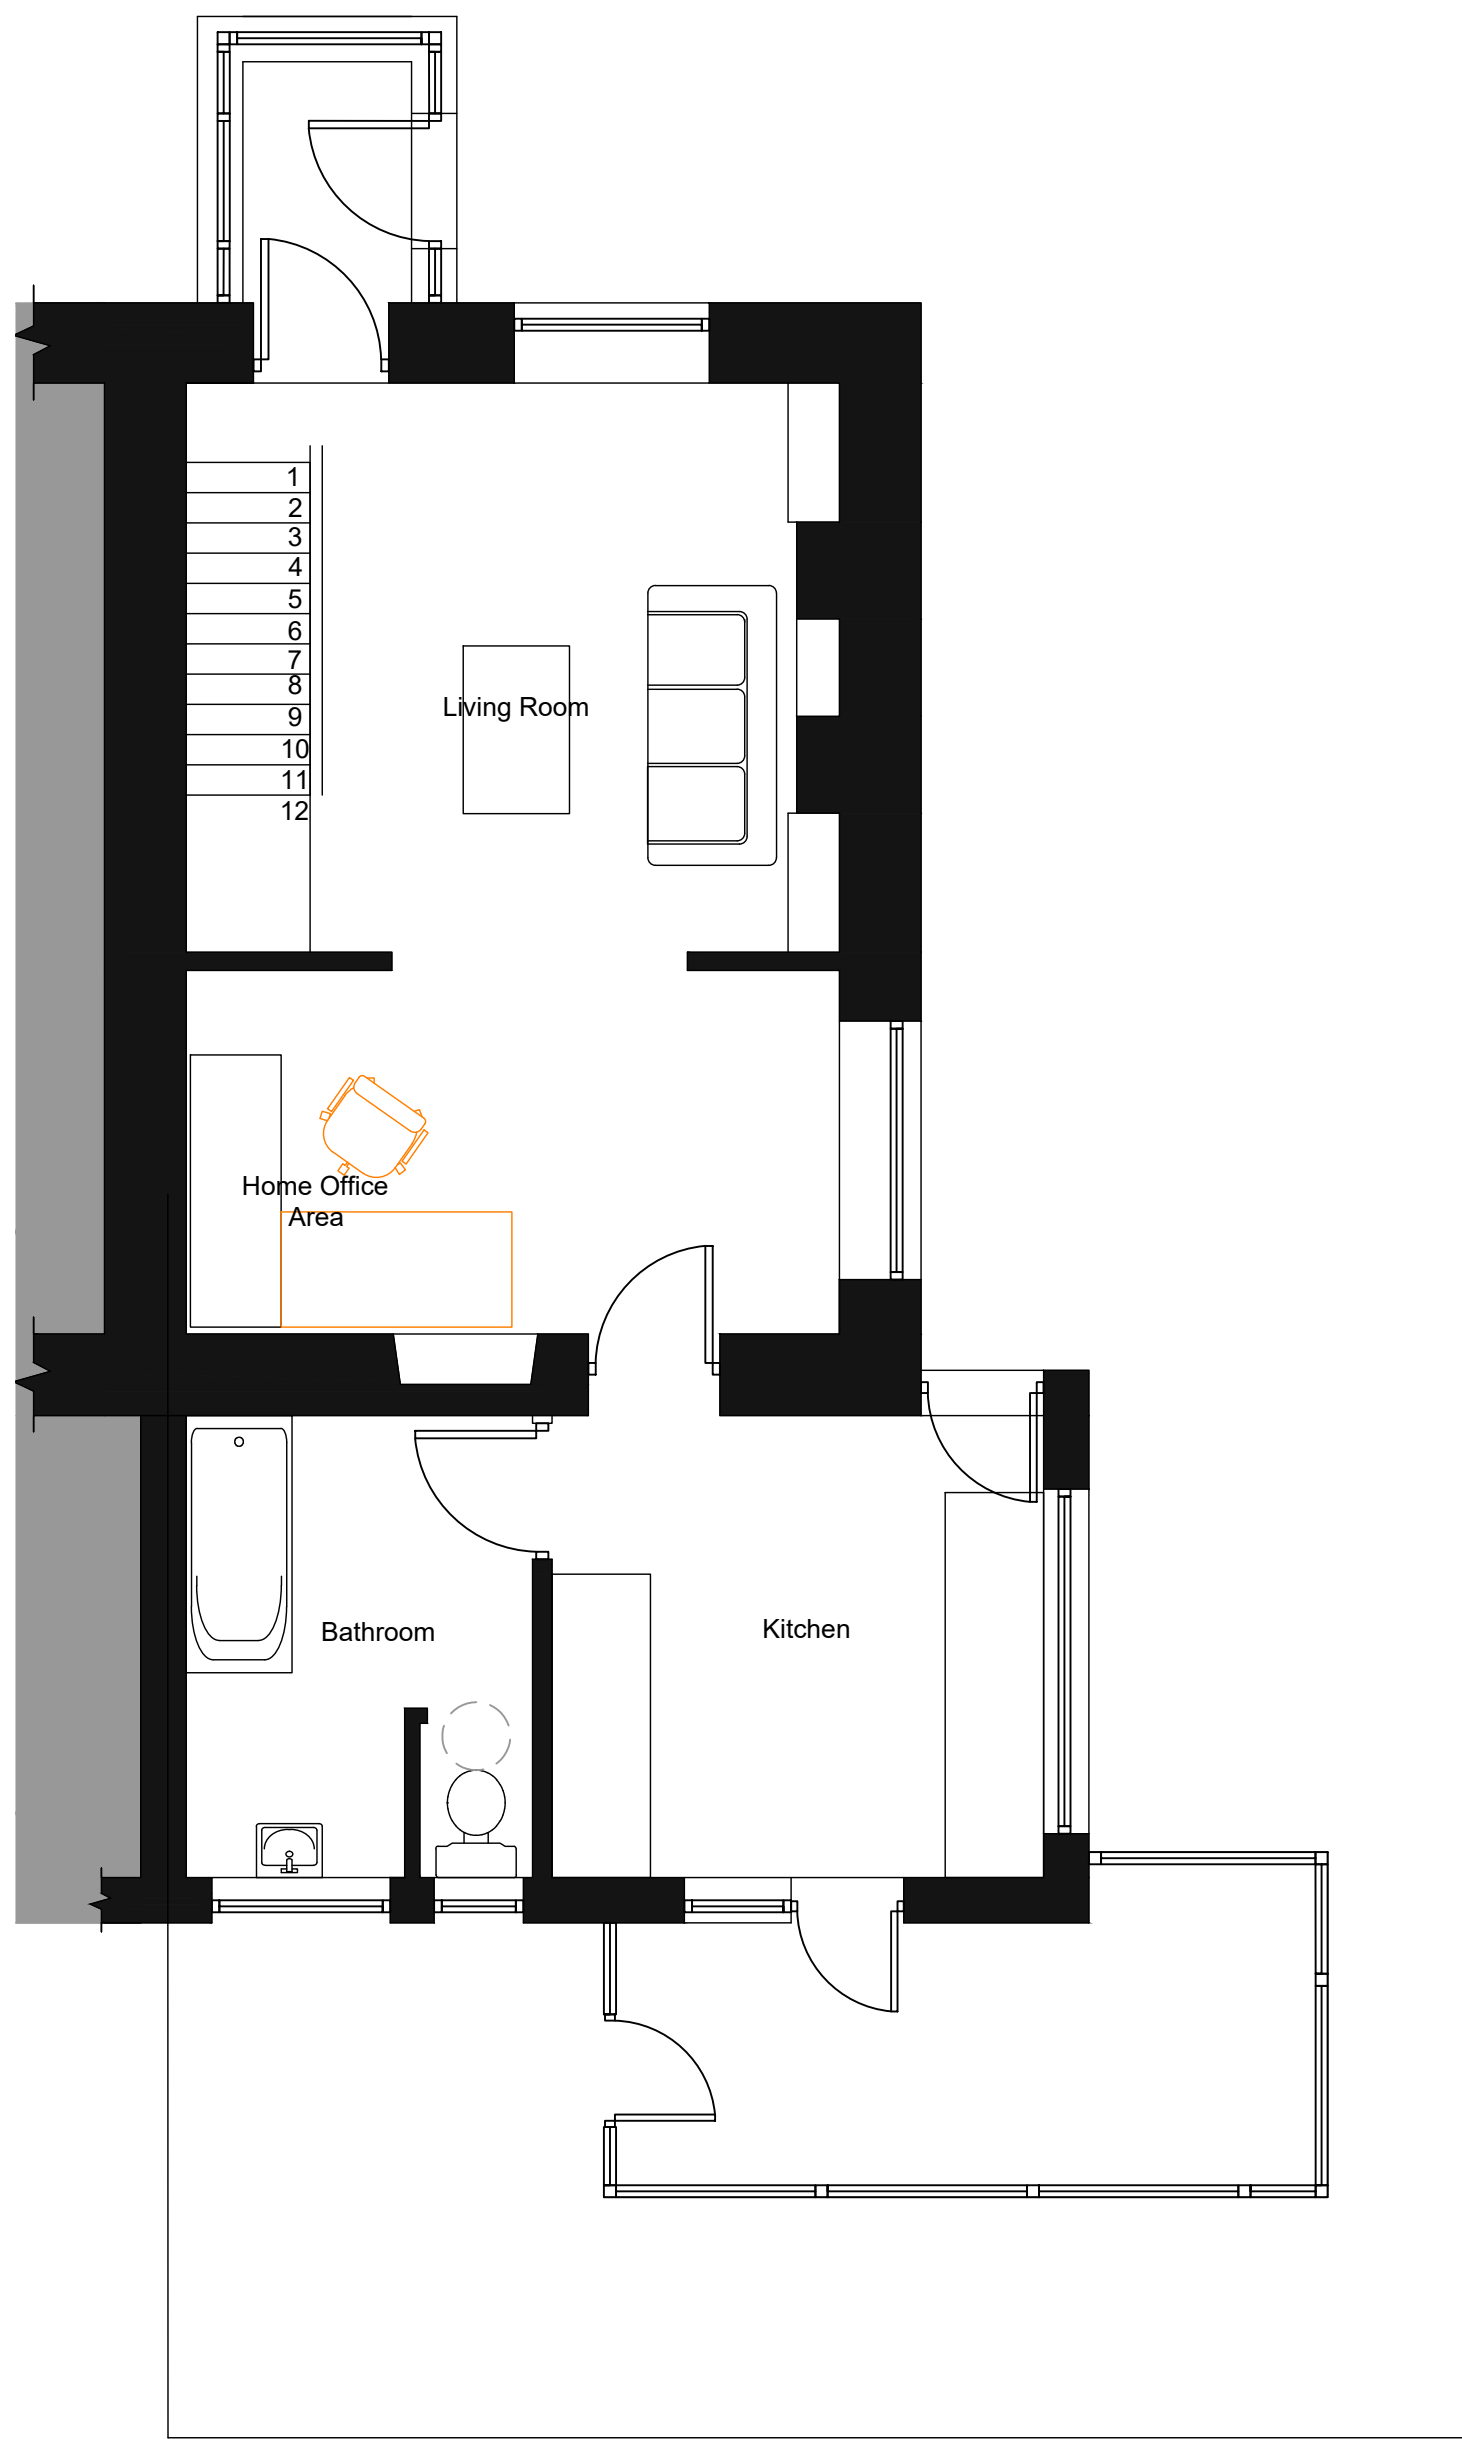


GROUND FLOOR PLAN 1:50

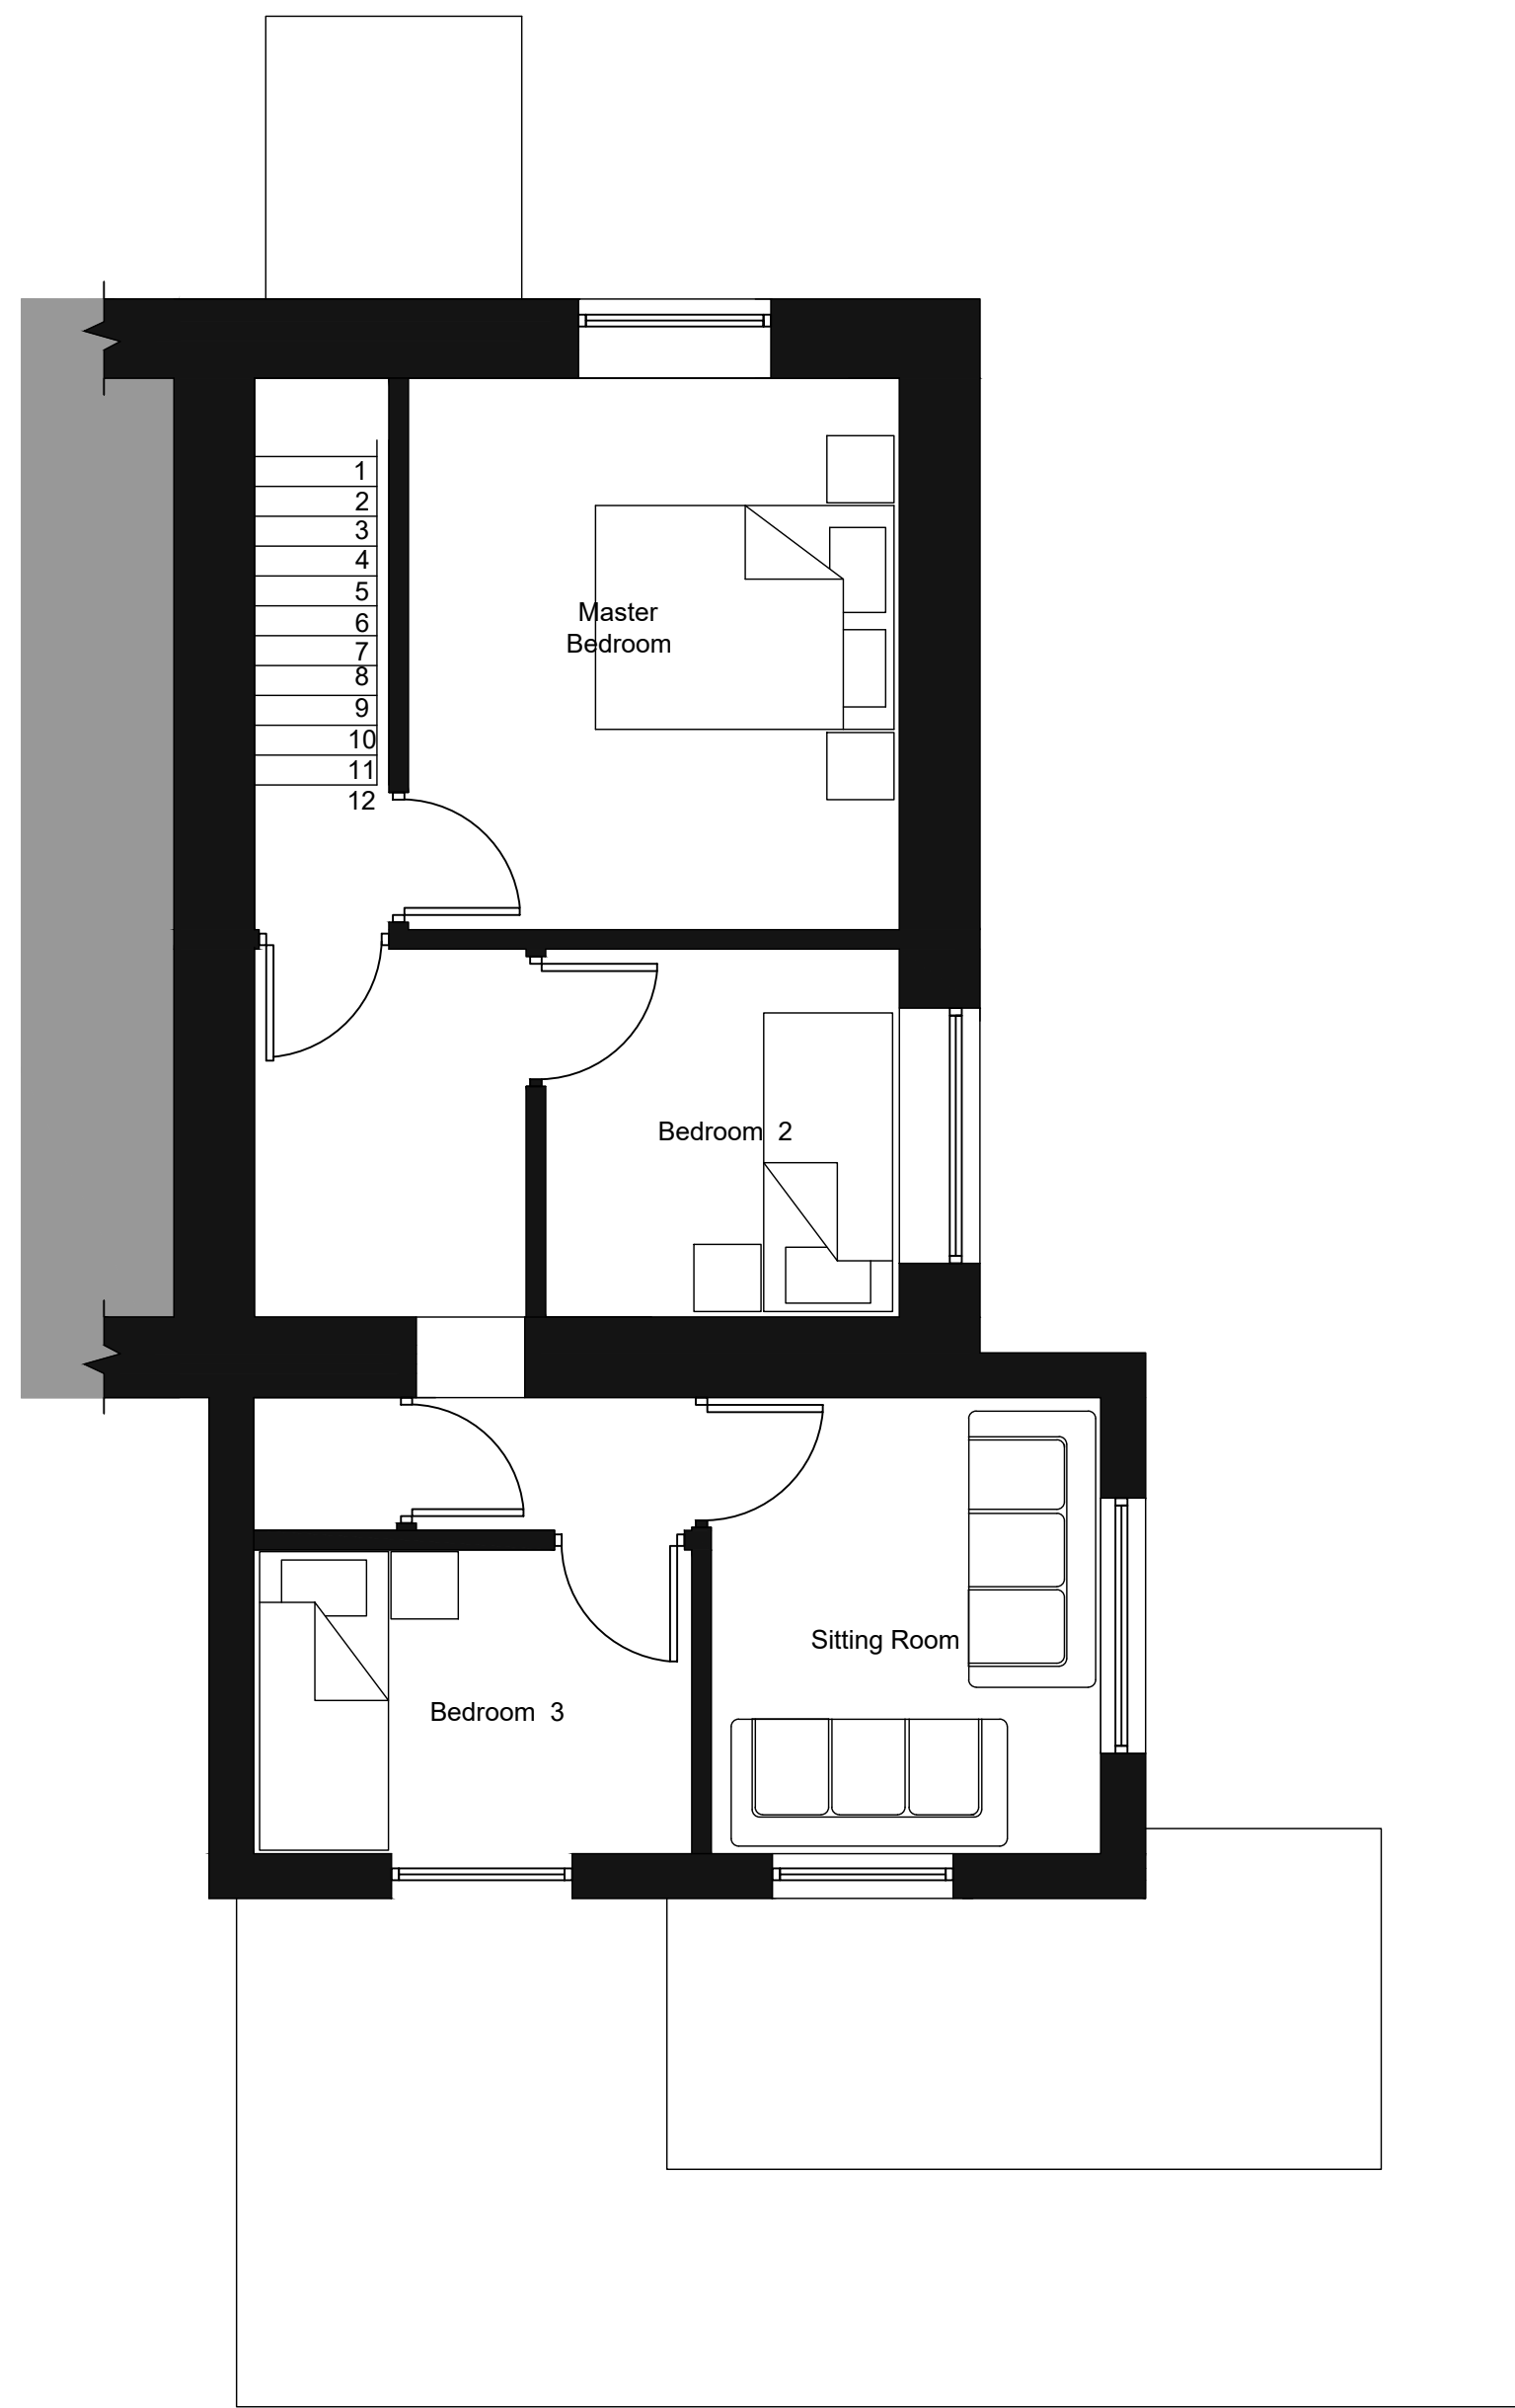

FIRST FLOOR PLAN 1:50

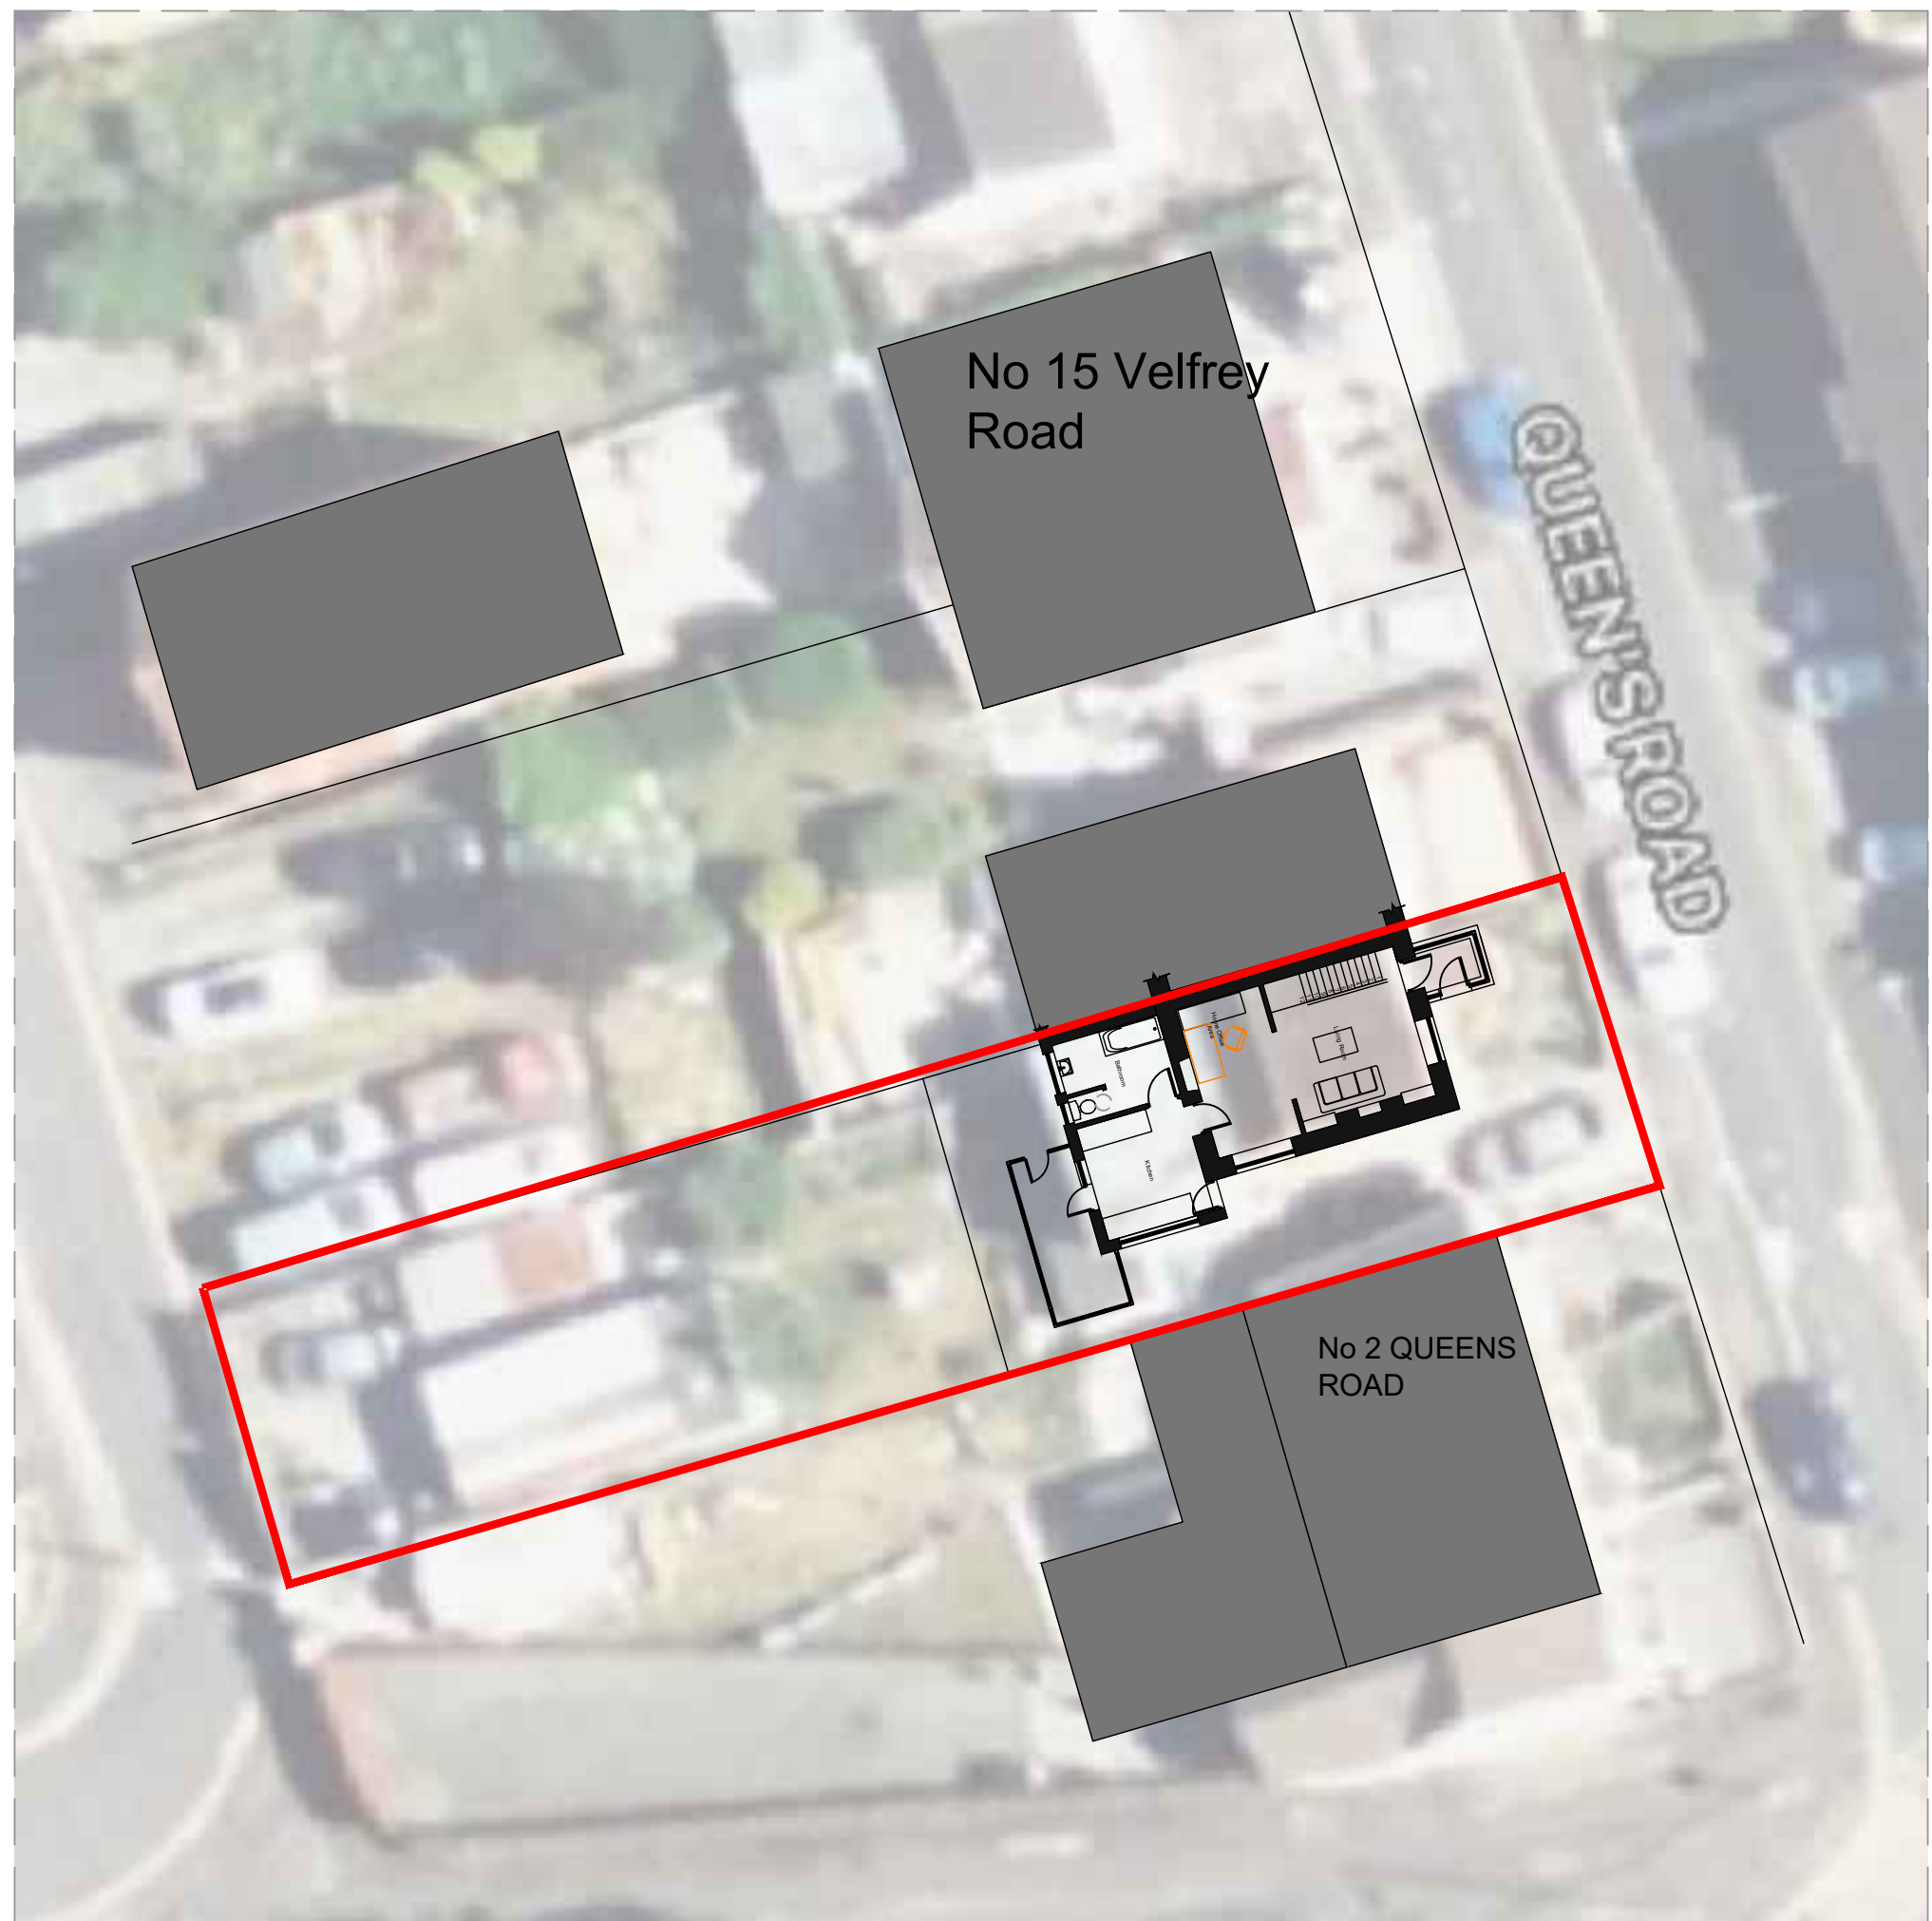

SITE PLAN 1:100

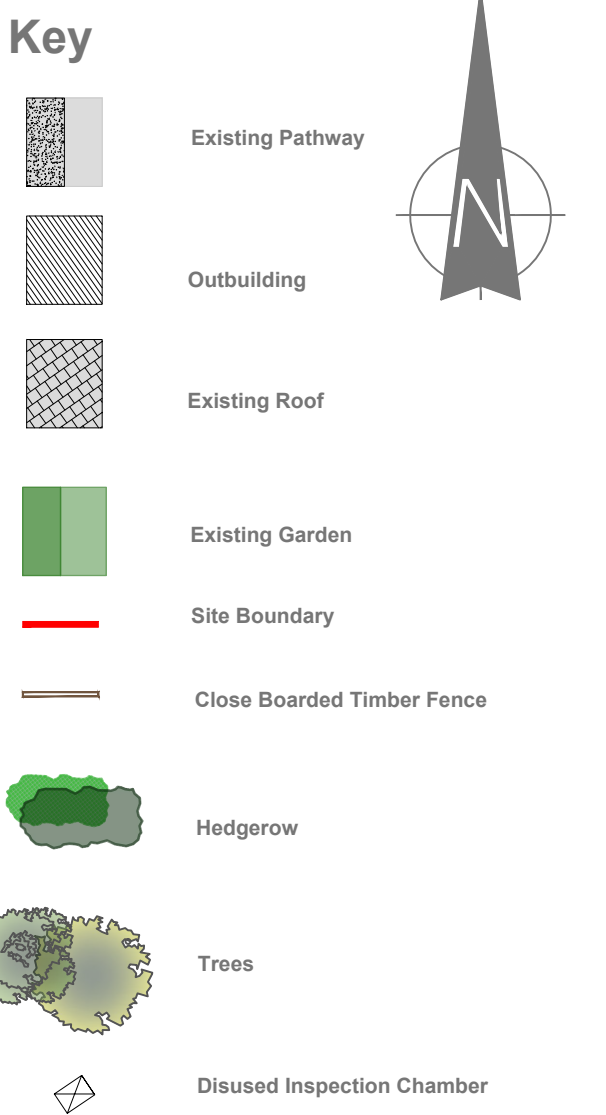


Existing Materials


- Reconstituted Slate Roof
- Corrugated Roofing
- Cement Based Render
- Feature Pointed Stonework
- White uPVC Windows
- Black uPVC Guttering
- Timber Facias
- Brown Timber Door
- Brickwork Chimney




FRONT ELEVATION 1:50

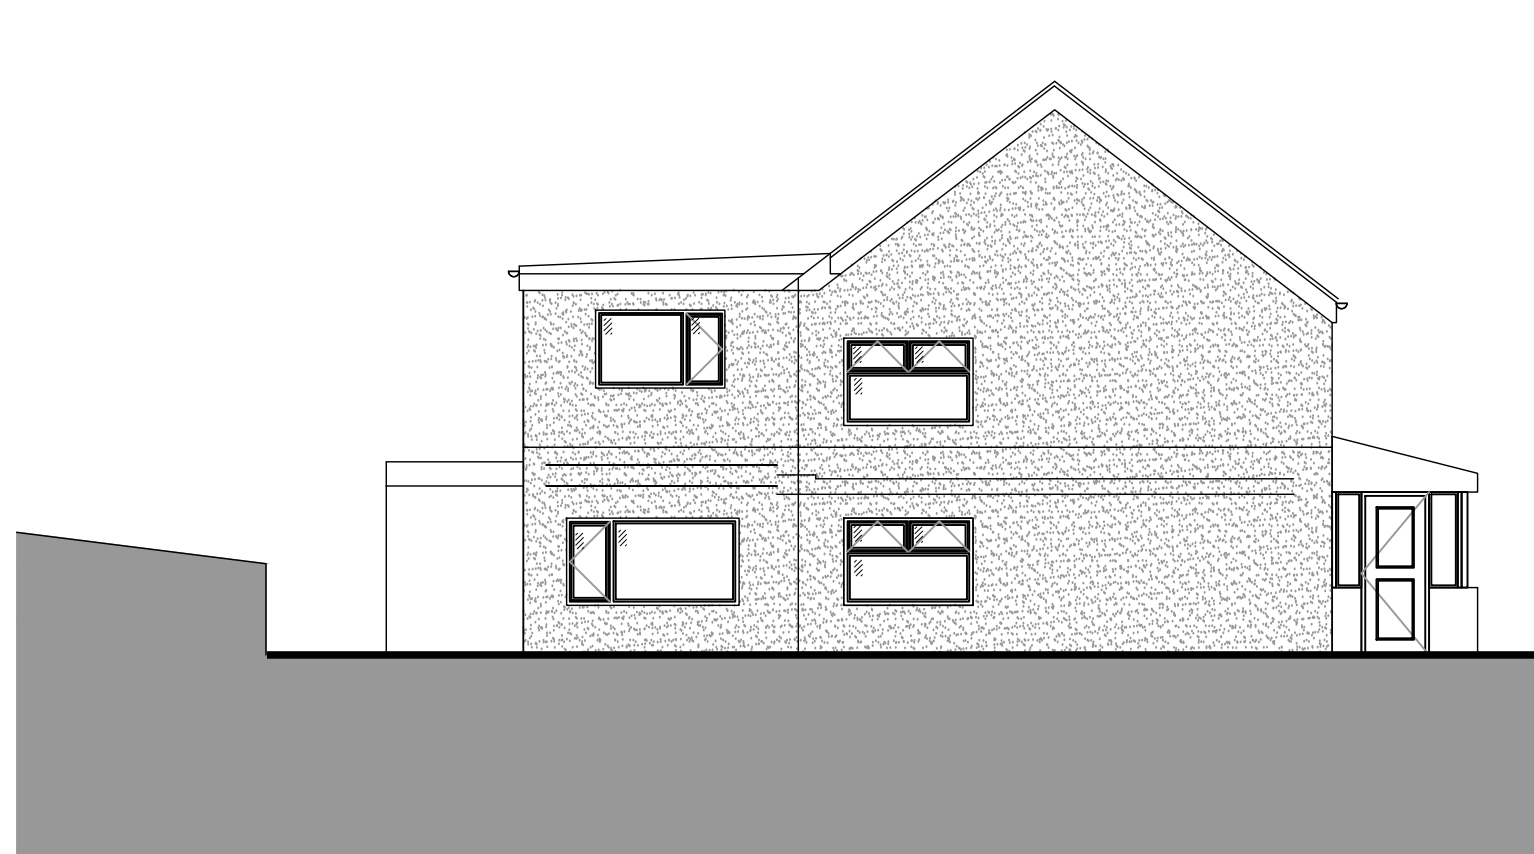

SIDE ELEVATION 1:50

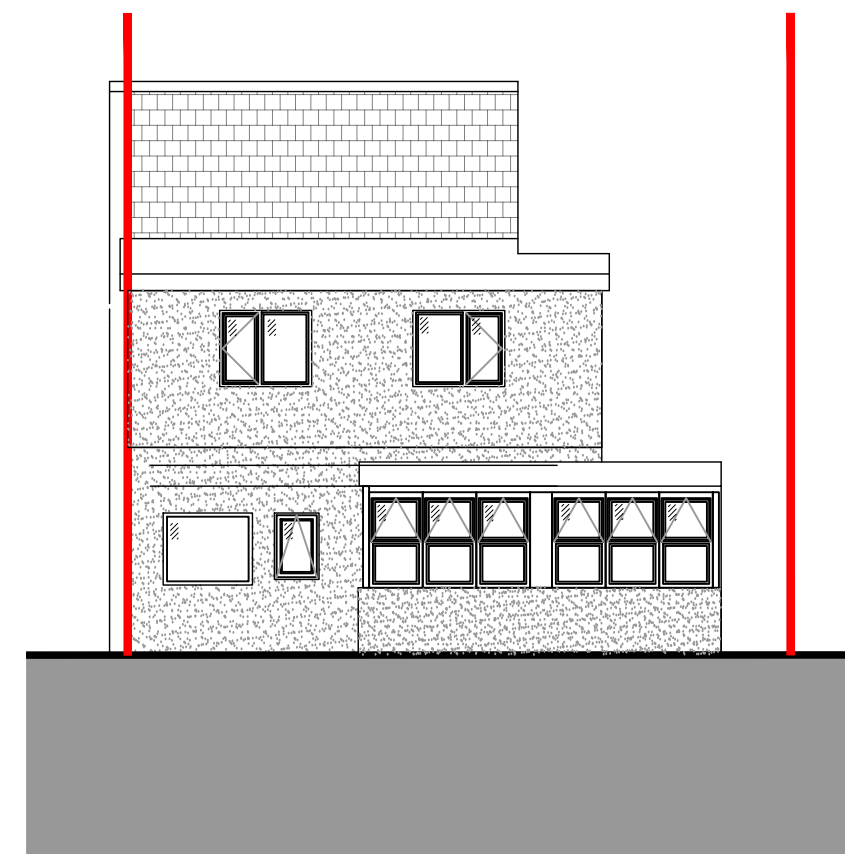

REAR ELEVATION 1:50

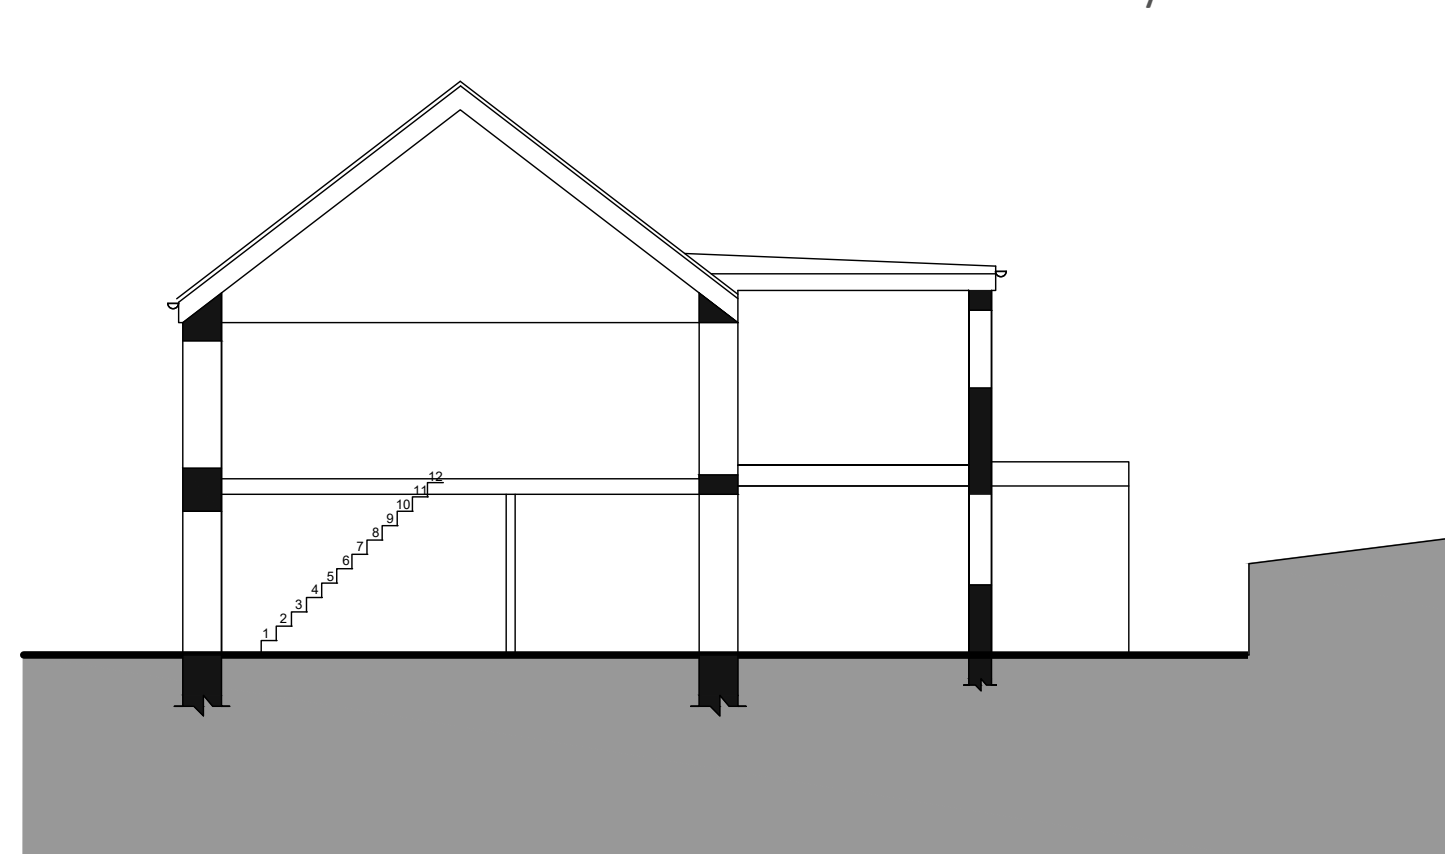

SECTION A-A - 1:50



CLIENT:
MR DAVID ALLAN HUGHES

PROJECT:
PROPOSED ALTERATIONS AT:
3 QUEENS ROAD, SKEWEN, NEATH SA10 6UH

DRAWING
EXISTING DRAWINGS
088 - 02

SCALE: 1:100 & 1:50 @ A1

DATED: 06/2022

Do not scale, use only figured dimensions. Contractors/Suppliers to check all details, dimensions and levels prior to any works commencing or manufacturing of components. This drawing is intellectual property and is copyrighted