



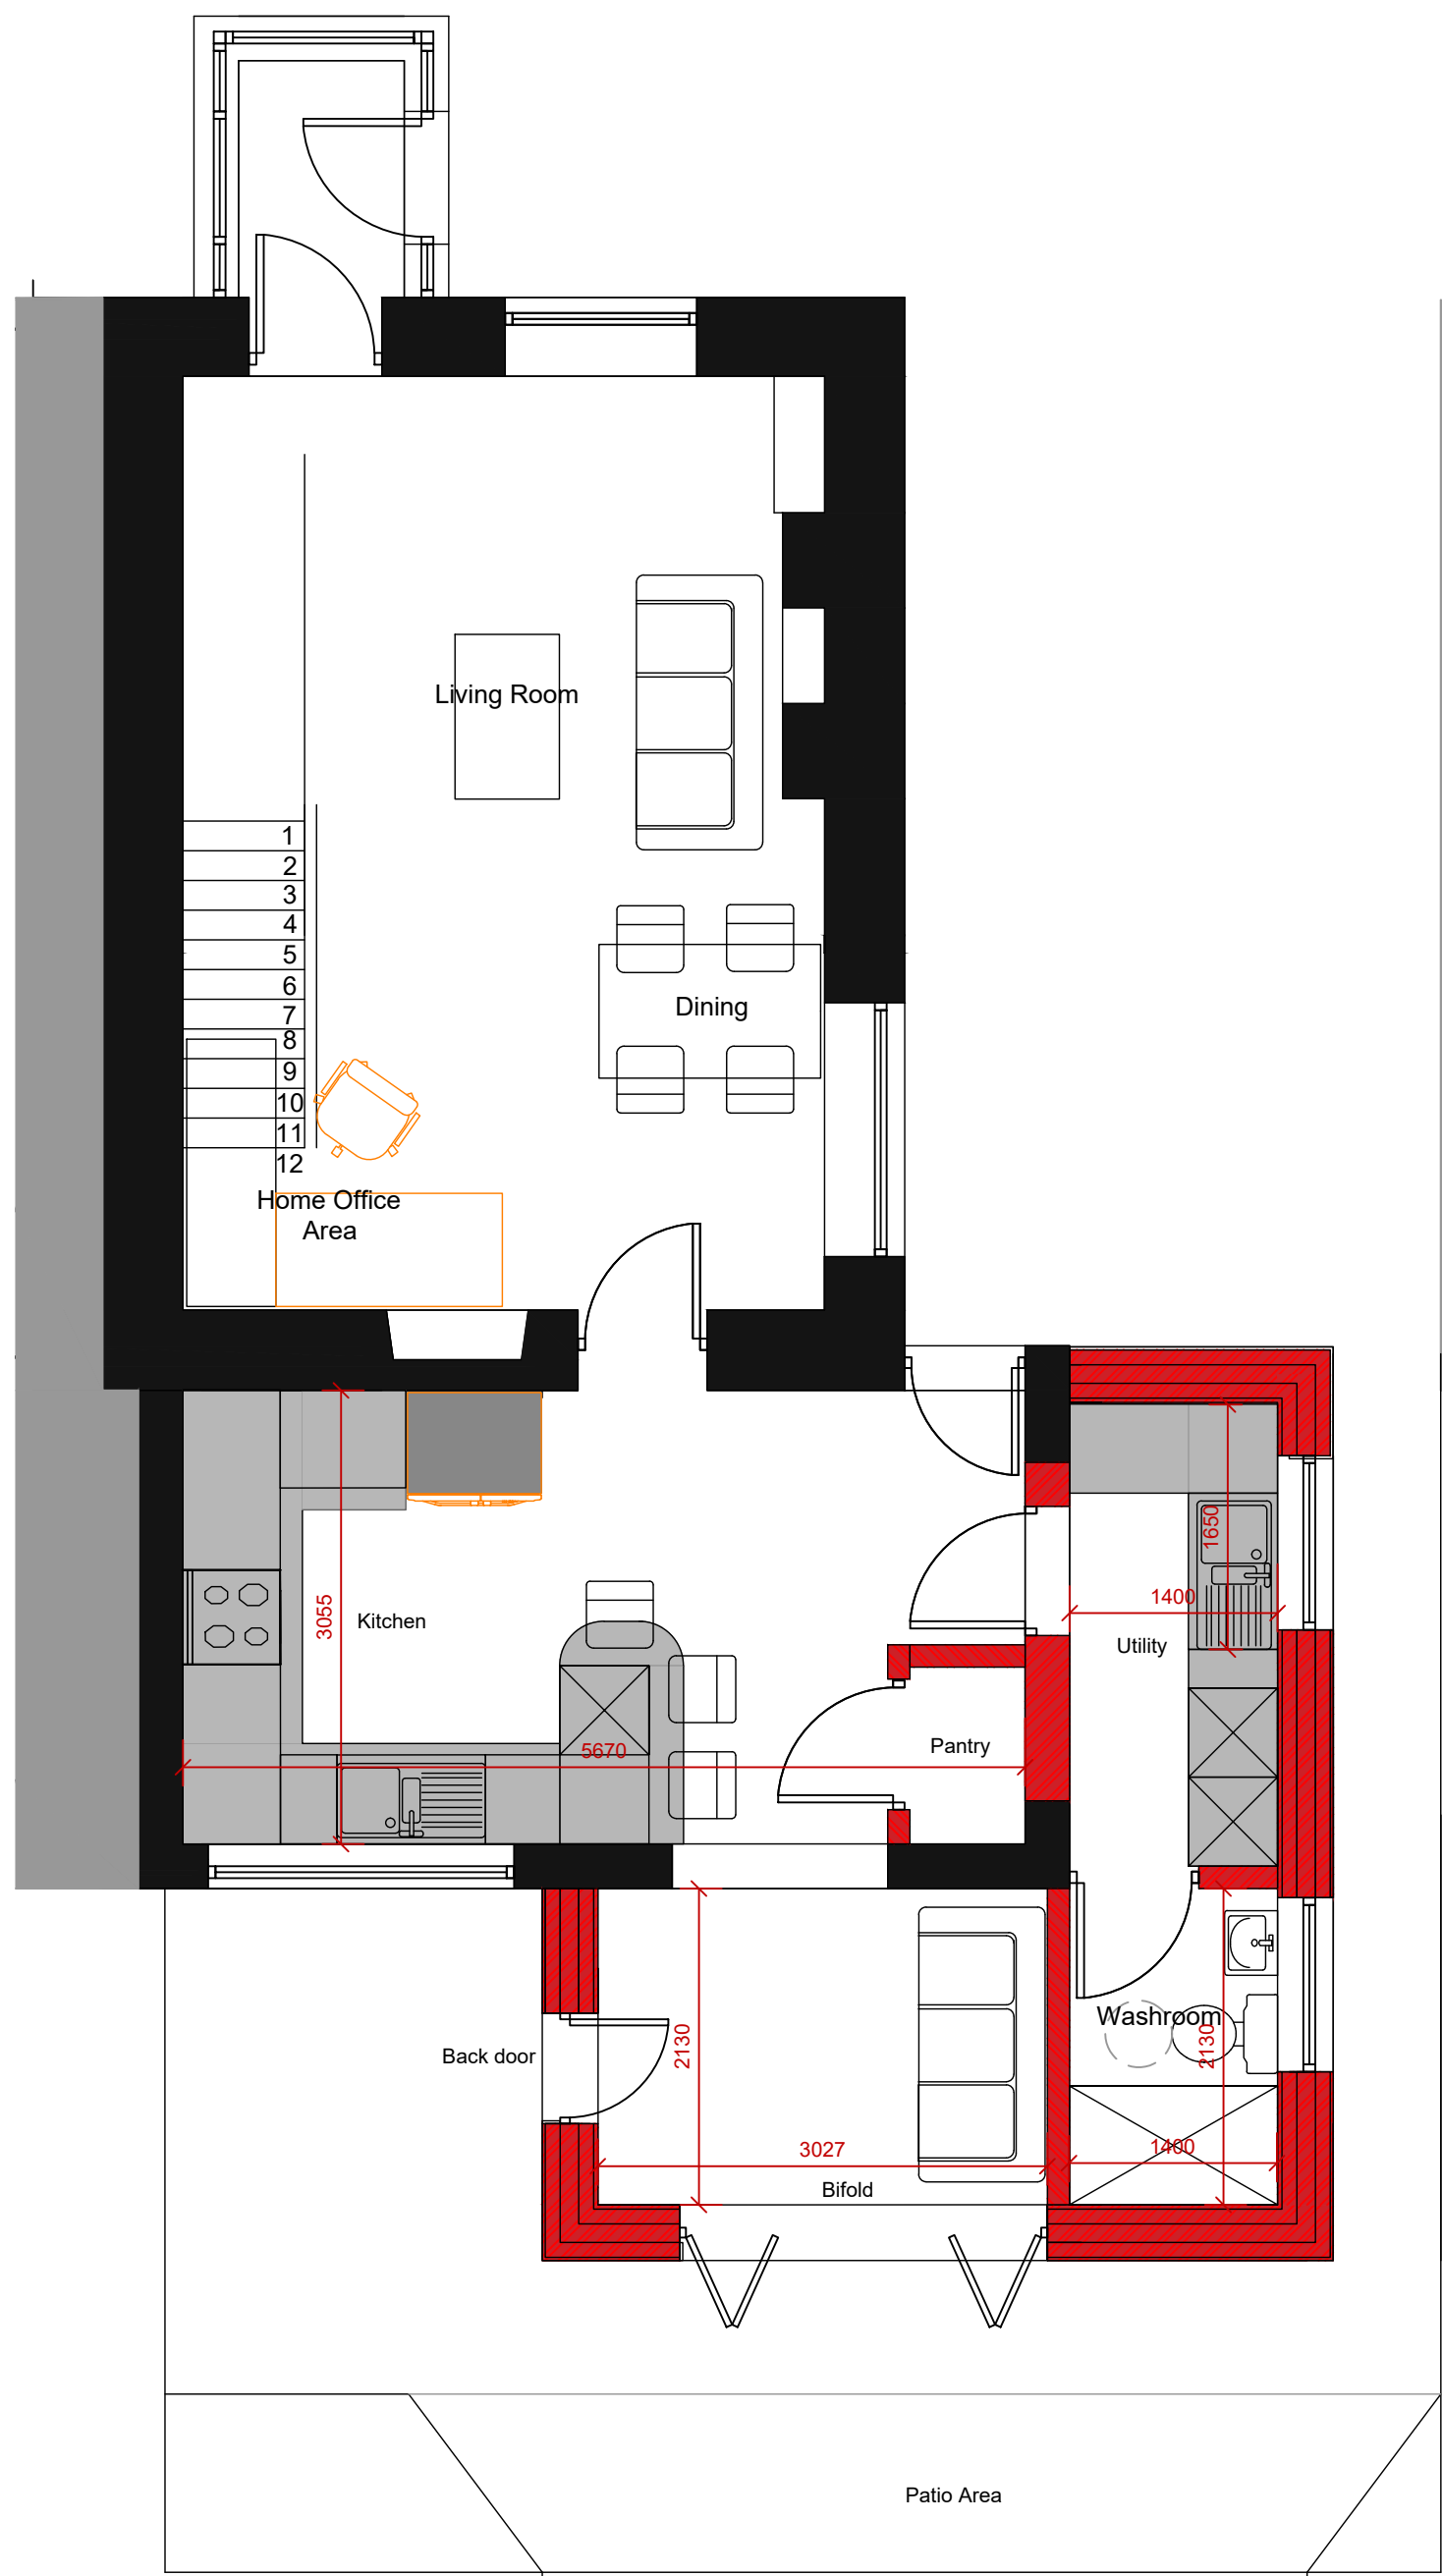

GROUND FLOOR PLAN 1:50

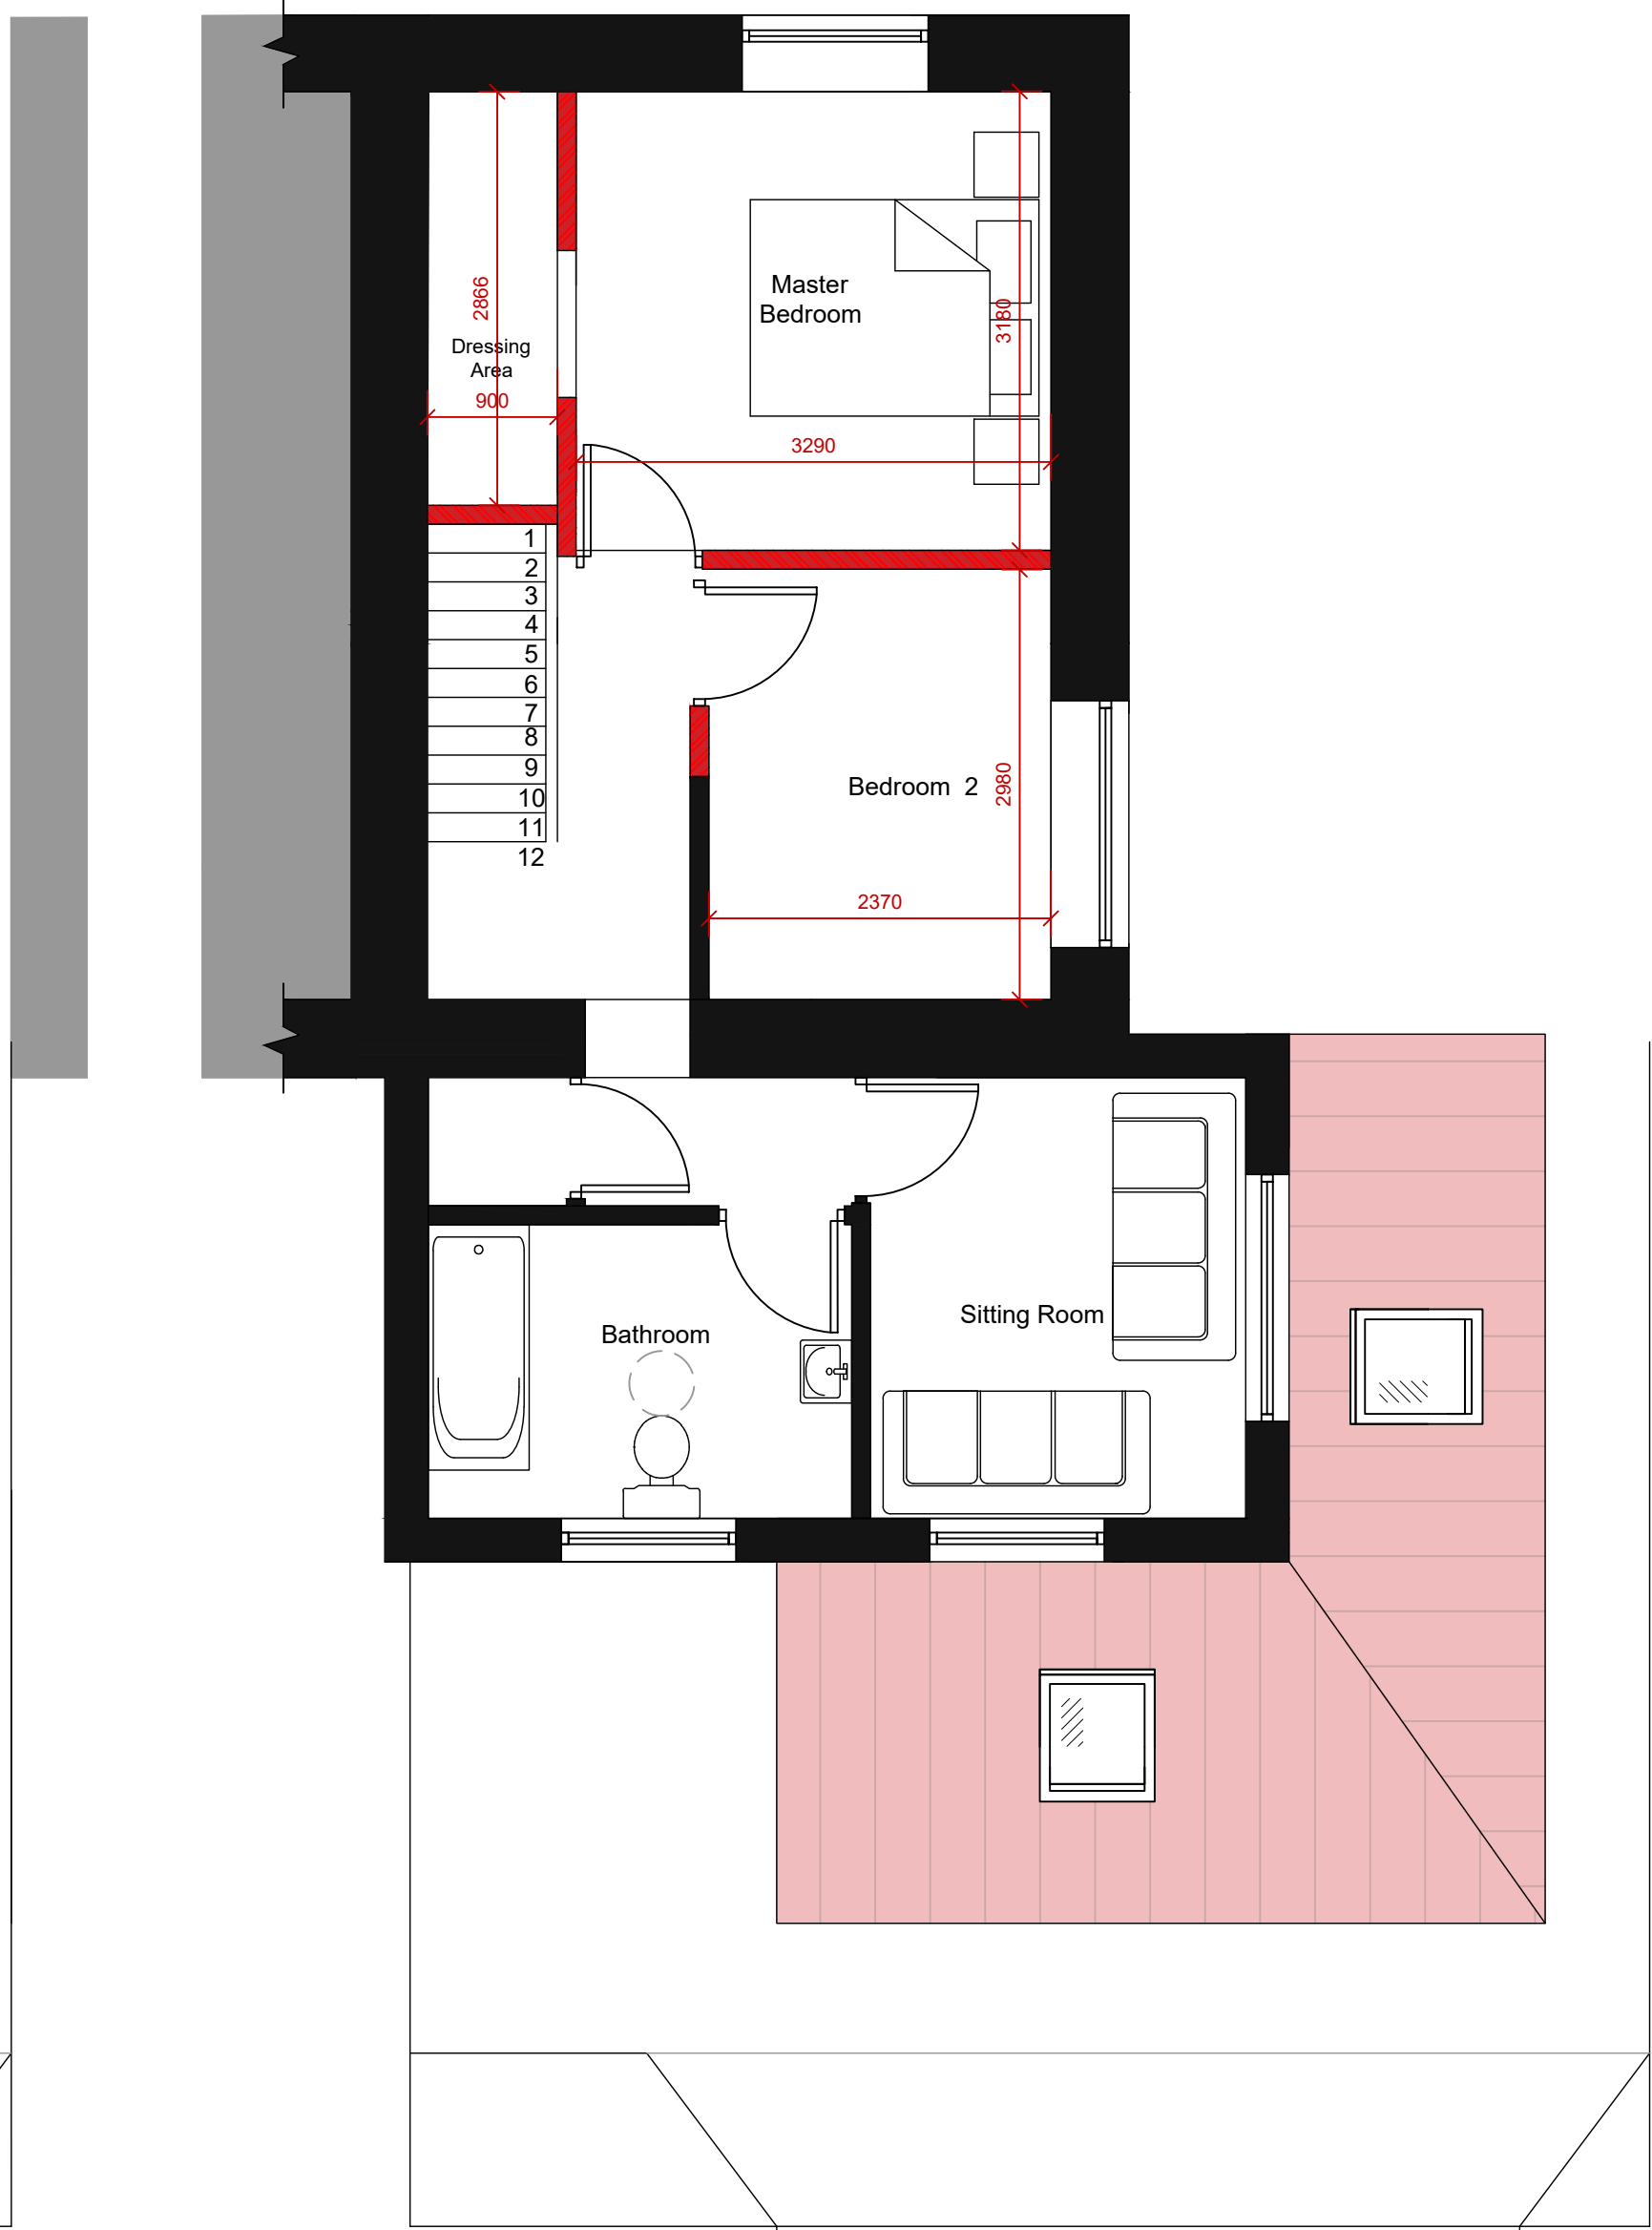


FIRST FLOOR PLAN 1:50




FRONT ELEVATION 1:50




SIDE ELEVATION 1:50

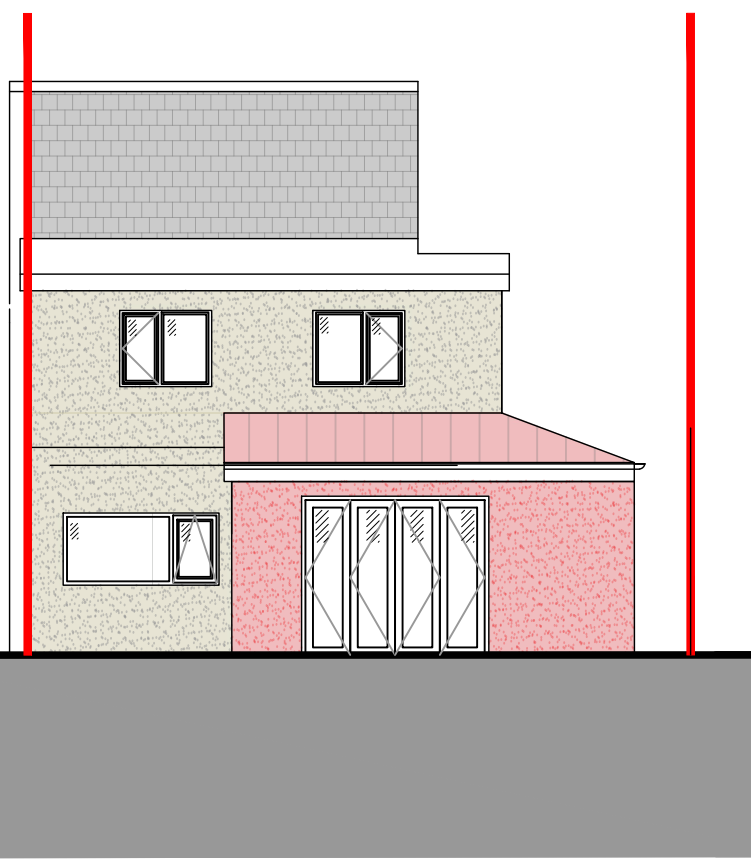


REAR ELEVATION 1:50

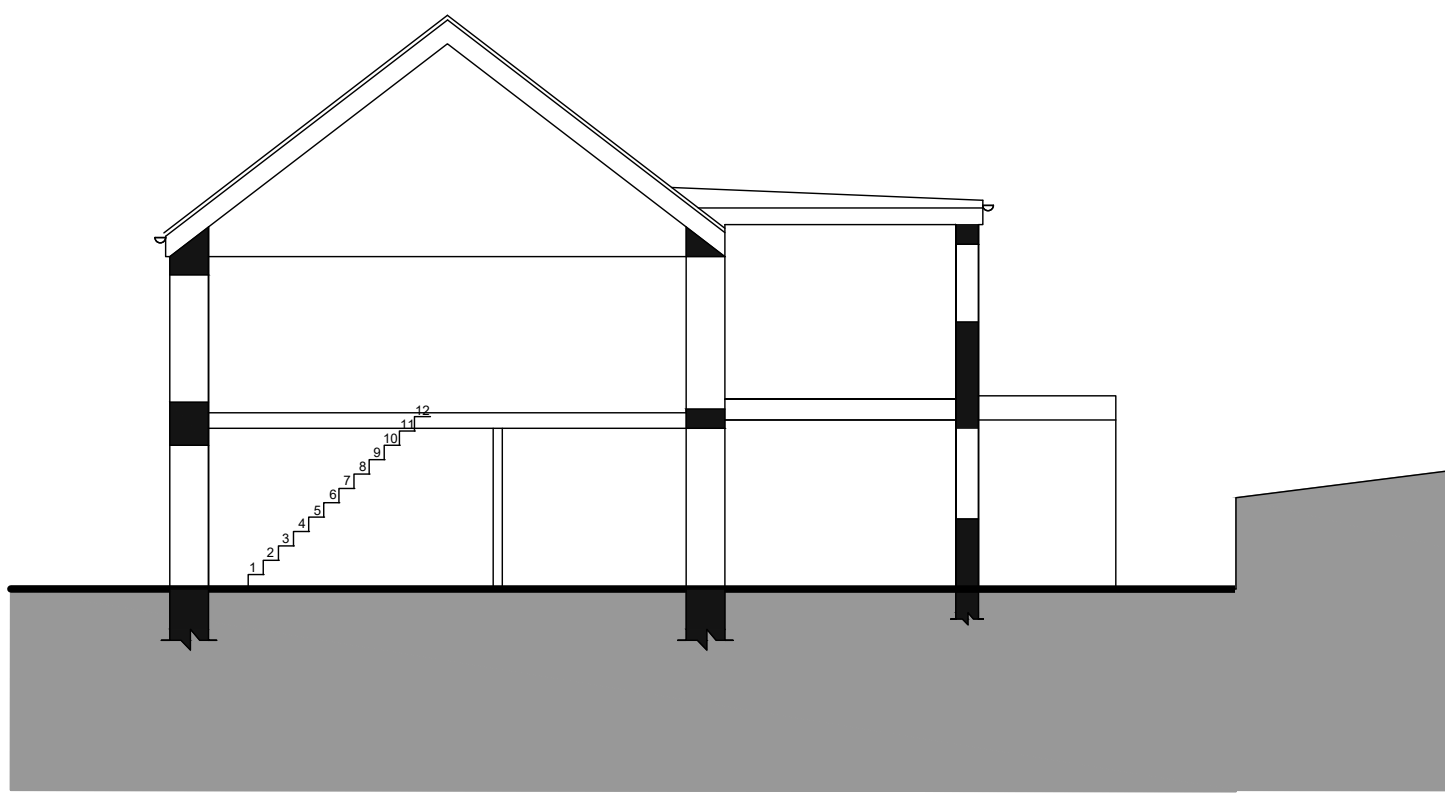

SECTION A-A - 1:50

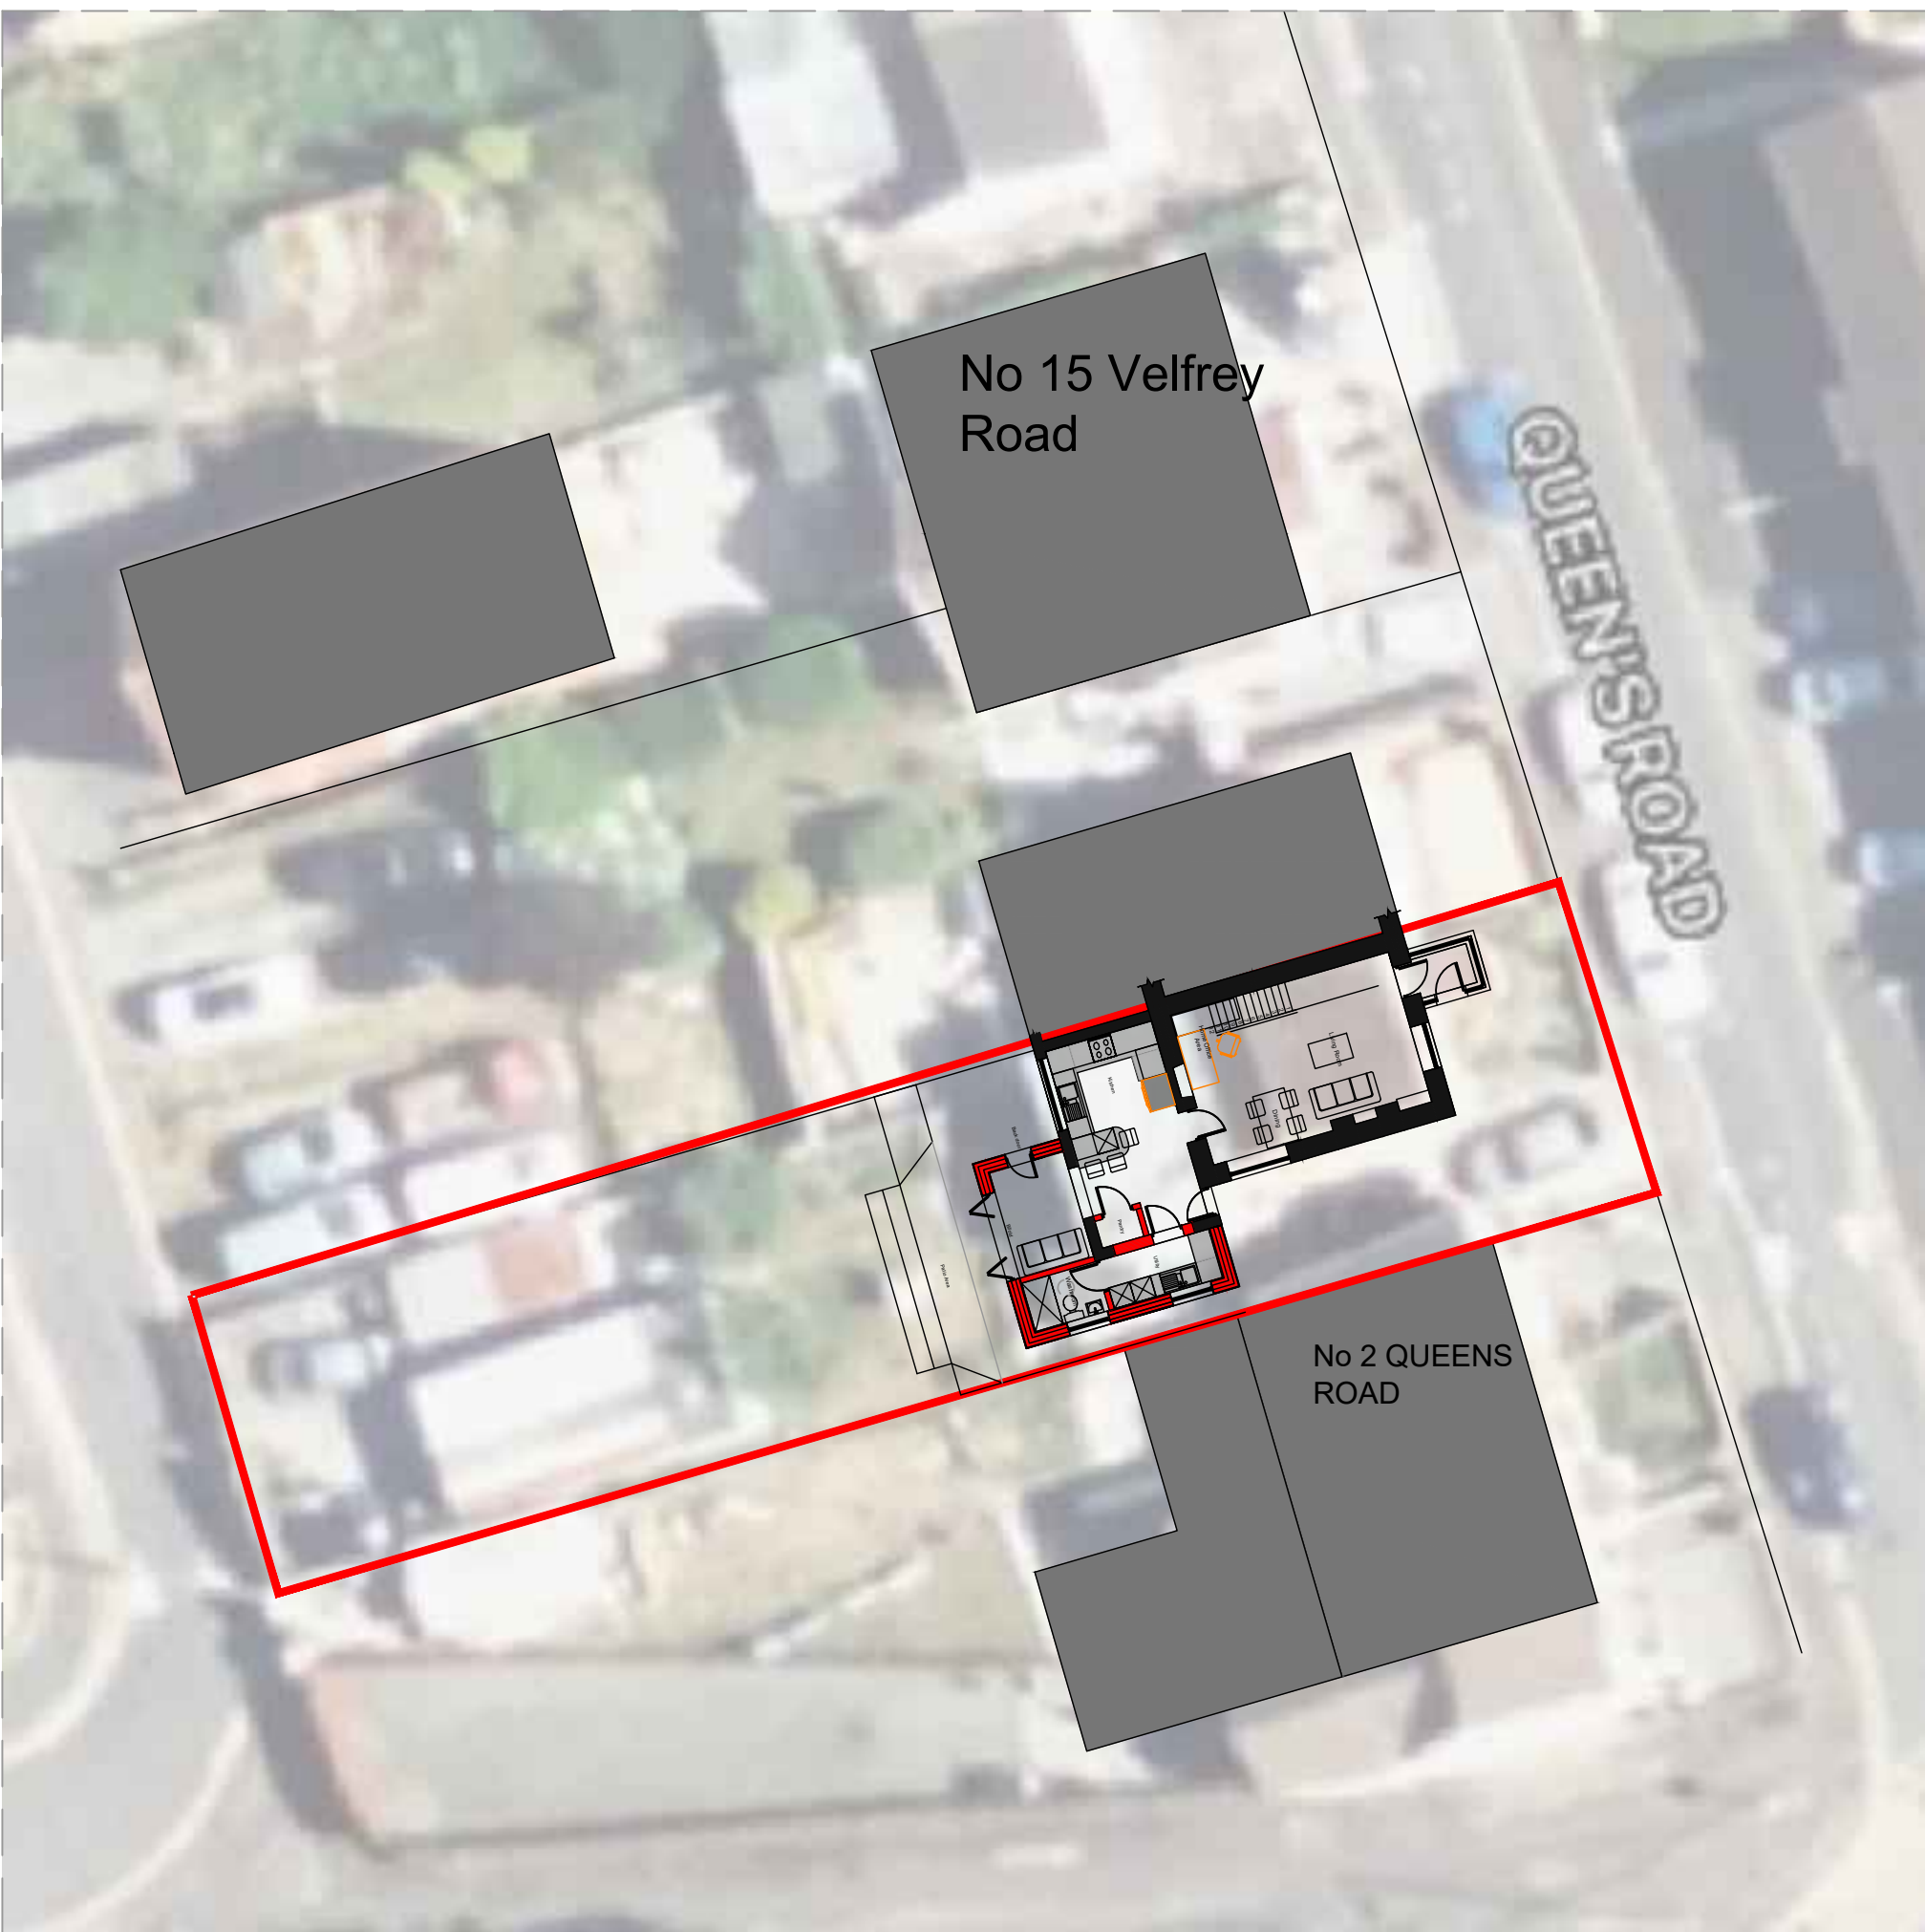

SITE PLAN 1:100

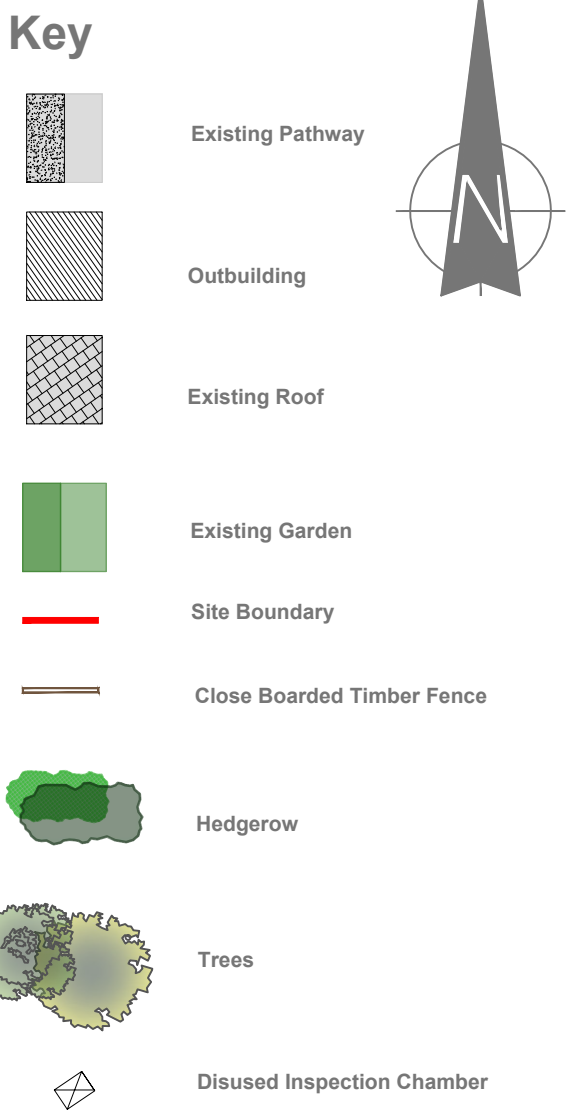

Existing Materials Proposed Materials

- Reconstituted Clay Tiles Roof
 - Flat Roof
 - Cement Based Render
 - Brown uPVC Windows
 - Brown uPVC Guttering
 - Brown uPVC Facias
 - Brown uPVC Door
 - Brickwork Chimney
- Reconstituted Clay Tiles Roof
 - Flat Roof **to match**
 - Cement Based Render **to match**
 - Brown uPVC Windows **to match**
 - Brown uPVC Guttering **to match**
 - Brown uPVC Facias **to match**
 - Brown uPVC Door **to match**
 - Brickwork Chimney

Amendments:
A - Minor amendments to design

09/08/22



CLIENT:
MR DAVID ALLAN HUGHES

PROJECT:
PROPOSED ALTERATIONS AT:
3 QUEENS ROAD, SKEWEN, NEATH SA10 6UH

DRAWING
PROPOSED DRAWINGS
088 - 04A

SCALE: 1:100 & 1:50 @ A1

DATED: 06/2022
Do not scale, use only figured dimensions. Contractors/Suppliers to check all details, dimensions and levels prior to any works commencing or manufacturing of components. This drawing is intellectual property and is copyrighted