




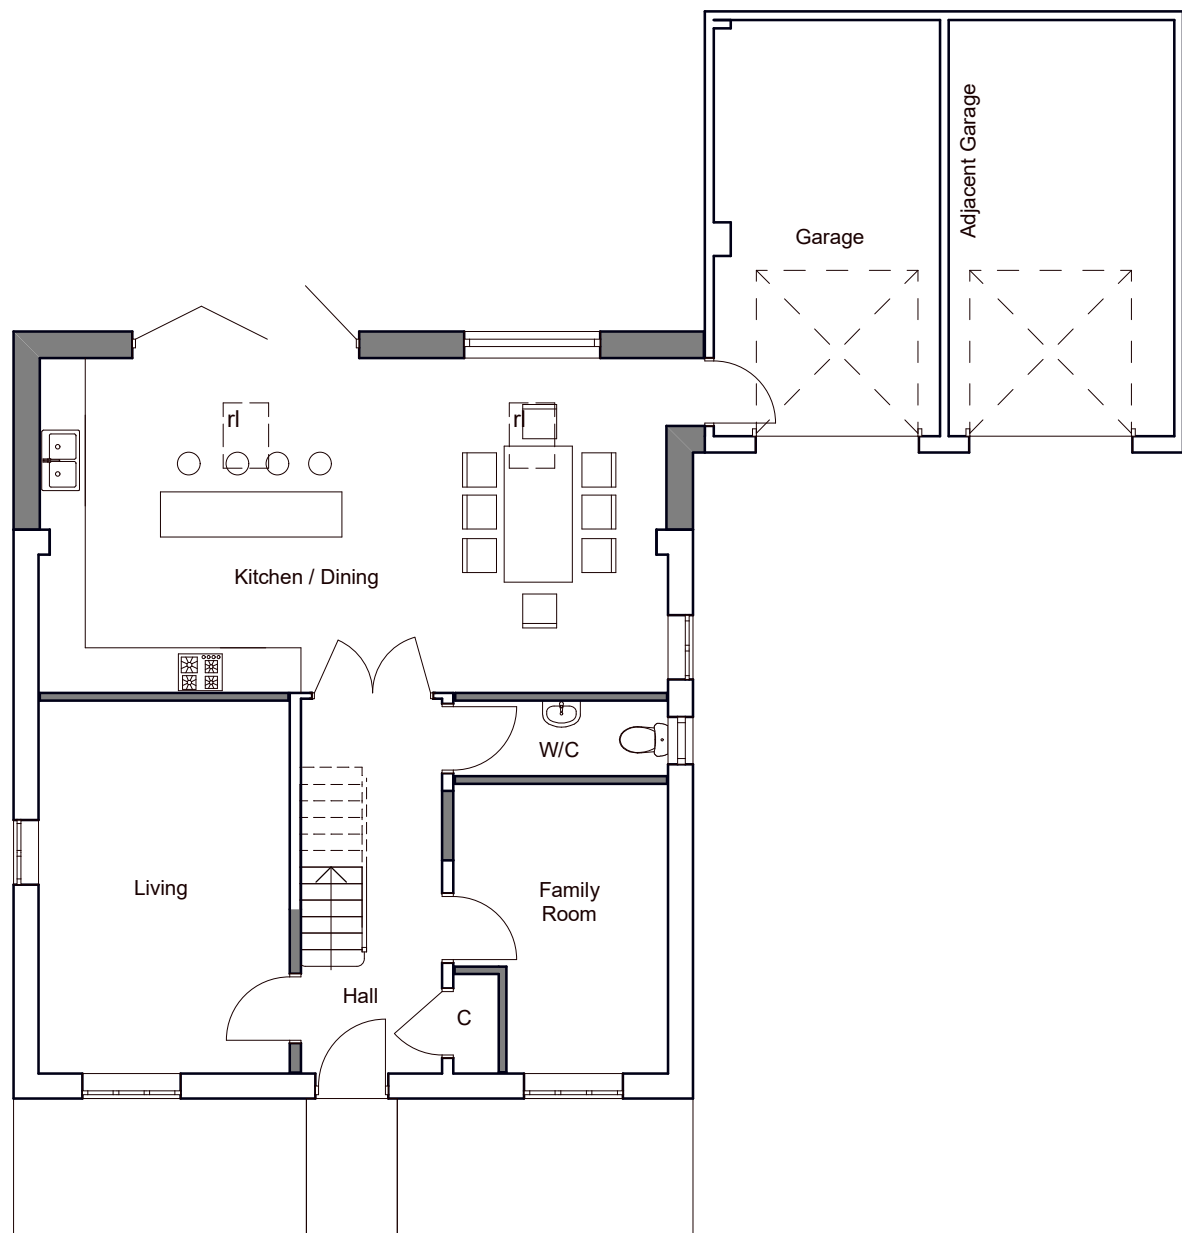

GROUND FLOOR PLAN

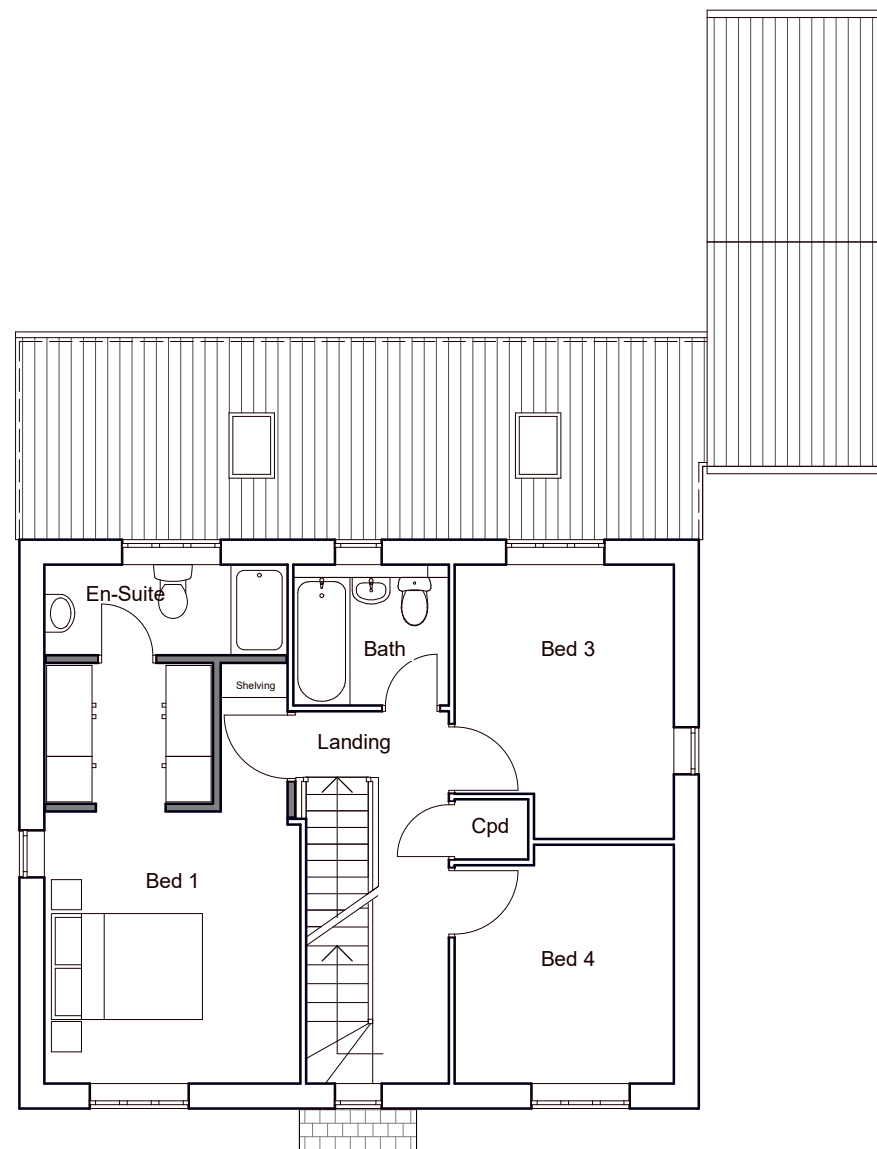

FIRST FLOOR PLAN

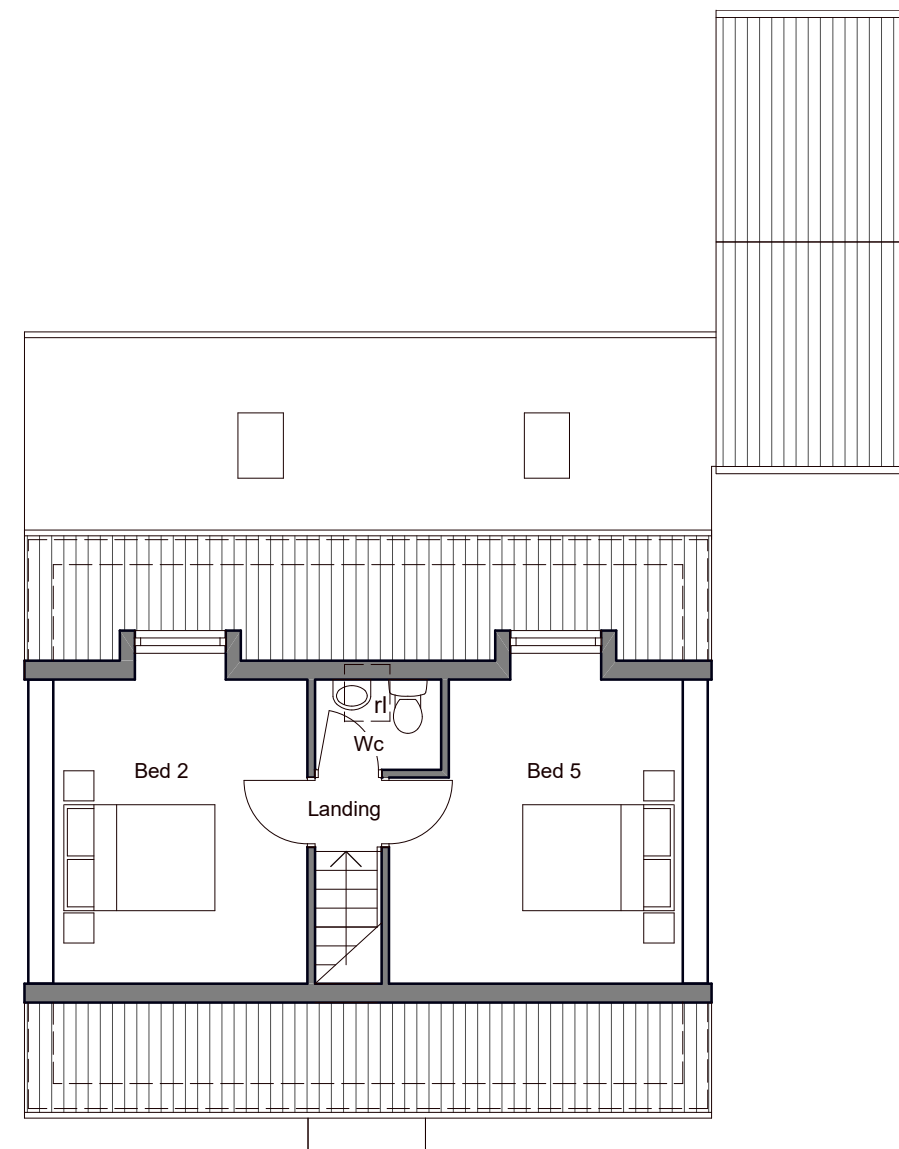

SECOND FLOOR PLAN

Scale 1 / 100 @ A3



24 Ffordd Y Glowyr
Godrergraig, Swansea
Mr & Mrs Jones
**Scheme Design: Proposed
Floor Plans**

Date: August 2022
Scale: 1:100 @ A3
Drawing Number: 2247-04A

