



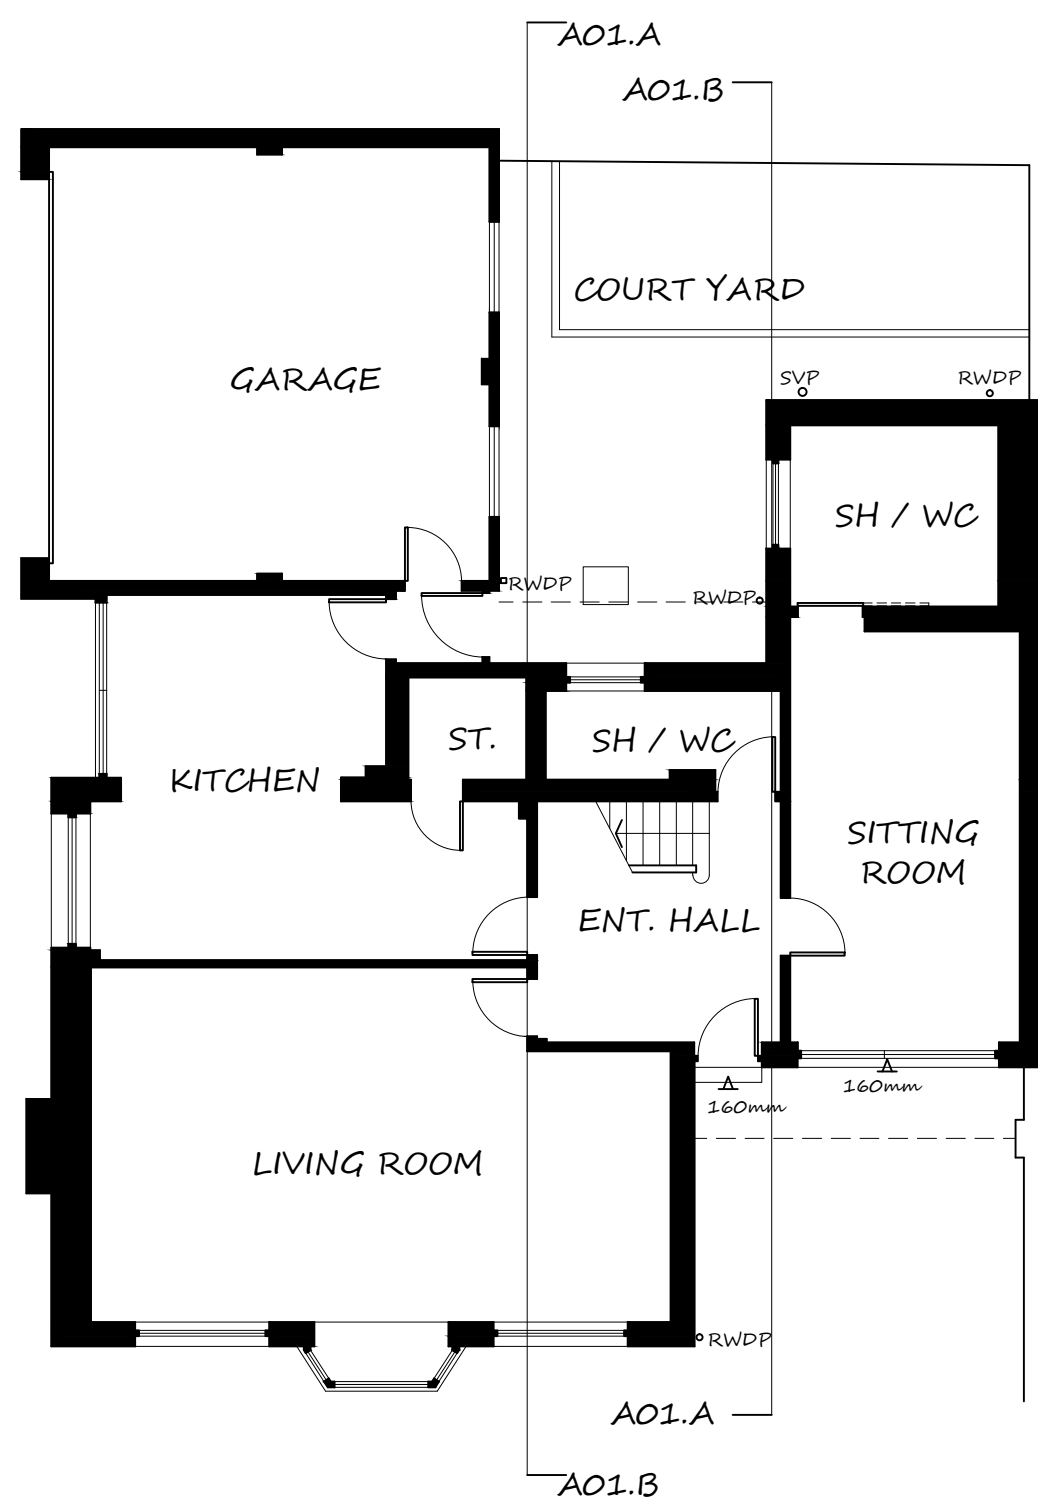


GROUND FLOOR PLAN
AS EXISTING

SCALE 1:100 @ A1

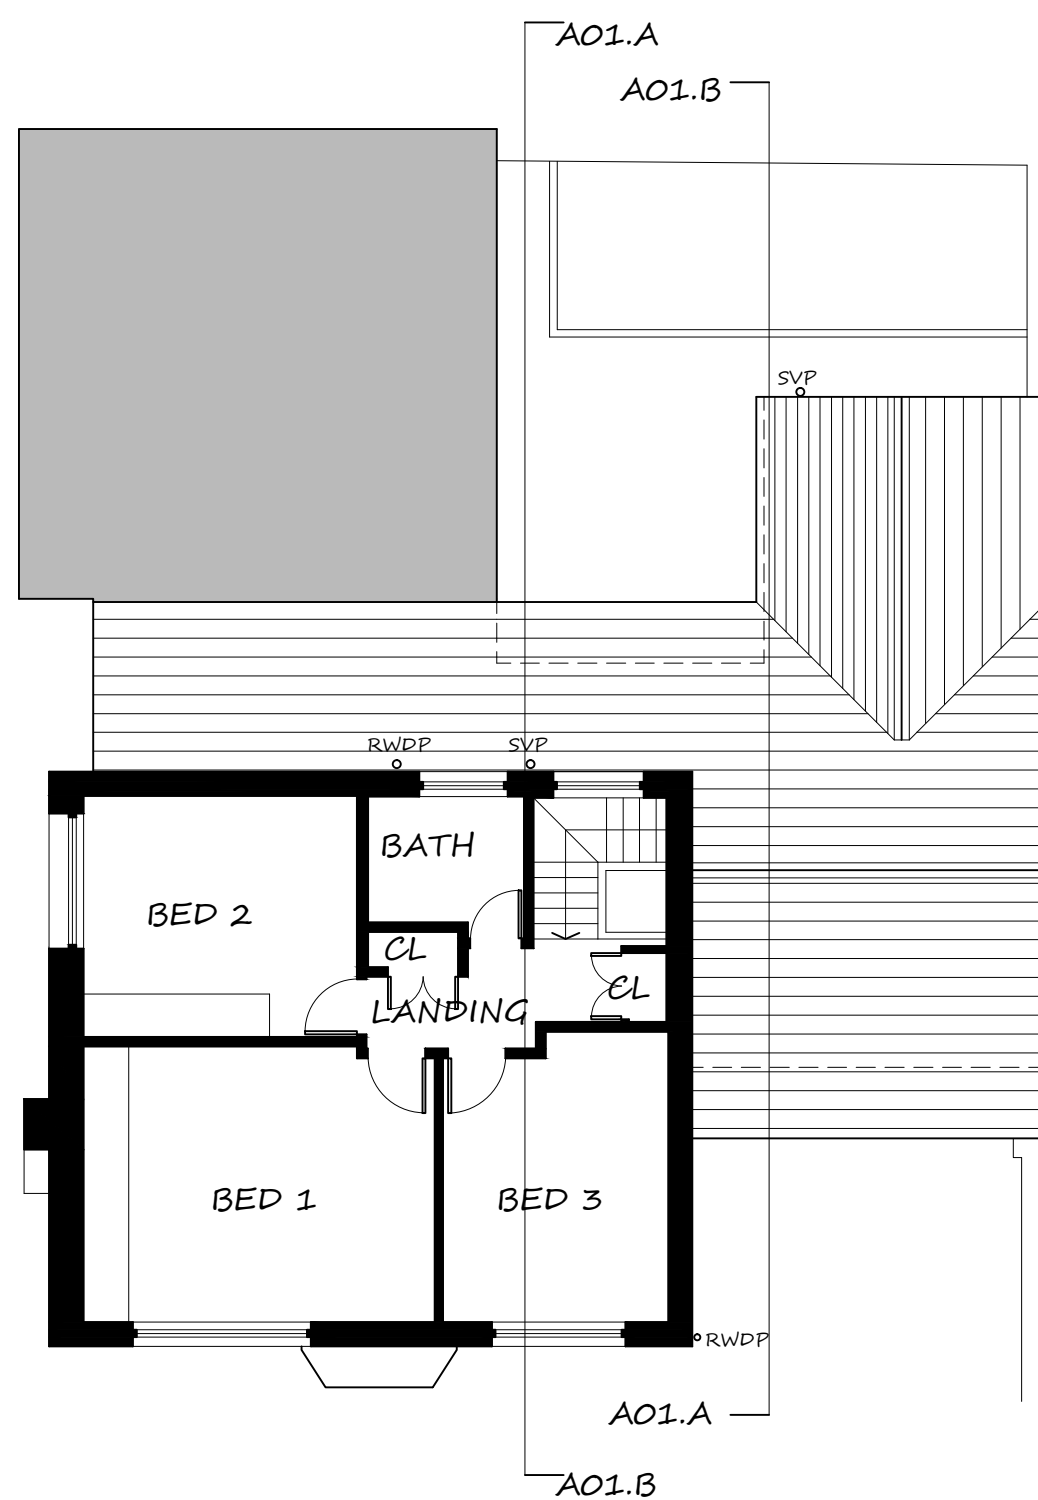


FIRST FLOOR PLAN
AS EXISTING

SCALE 1:100 @ A1

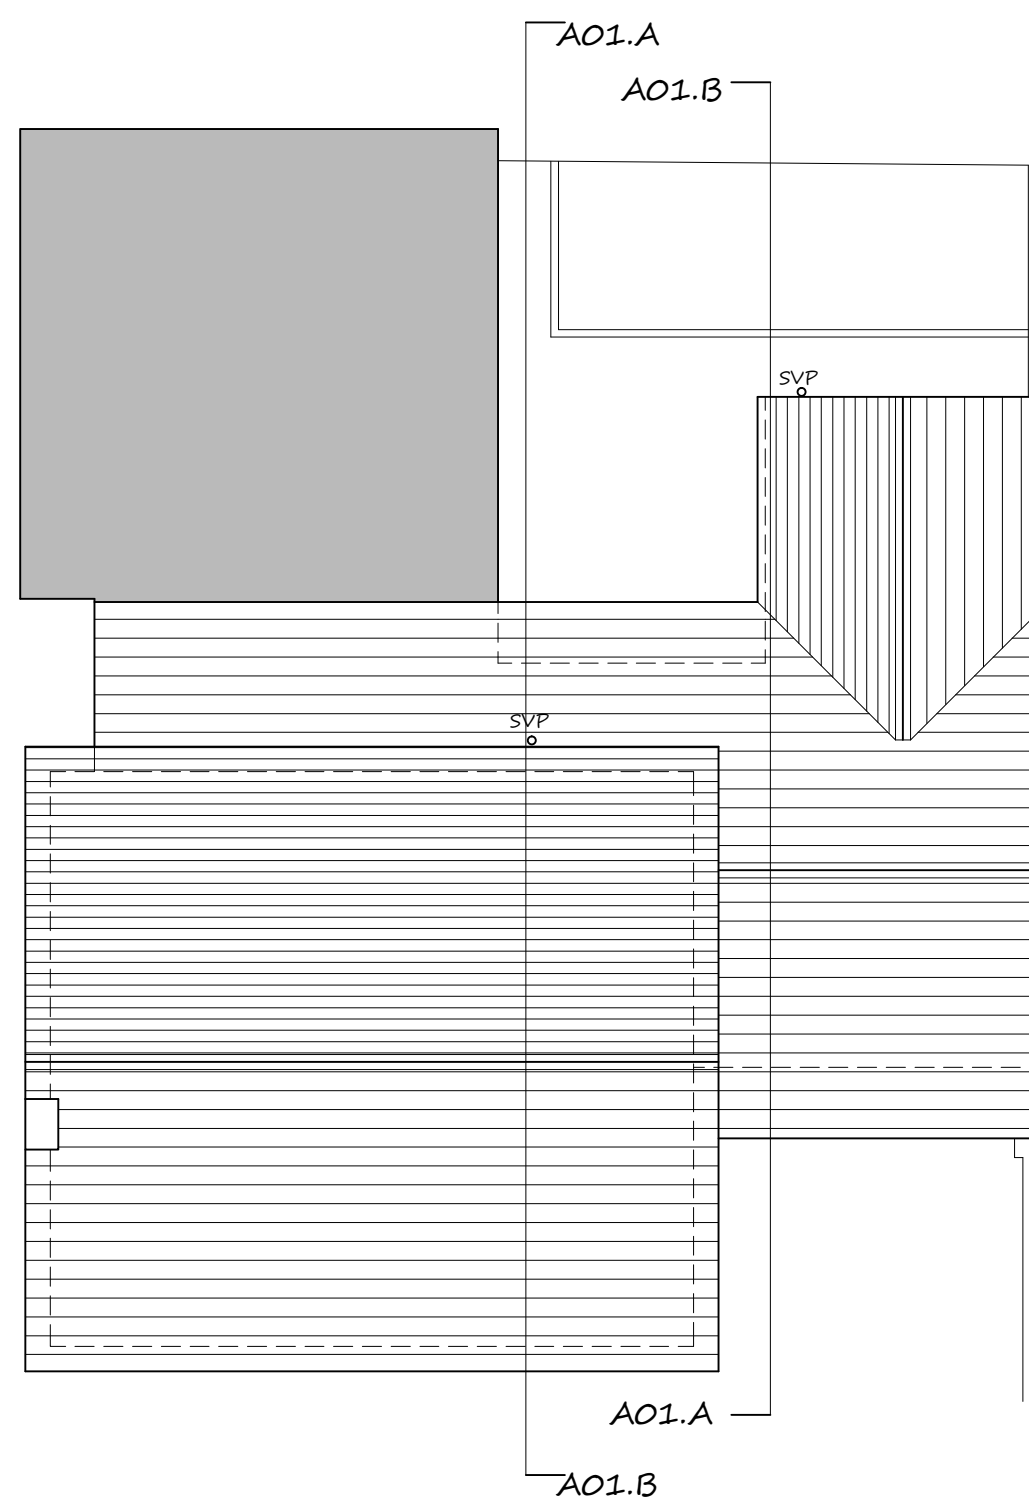

ROOF PLAN
AS EXISTING

SCALE 1:100 @ A1

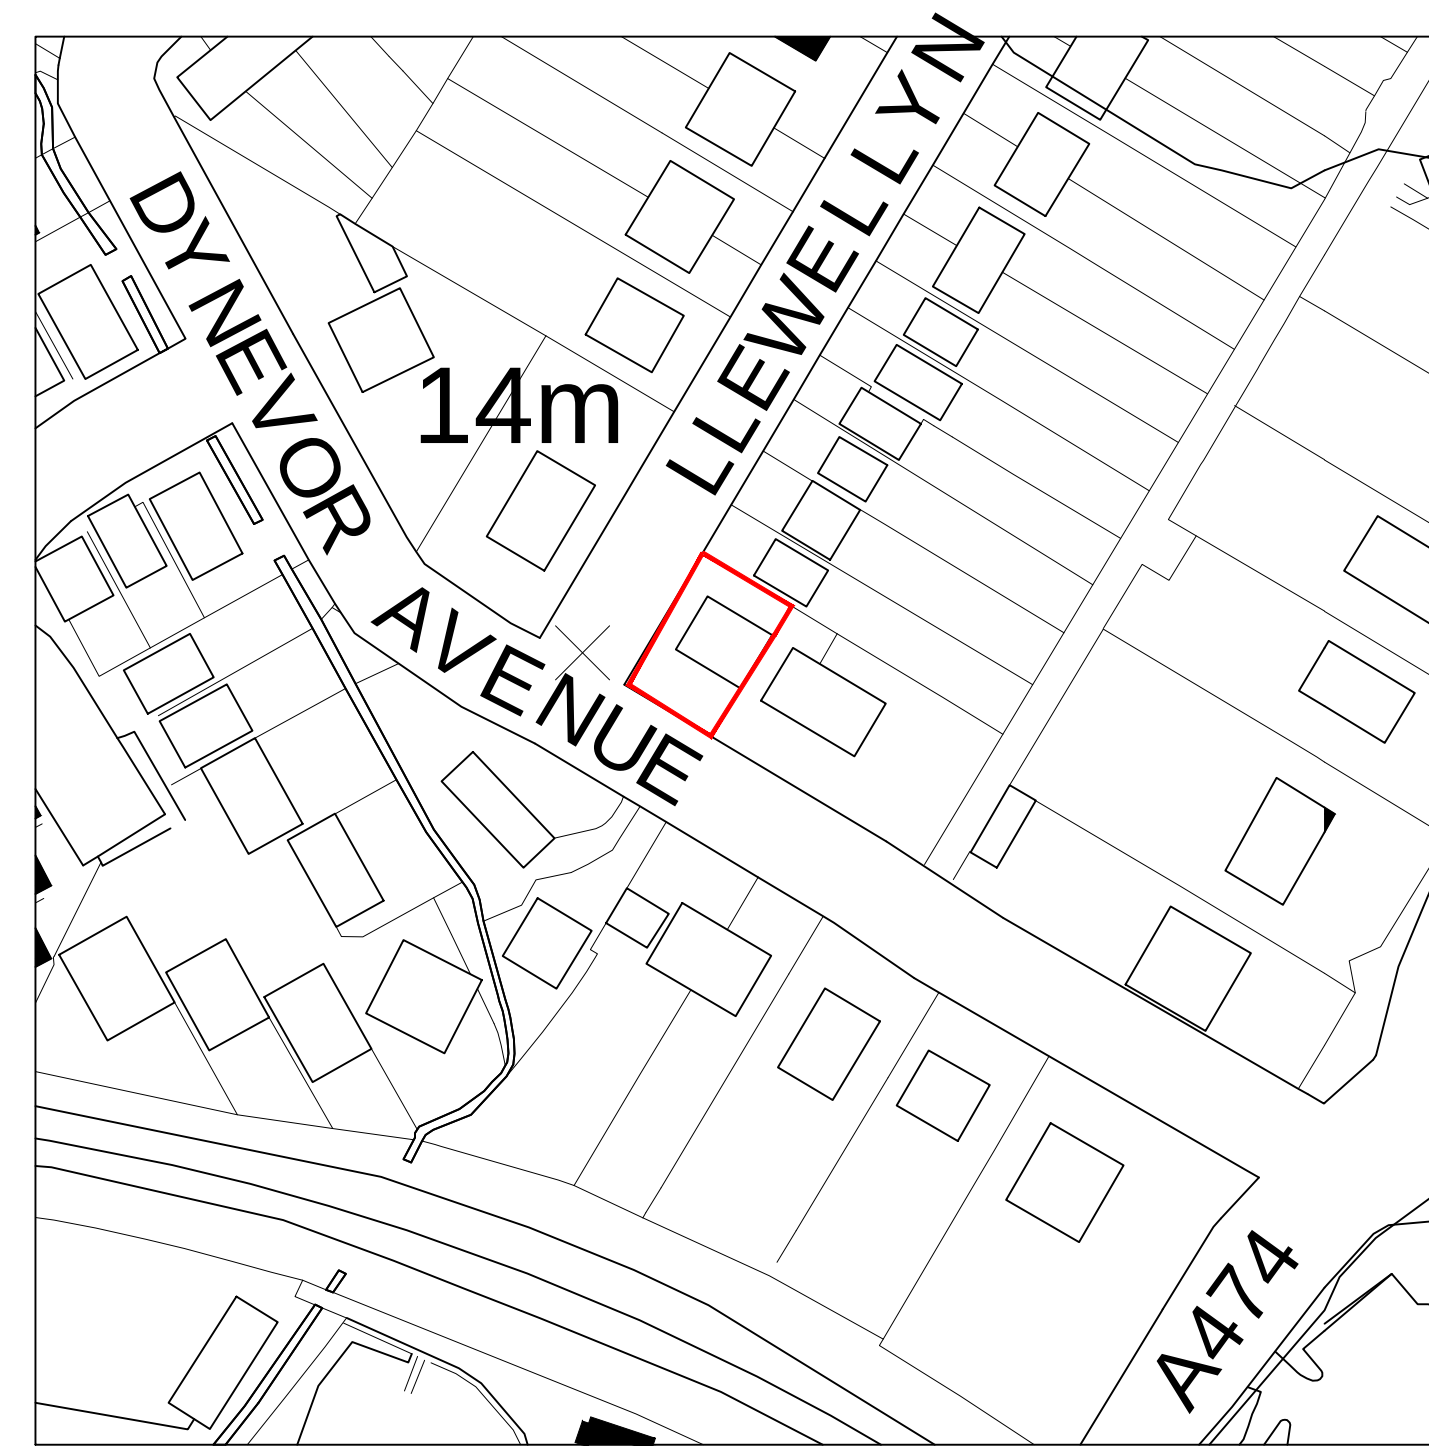


SITE LOCATION PLAN

SCALE 1:1250 @ A1




SOUTH WEST ELEVATION
AS EXISTING

SCALE 1:100 @ A1

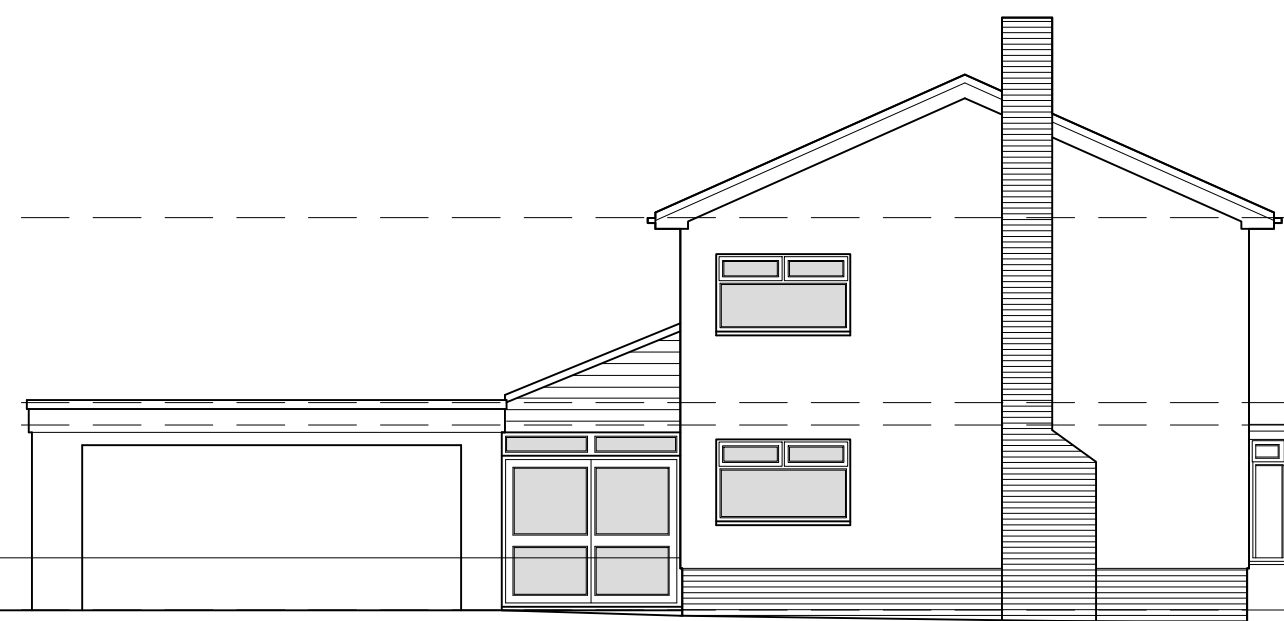


NORTH WEST ELEVATION
AS EXISTING

SCALE 1:100 @ A1

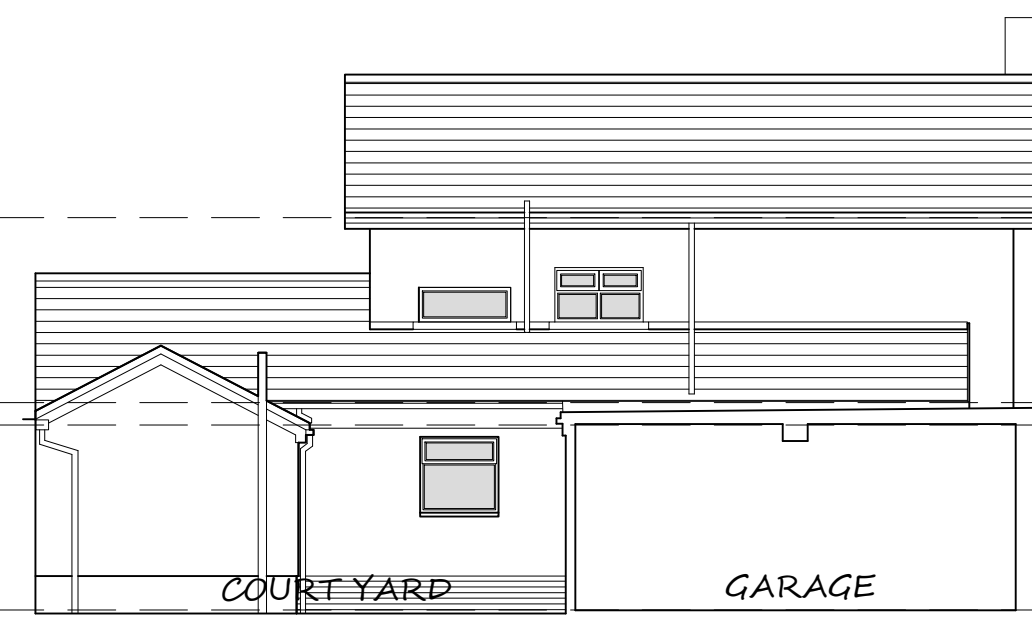


NORTH EAST ELEVATION
AS EXISTING

SCALE 1:100 @ A1

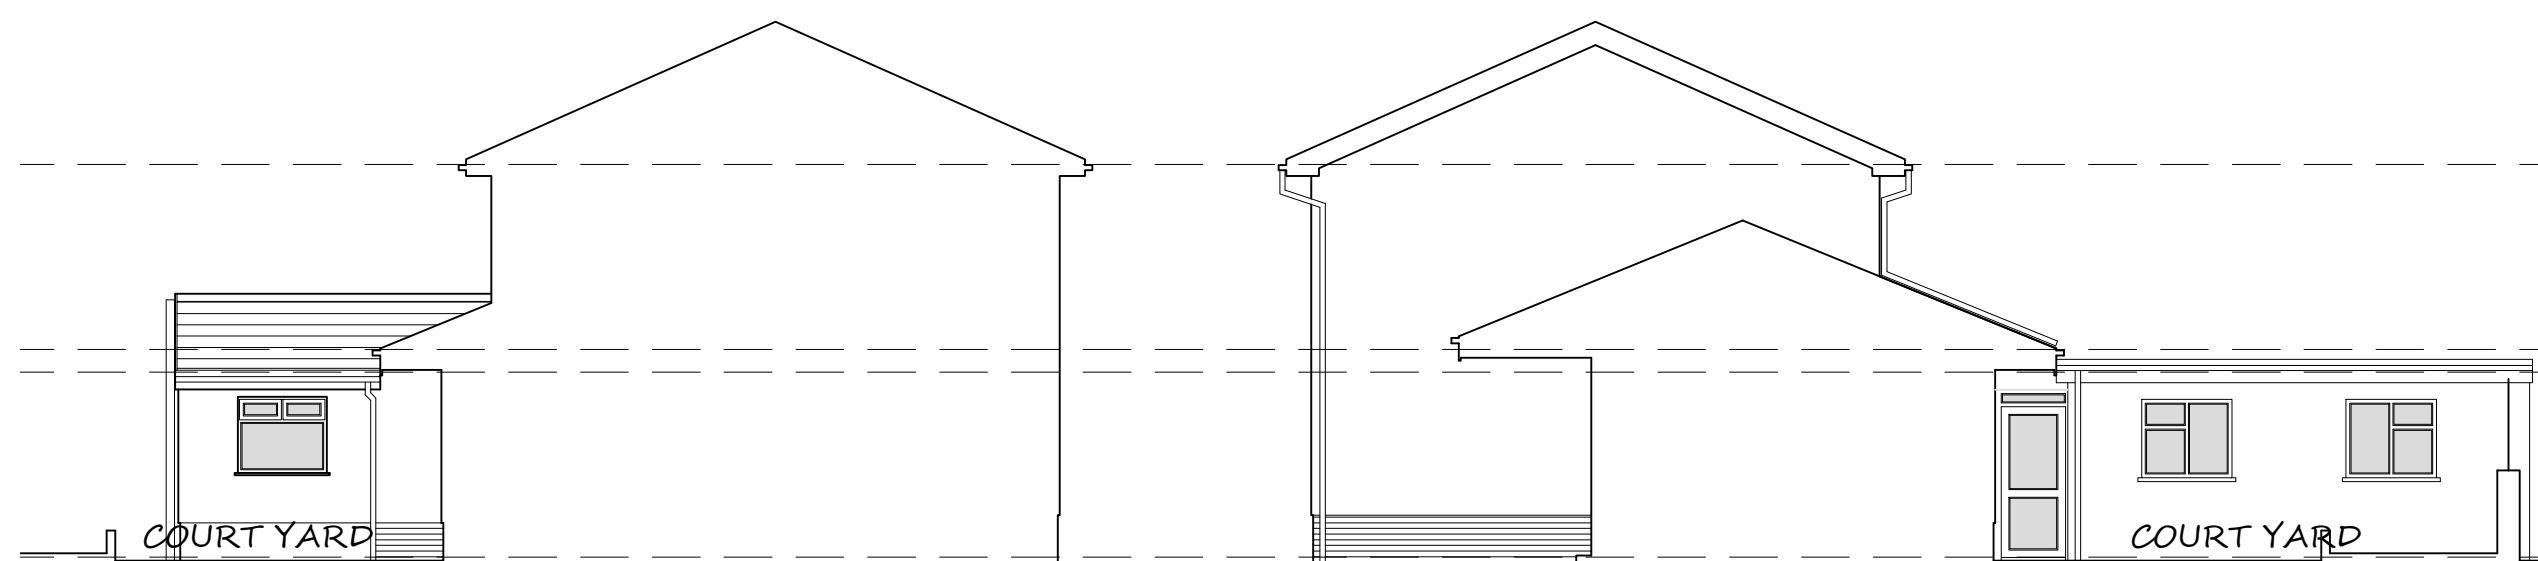


NORTH WEST ELEVATION
VIEW AO1.A - COURTYARD
AS EXISTING, VIEW TO SH / WC

SCALE 1:100 @ A1

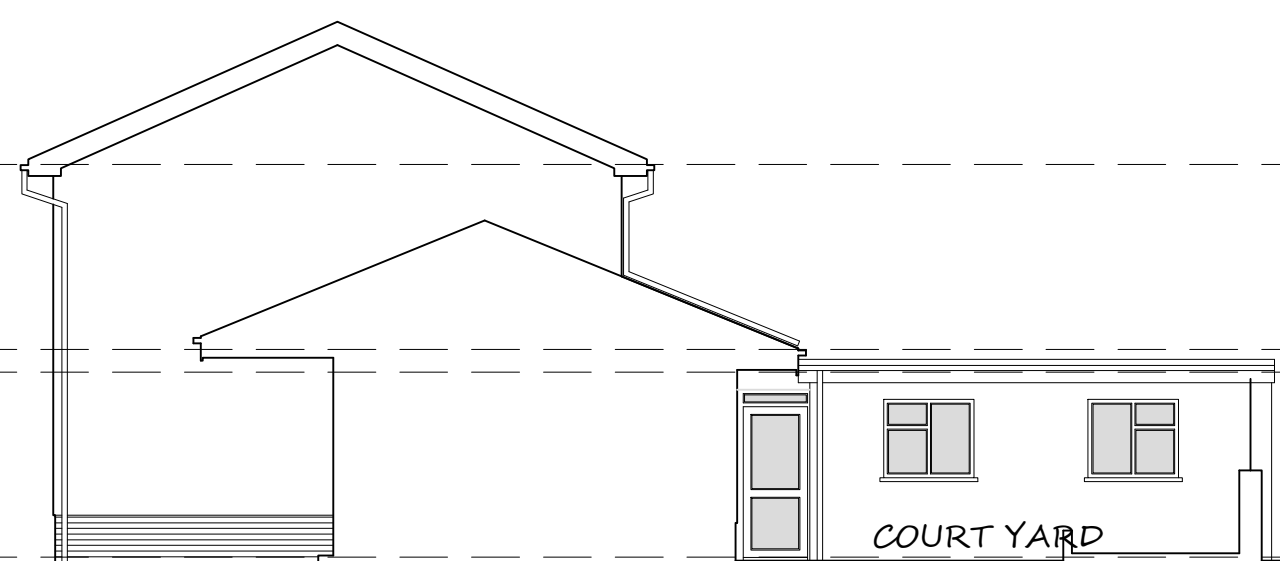


NORTH EAST ELEVATION
VIEW AO1.B - COURTYARD
AS EXISTING, VIEW TO GARAGE

SCALE 1:100 @ A1

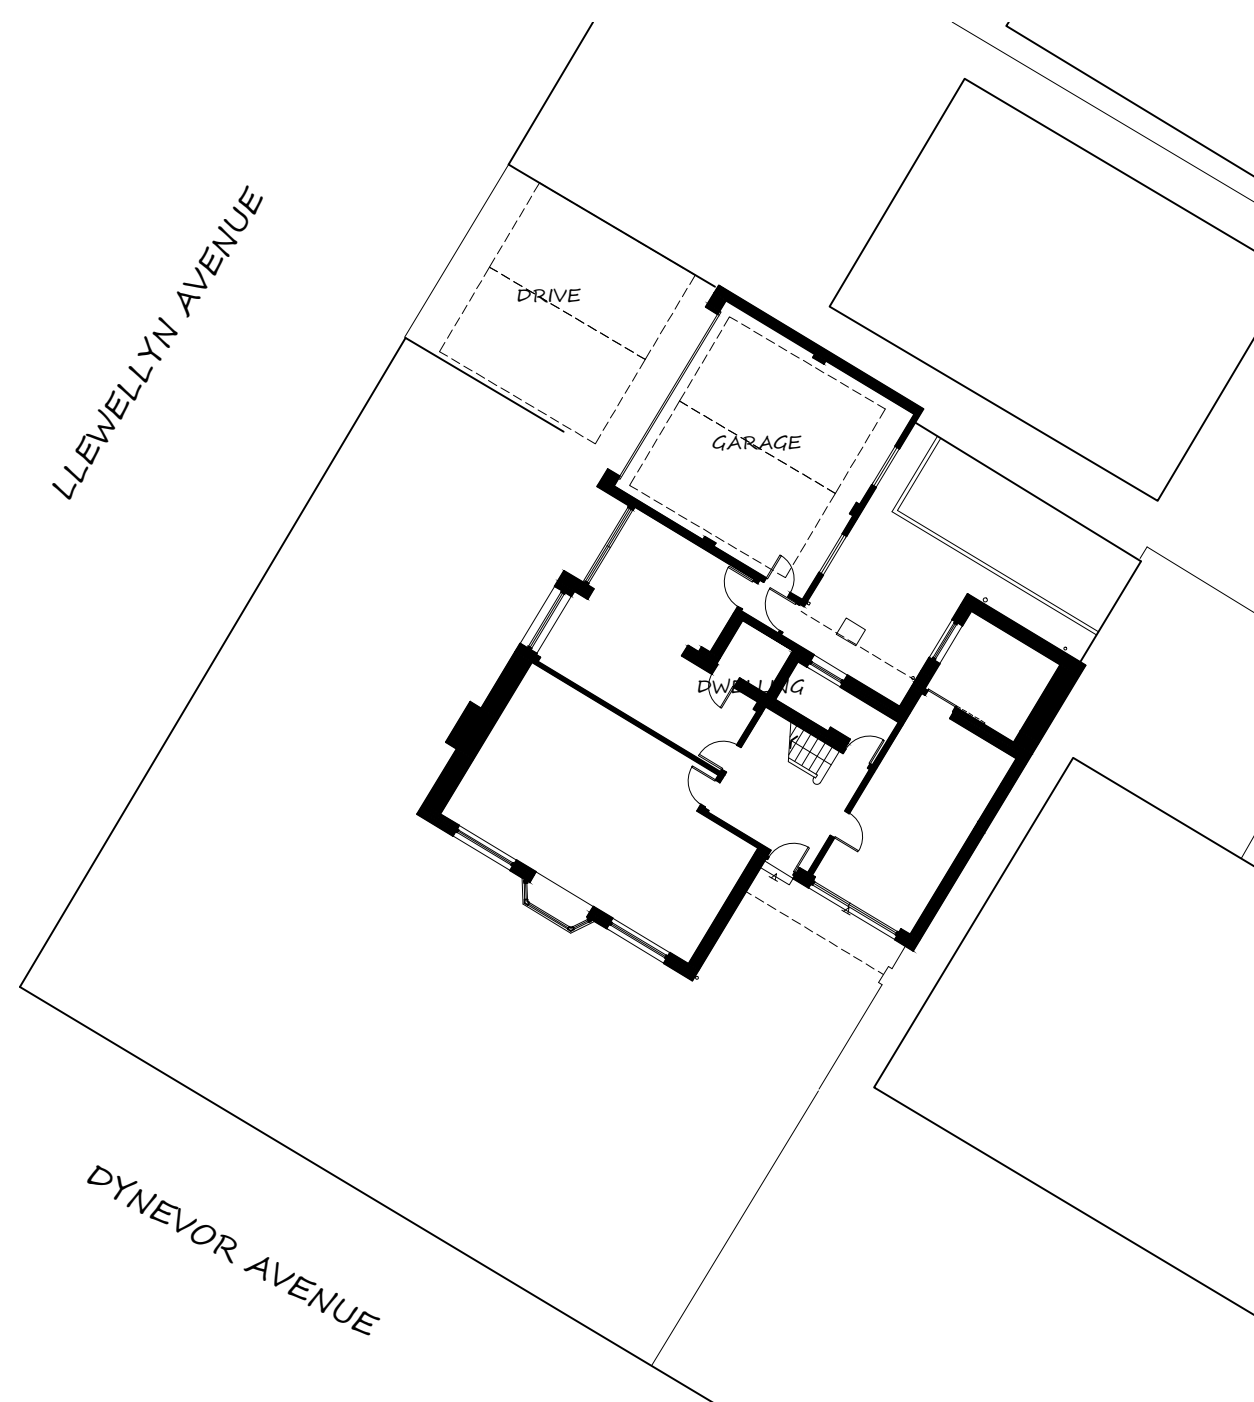

EXISTING SITE PLAN

SCALE 1:200 @ A1
* SHOWING 4NR PARKING BAYS @ 4.8x2.6m

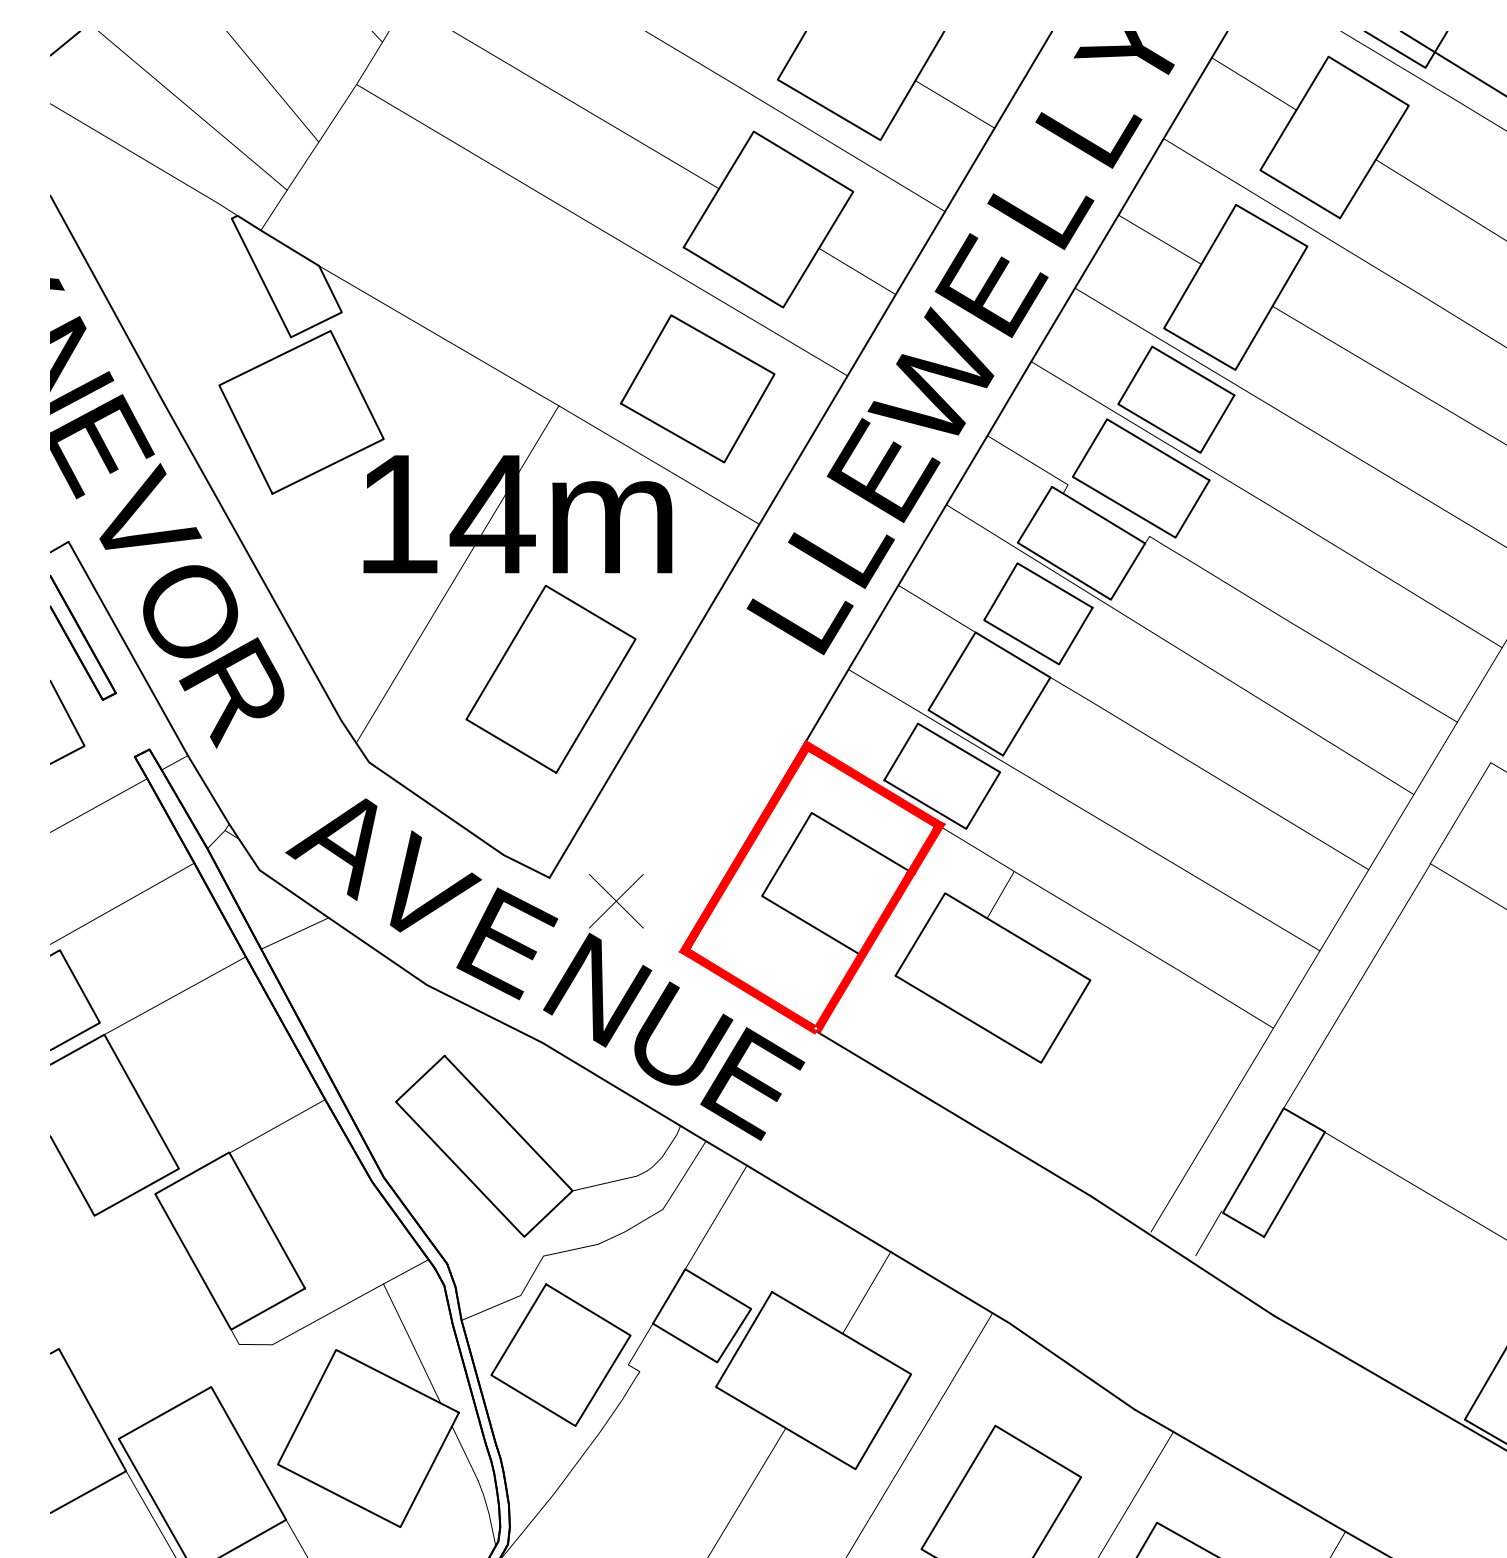

BLOCK PLAN

SCALE 1:1250 @ A1

ALTERATIONS AND EXTENSION
TO 5 DYNEVOR AVENUE, NEATH
SA10 7AG.
SITE LOCATION AND BLOCK PLAN
EXISTING PLANS, SECTIONS
& ELEVATIONS

APPLICANT: MR ALAN JONES DWG: AO1 A1 SHEET