




Reproduced from an Ordnance Survey map with the permission of the
Controller of Her Majesty's Stationary Office.
©Crown Copyright. All rights reserved.



EXISTING SITE BLOCK PLAN
Scale 1:250



Reproduced from an Ordnance Survey map with the permission of the
Controller of Her Majesty's Stationary Office.
©Crown Copyright. All rights reserved.

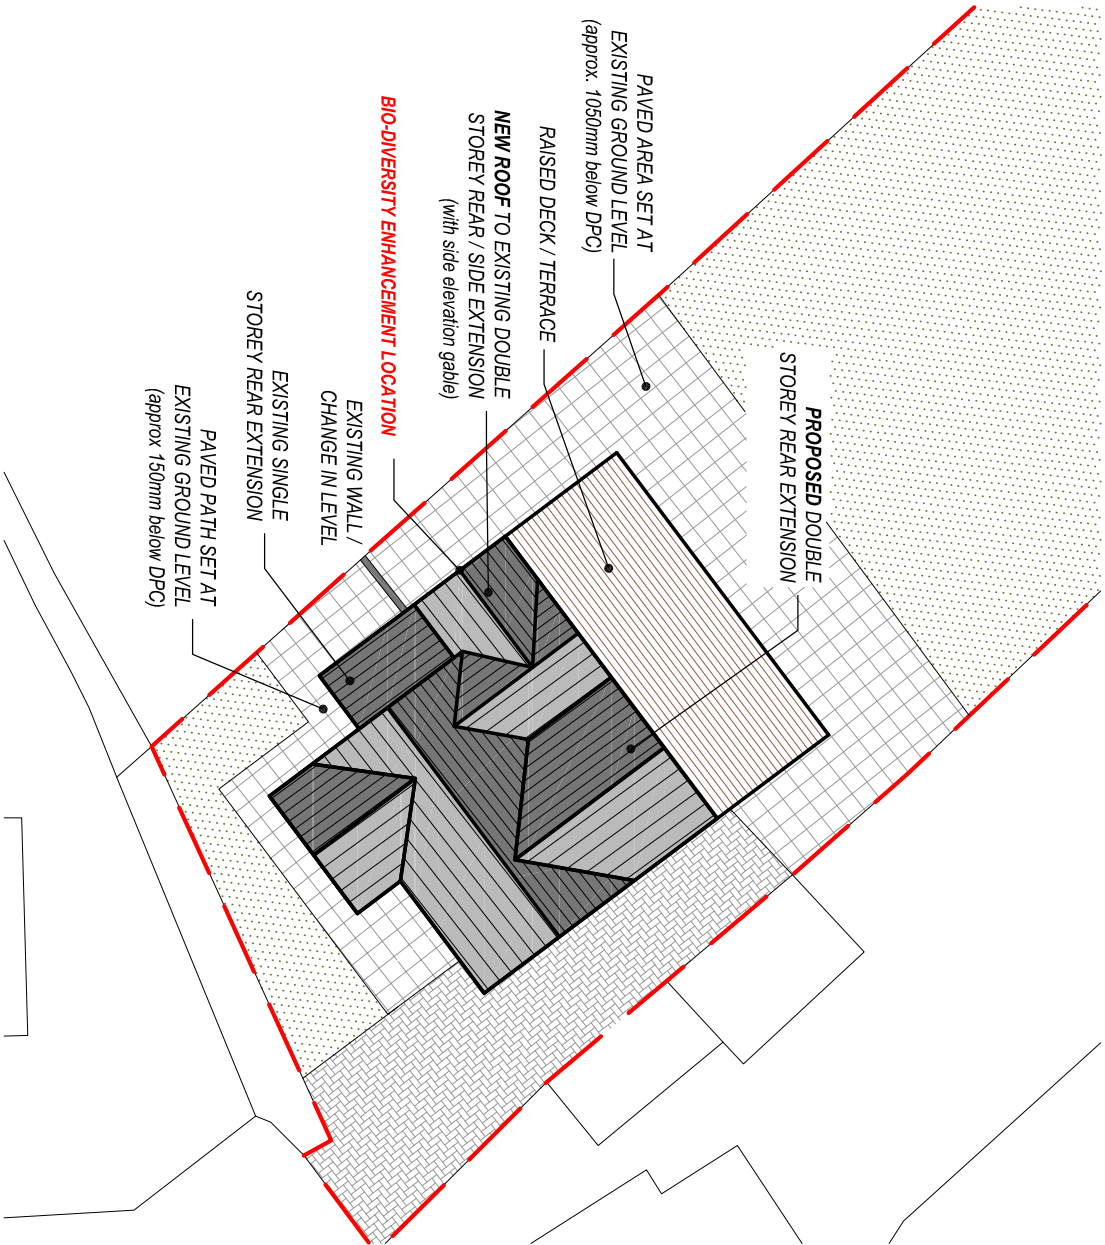

PROPOSED SITE BLOCK PLAN
Scale 1:250

Client:

Mrs. N. Garland
65 Leyshon Road
Gwaun Cae Gurwen

Project Title:

PROPOSED DOUBLE STOREY
REAR EXTENSION

General Notes:

1. Do not scale from this drawing. Take figures from text only.
2. Dimensions are in millimetres unless otherwise stated.

Drawing Issue:

PLANNING

Drawing Title:

EXISTING & PROPOSED SITE PLANS

Drawing No:	Revision:	Date:
002	A	09-09-2022

Revised: 30-09-2022

Scale(s): 1:250 Paper Size: A3



Cwm Planning & Design Ltd.
(architectural and draughting services)