
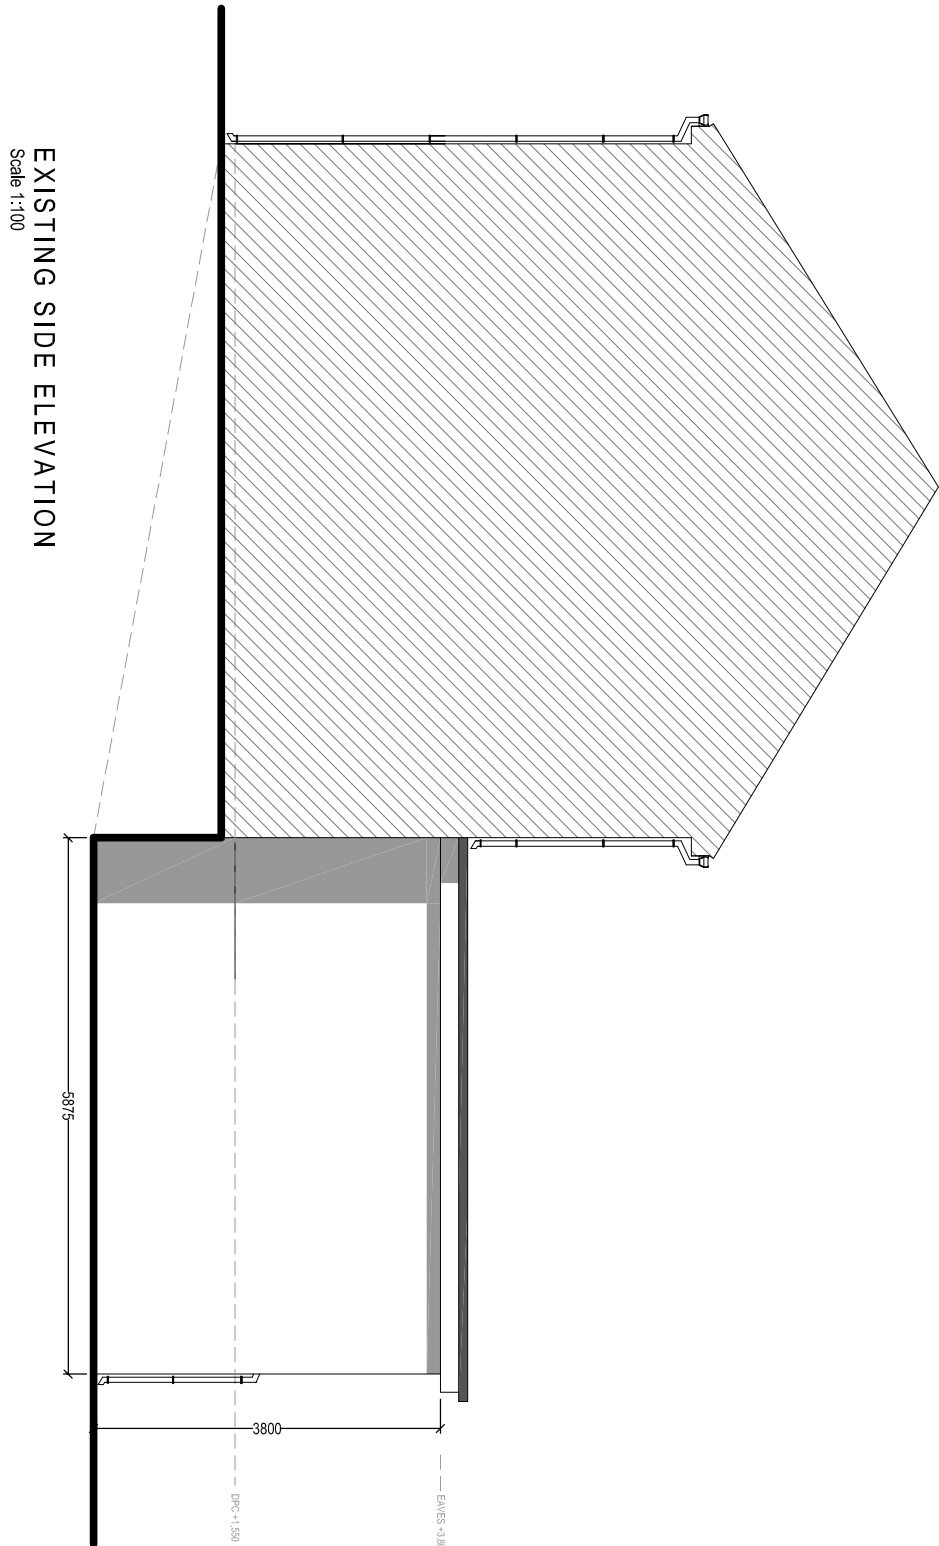
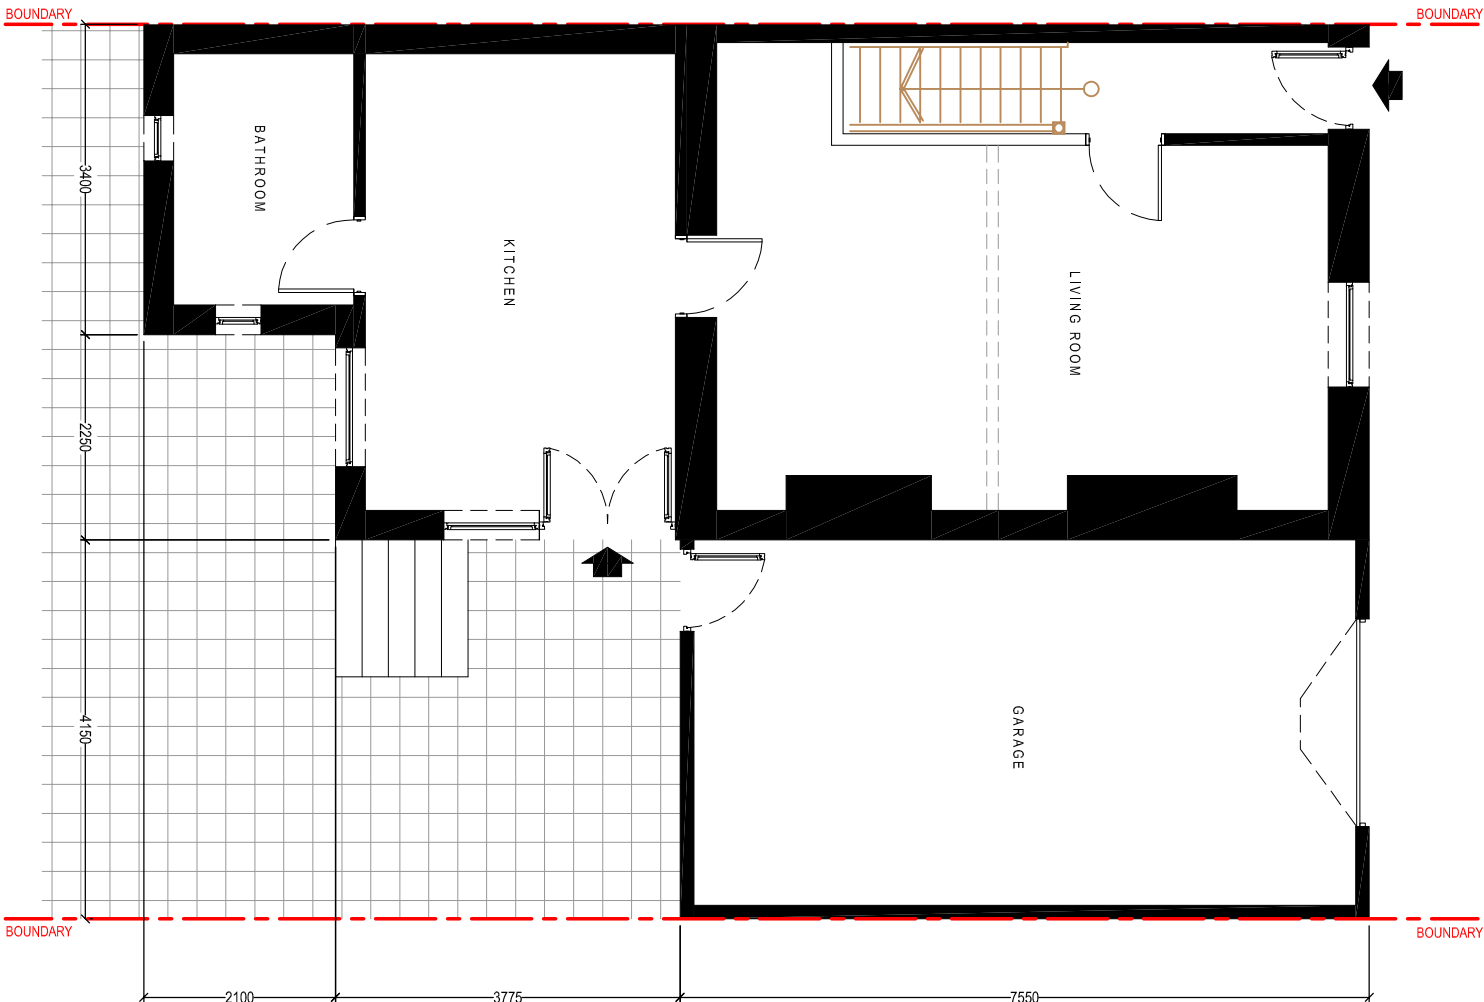
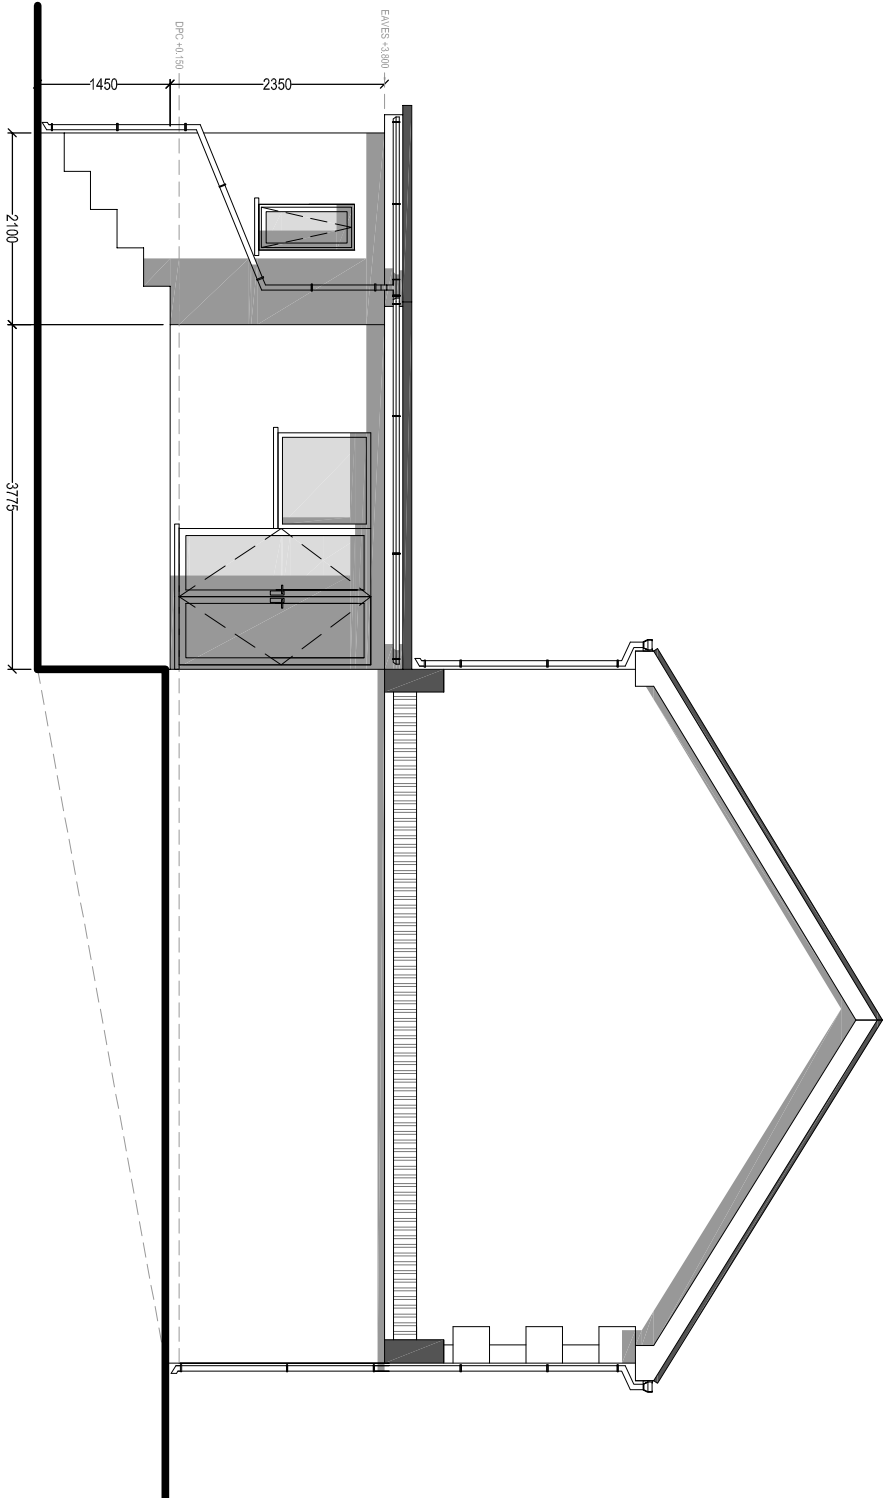


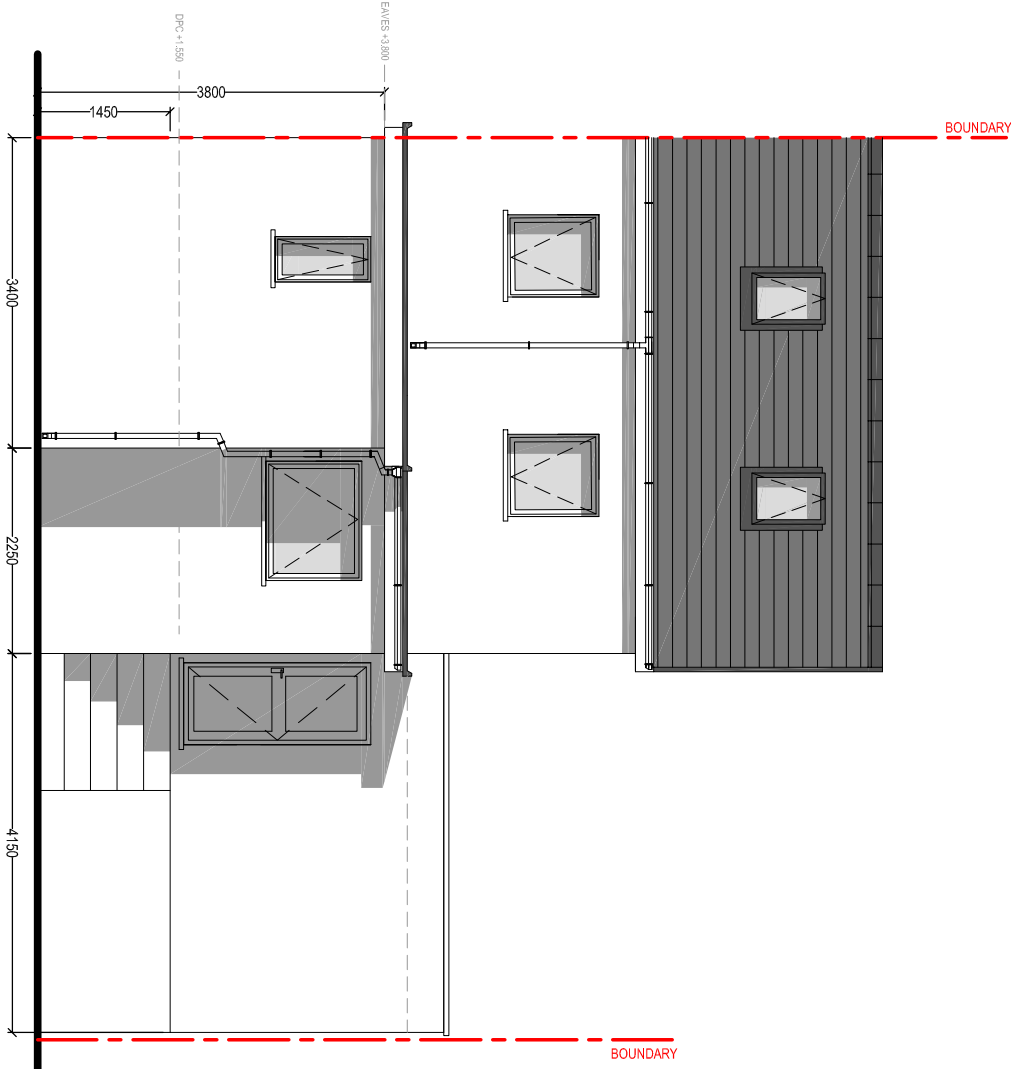

Client:

Mr & Mrs. D. Morgan
125 Heol y Gors,
Cwmigors
SA18 1PY

Project Title:

PROPOSED SINGLE STOREY
REAR EXTENSION AND VERANDA

General Notes:
1. Do not scale from the drawing. Use figure dimensions only.
2. Dimensions are in millimetres unless otherwise stated.
Drawing Issue:

PLANNING

Drawing Title:
EXISTING ELEVATIONS & FLOOR PLAN

Drawing No:	003	Revision:
Date:	16-08-2022	Revised:
Scale(s):	1:100	Paper Size:

A2



Cwm Planning & Design Ltd.
(architectural and draughting services)