




Reproduced from an Ordnance Survey map with the permission of the
Controller of Her Majesty's Stationary Office.
©Crown Copyright. All rights reserved.



EXISTING SINGLE STOREY
REAR & SIDE EXTENSION




Reproduced from an Ordnance Survey map with the permission of the
Controller of Her Majesty's Stationary Office.
©Crown Copyright. All rights reserved.

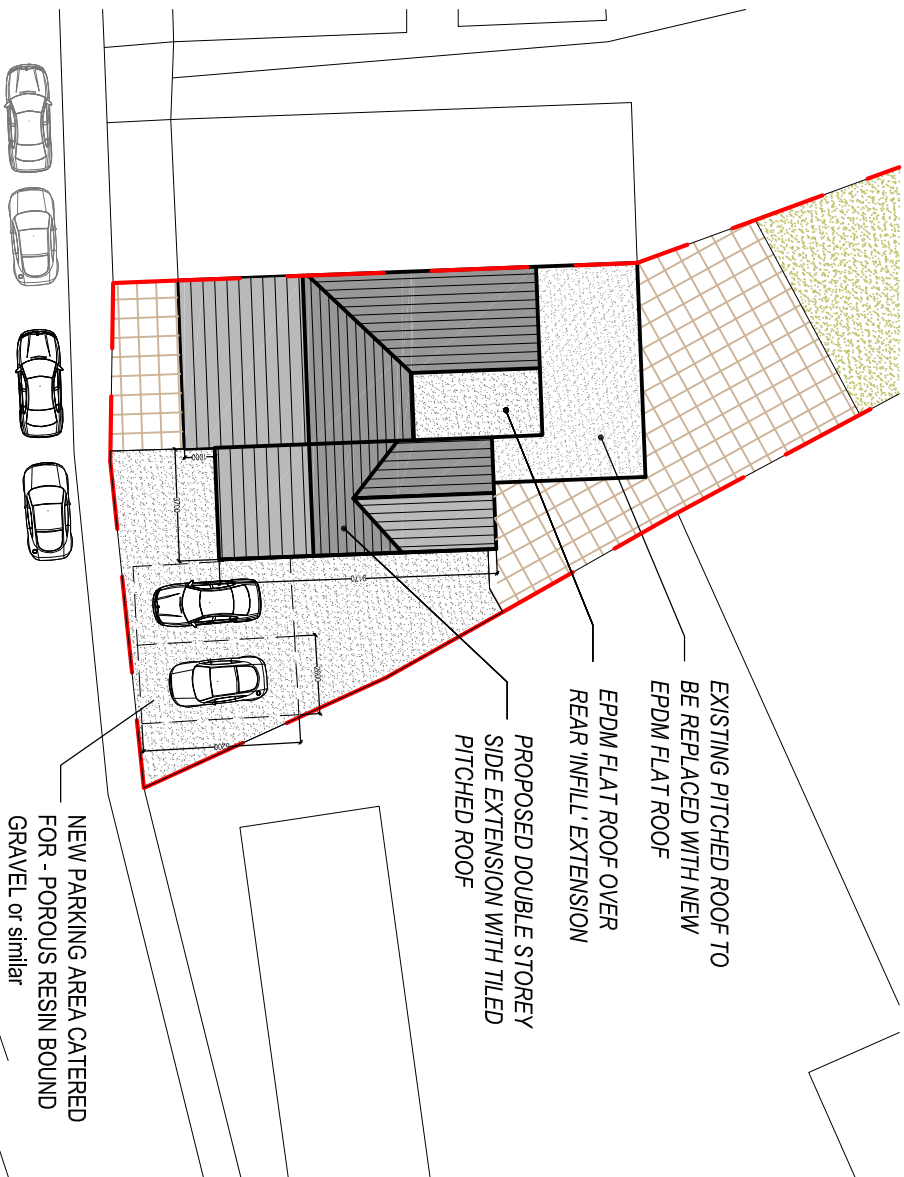

EXISTING PITCHED ROOF TO
BE REPLACED WITH NEW
EPDM FLAT ROOF
EPDM FLAT ROOF OVER
REAR 'INFILL' EXTENSION
PROPOSED DOUBLE STOREY
SIDE EXTENSION WITH TILED
PITCHED ROOF


NEW PARKING AREA CATERED
FOR - POROUS RESIN BOUND
GRAVEL or similar

HISTORIC ON STREET PARKING
PREVALENT IN FRONT OF EACH PROPERTY

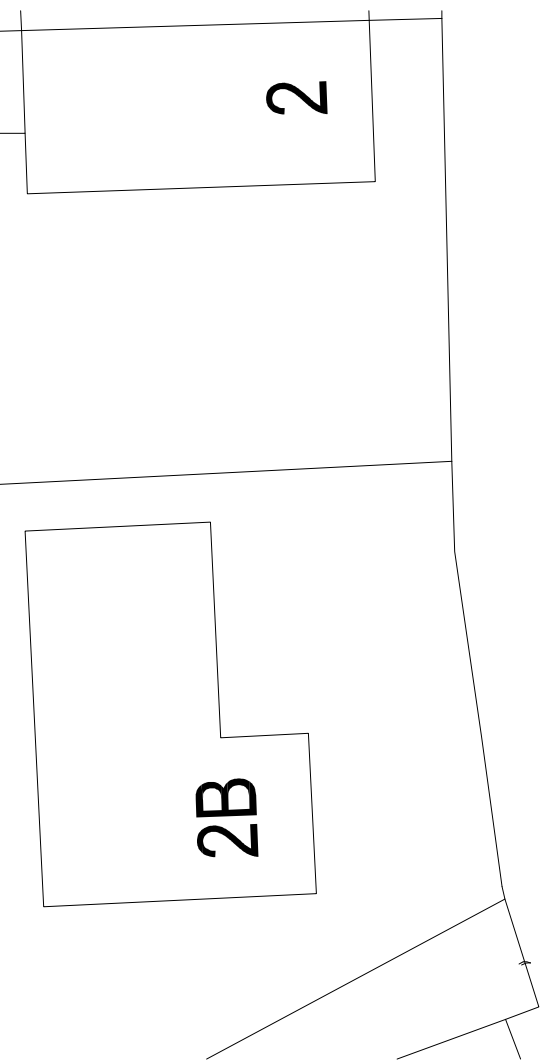

2

2B

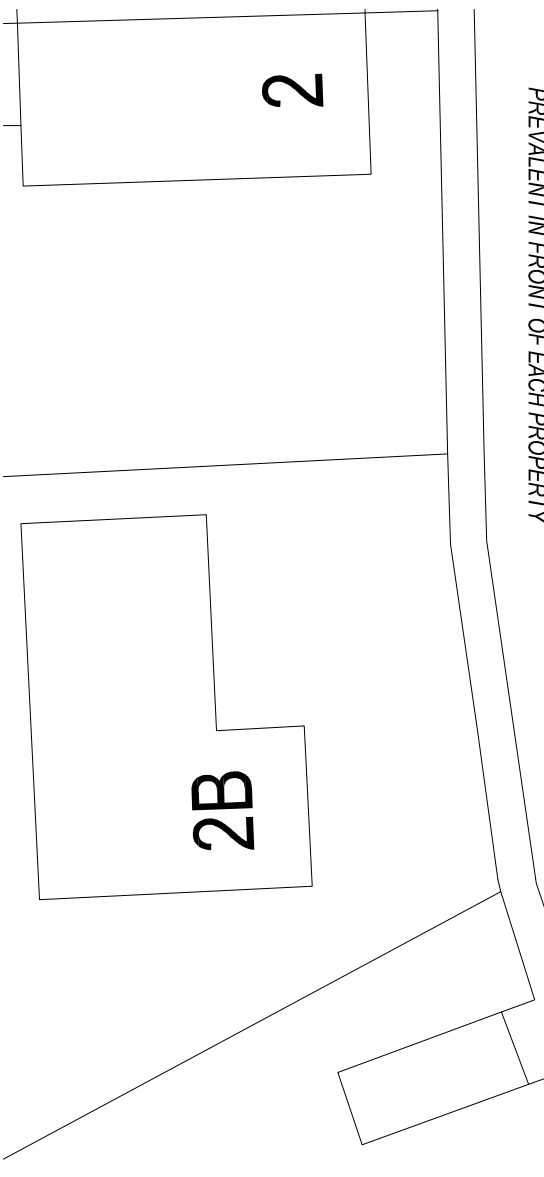

2

2B

EXISTING SITE PLAN
Scale 1:250

PROPOSED SITE PLAN
Scale 1:250

Client:

Mr & Mrs. G Jones
1 Garth Road,
Taigwaith.
SA18 1UY

Project Title:

DOUBLE STOREY
SIDE EXTENSION

General Notes:

1. Do not scale from this drawing. Take figures from text only.
2. Dimensions are in millimetres unless otherwise stated.

Drawing Issue:

PLANNING

Drawing Title:

EXISTING & PROPOSED SITE PLANS

Drawing No:

002

Revision:

A

Date:

15-06-2022

Revised:

30-08-2022

Scale(s):

1:250

Paper Size:

A3



Cwm Planning & Design Ltd.
(architectural and Draughting Services)