
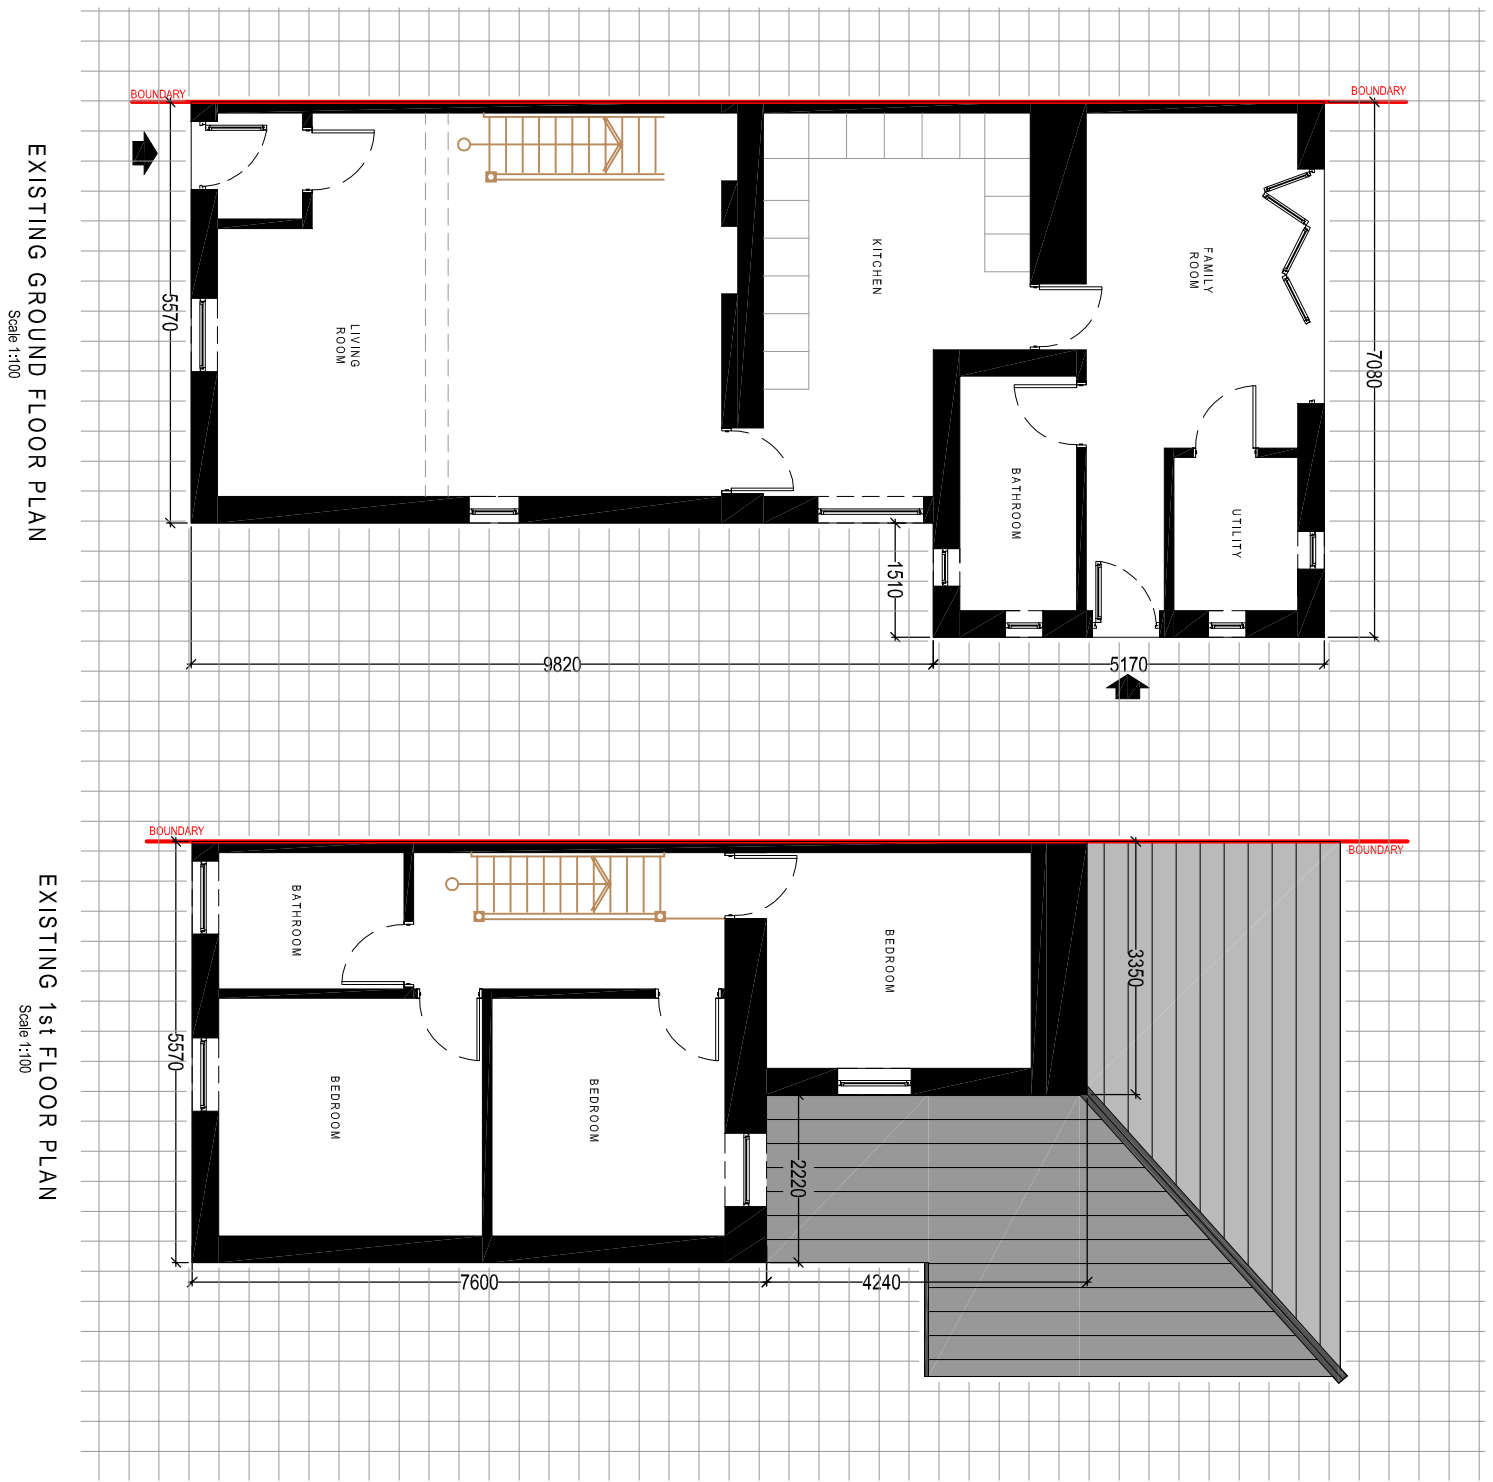


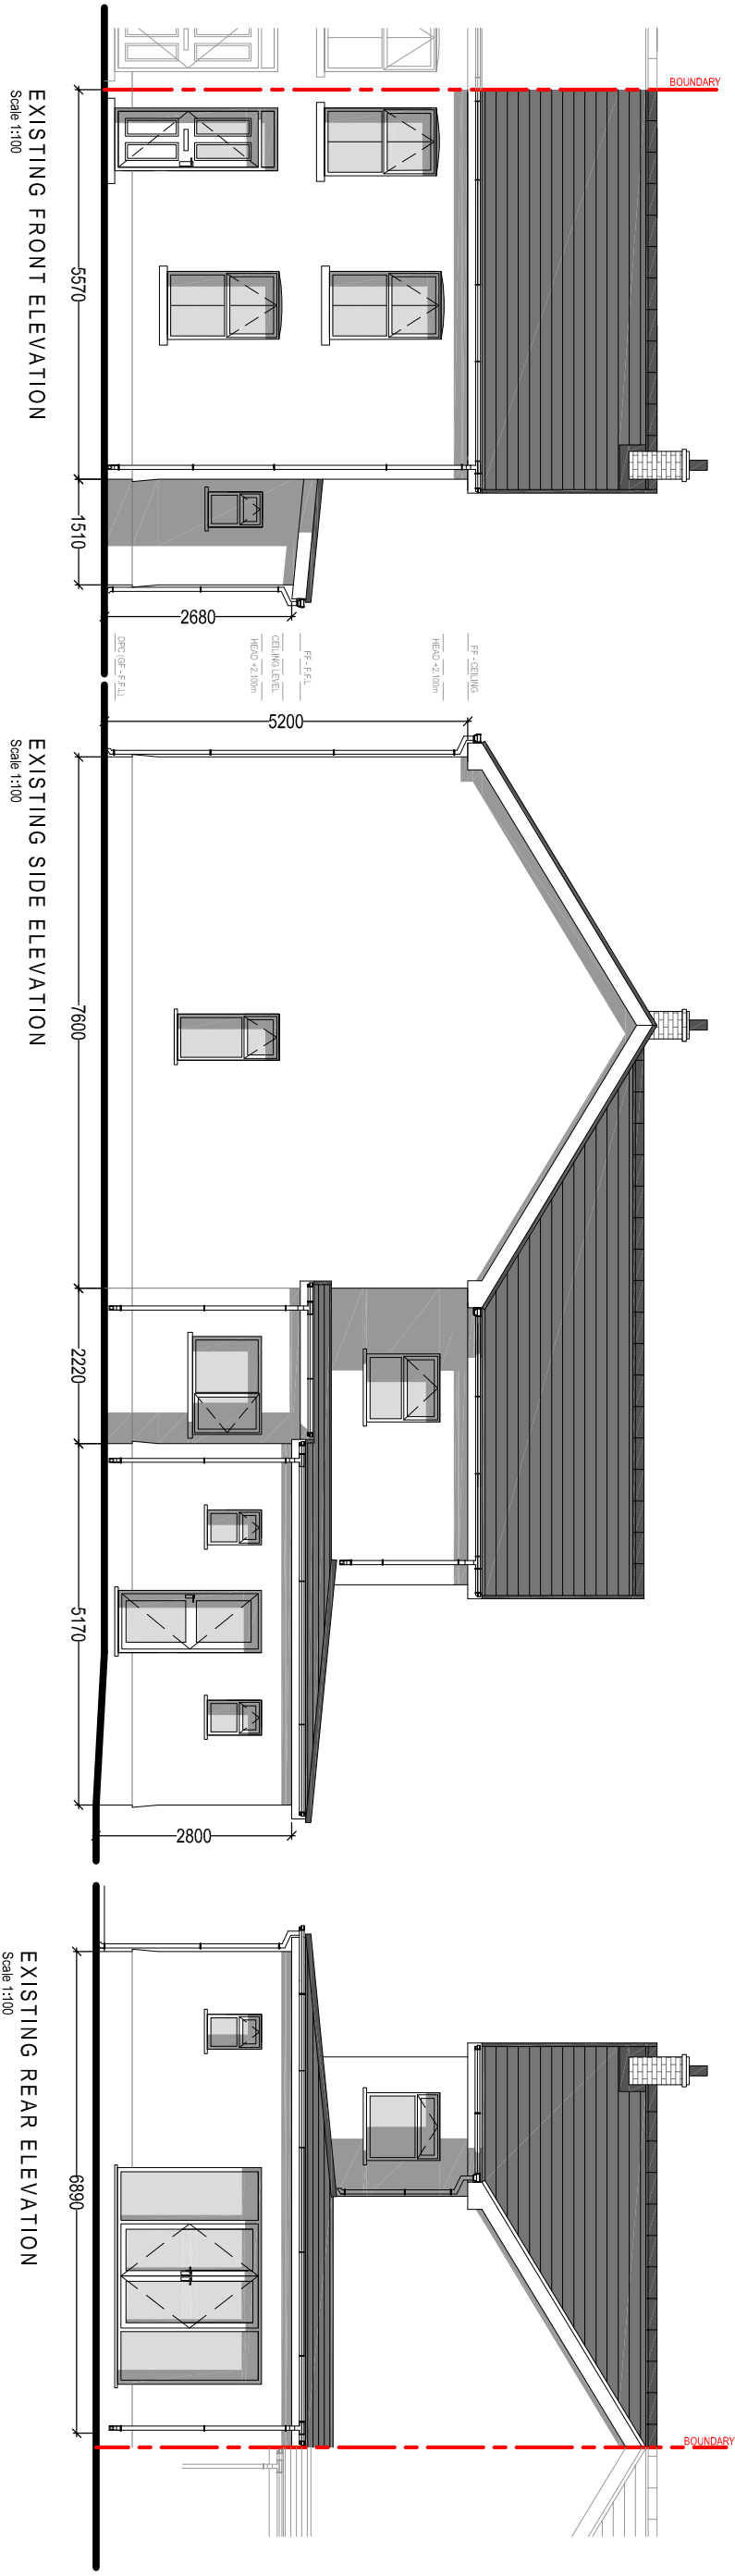

EXISTING MATERIAL FINISHES:

Roof Covering:
Concrete interlocking tile
Concrete ridge tile -colour Black

Wall Covering:
Rendered / dashed masonry
Rendered plinth

Windows & Doors:
uPVC Double Glazed.
Colour: White

Weather boarding:
uPVC bullnosed
Colour: White

Rainwater goods:
Plastic, universal
Colour: White

General Notes:
1. Do not scale from the drawing. Use figure dimensions only.
2. Dimensions are in millimetres unless otherwise stated.
Drawing Issue:

PLANNING

Drawing Title: EXISTING ELEVATIONS & FLOOR PLANS			
Drawing No:	003	Revision:	
Date:	15-06-2022	Revised:	
Scale(s):	1:100	Paper Size:	A2



Cwm Planning & Design Ltd.
(architectural and Draughting Services)