


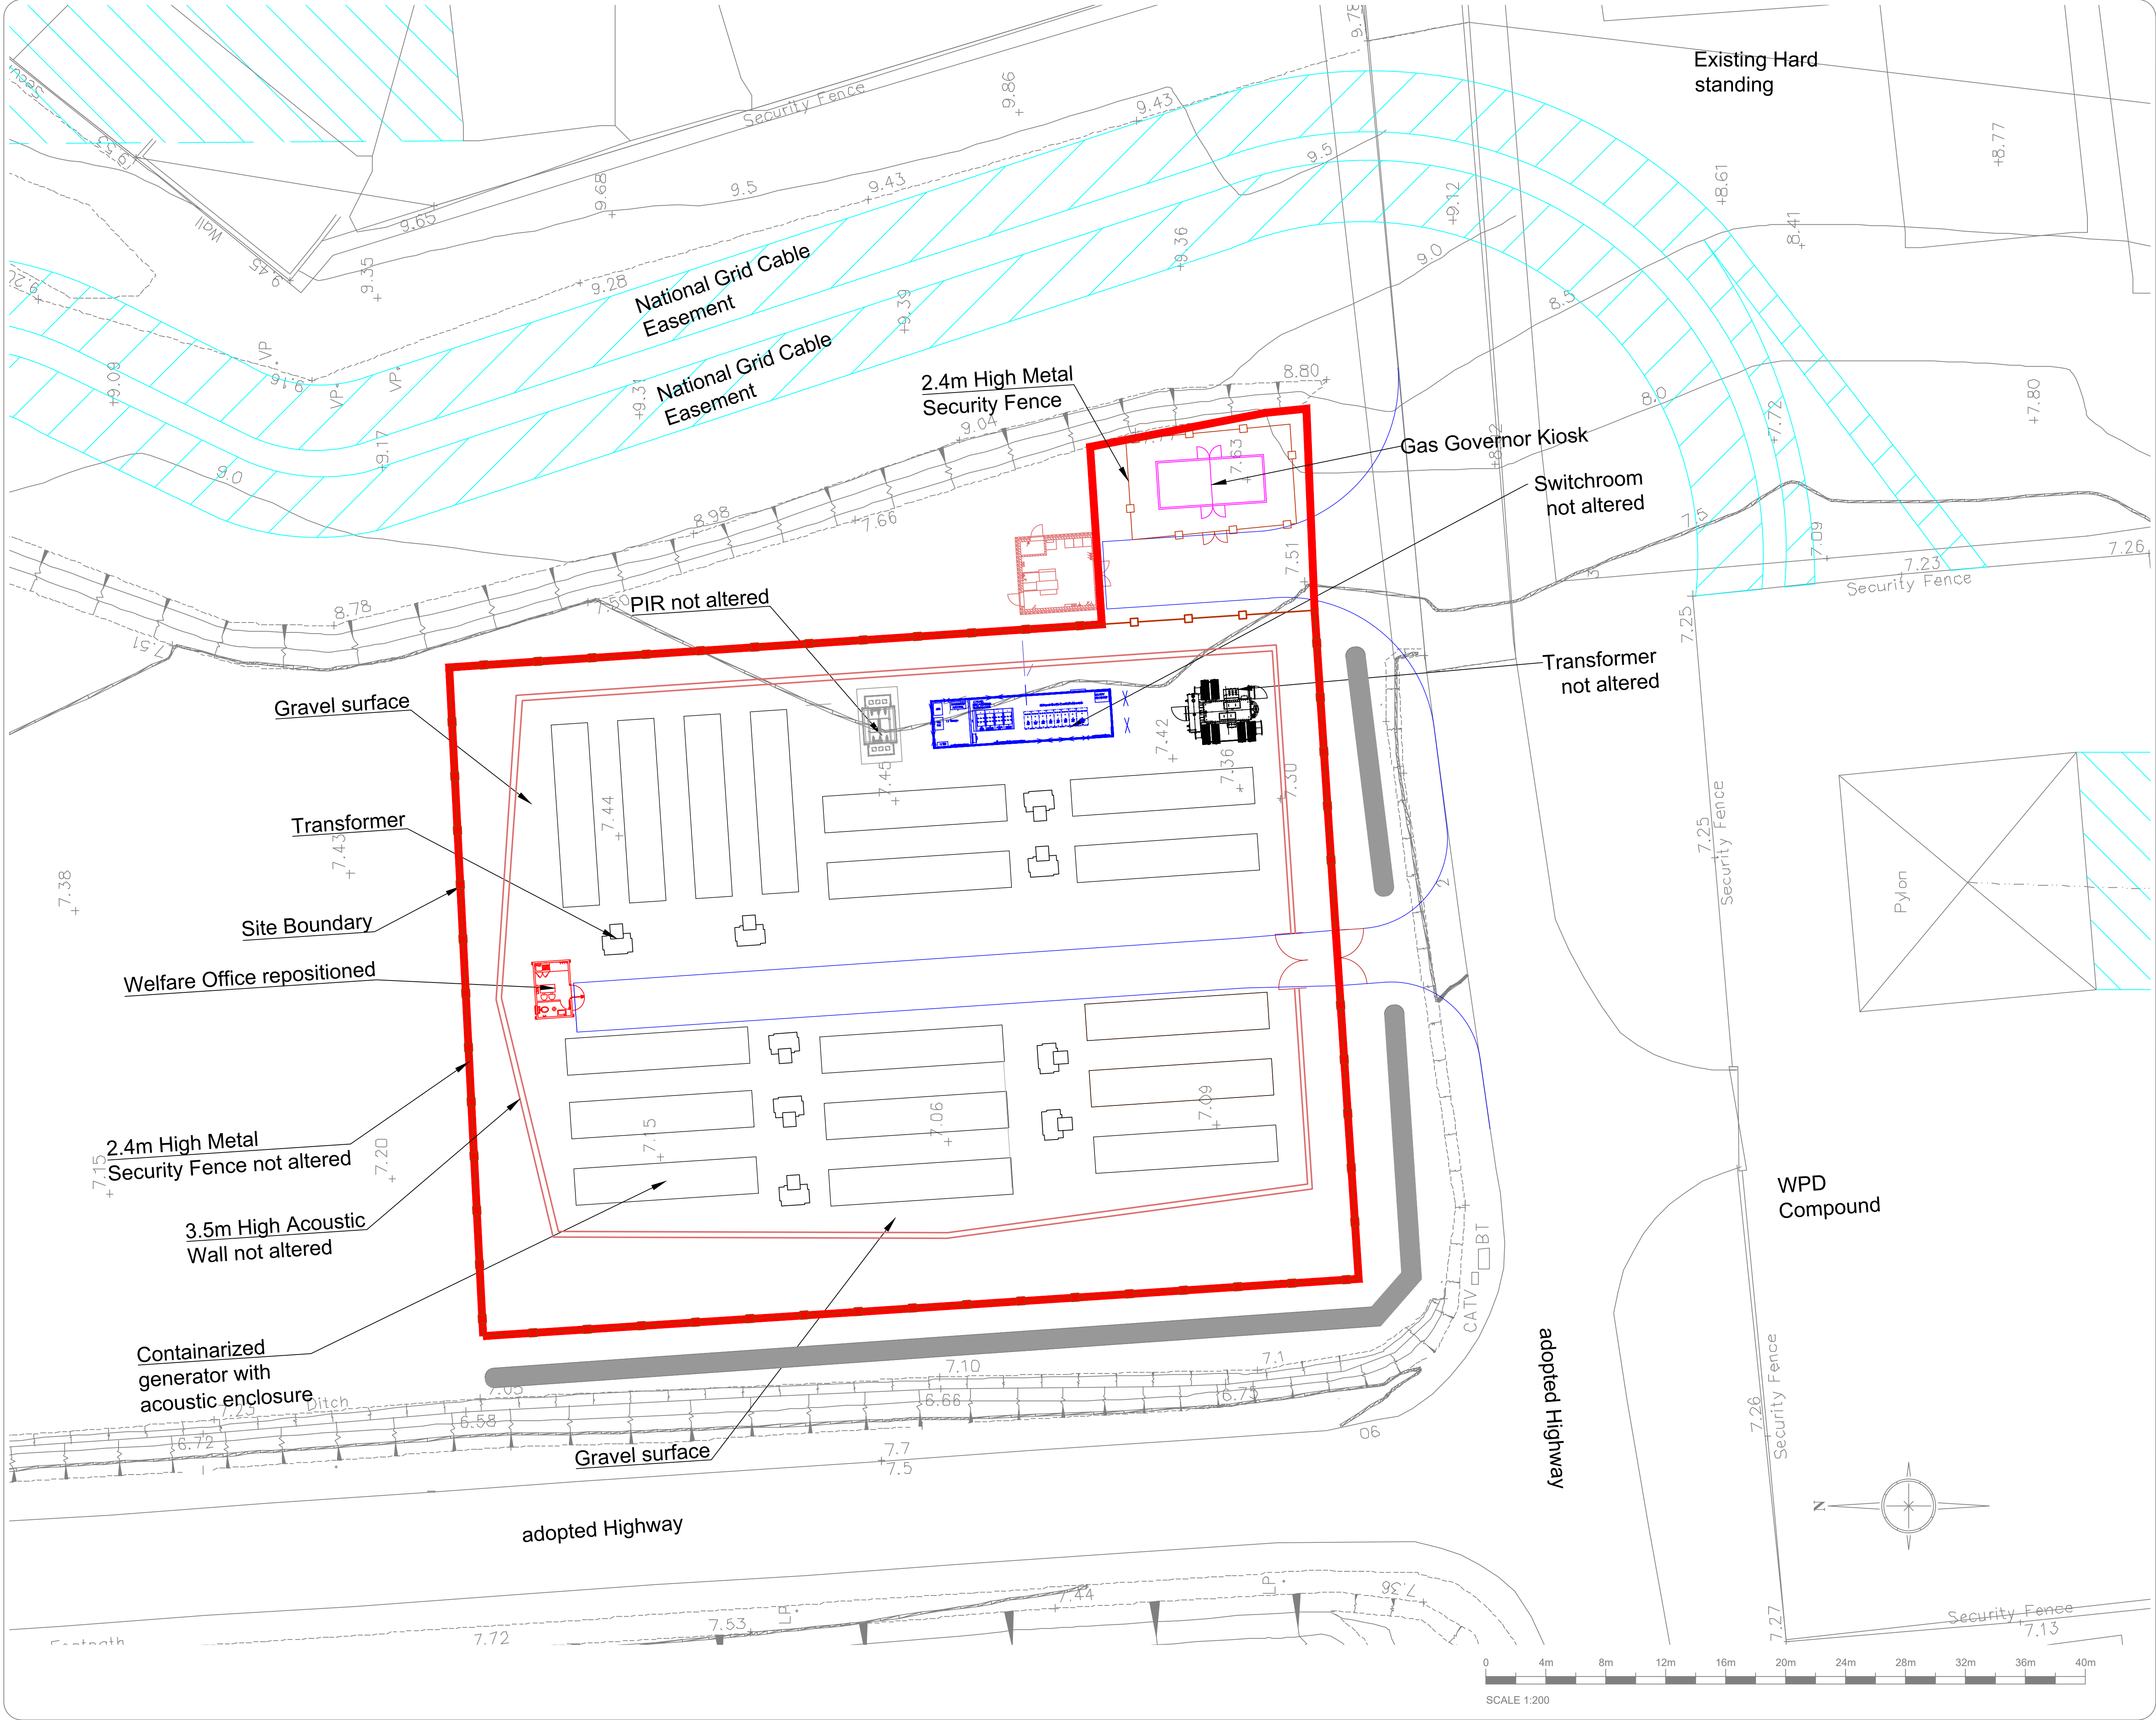

PLANNING PLAN

LEGEND:

PROPOSED SITE

A	Gas governor kiosk's height added	18/05/2017
rev	revision notes	date
REVISIONS		

Planning

ALL DIMENSIONS TO BE CHECKED ON SITE
WORK TO FIGURED DIMENSIONS ONLY
REPORT DISCREPANCIES TO THE GPP
AT ONCE BEFORE PROCEEDING
COPYRIGHT ACT APPLIES



Project Title:
GENERATION COMPOUND
BRUNEL WAY
BRITON FERRY
SA11 2GA

Drawing Title:
PROPOSED SITE PLAN

Scale @A1: 1:200
Drawn: TB
Drawing No: 4017_GF_DR_PP_103

Date: Apr 2017
Checked: DS
Rev: A