



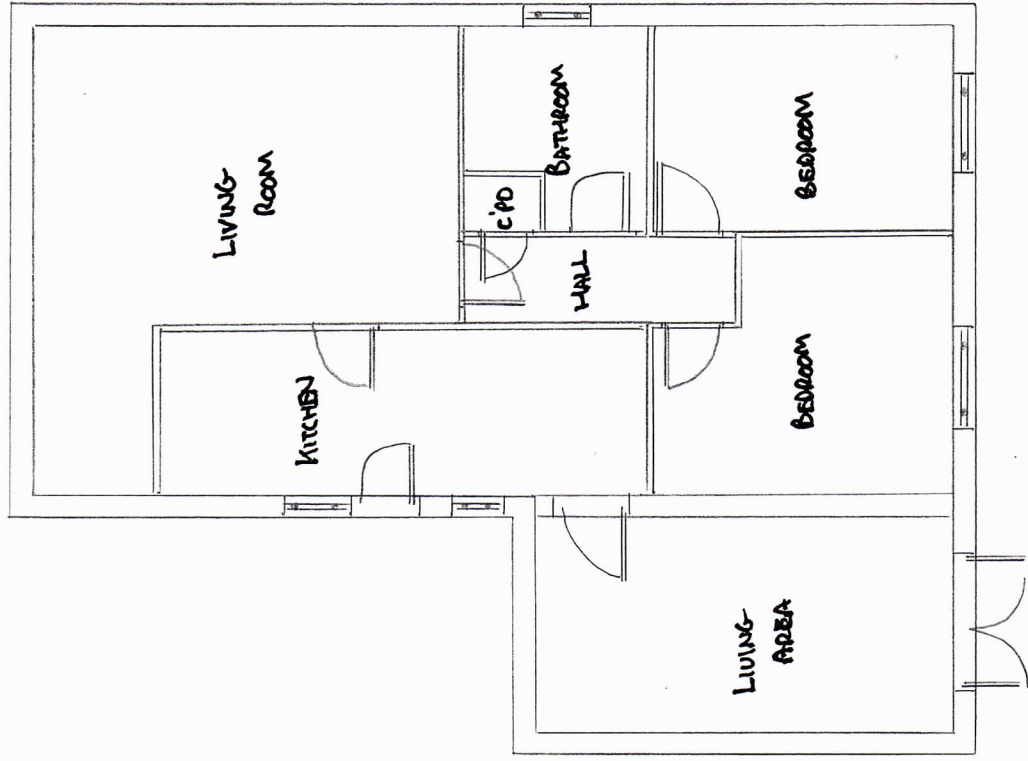

GROUND FLOOR

PLAN EXISTING

SCALE 1:100

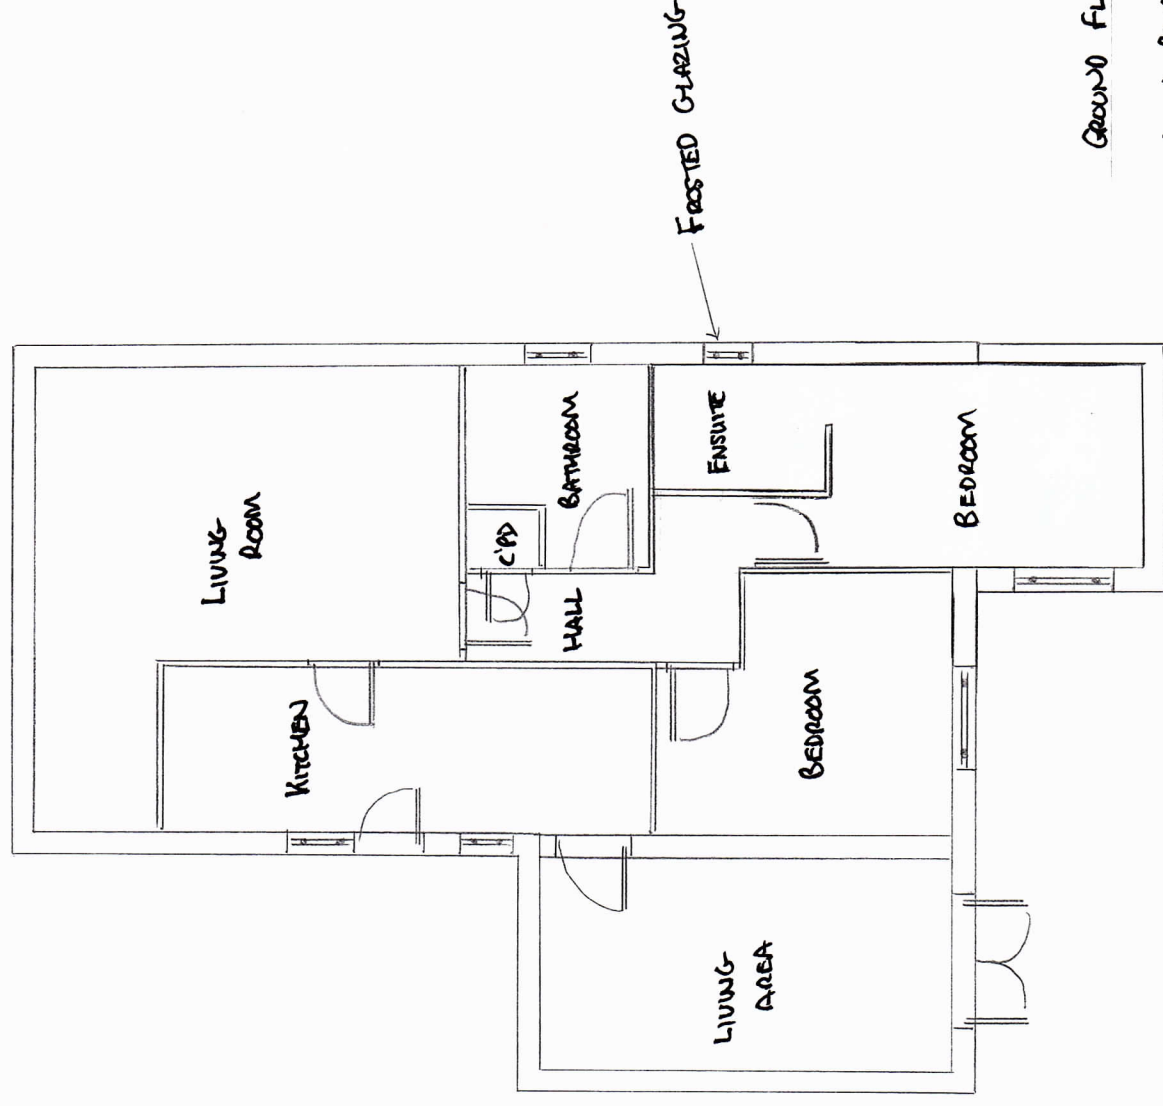

GROUND FLOOR

PLAN PROPOSED

EXISTING AND PROPOSED GROUND FLOOR PLANS
DRAWING No 3
REV O