
 


Superseded

Site Plan 28 Hawthorn Avenue, SA11 3NW

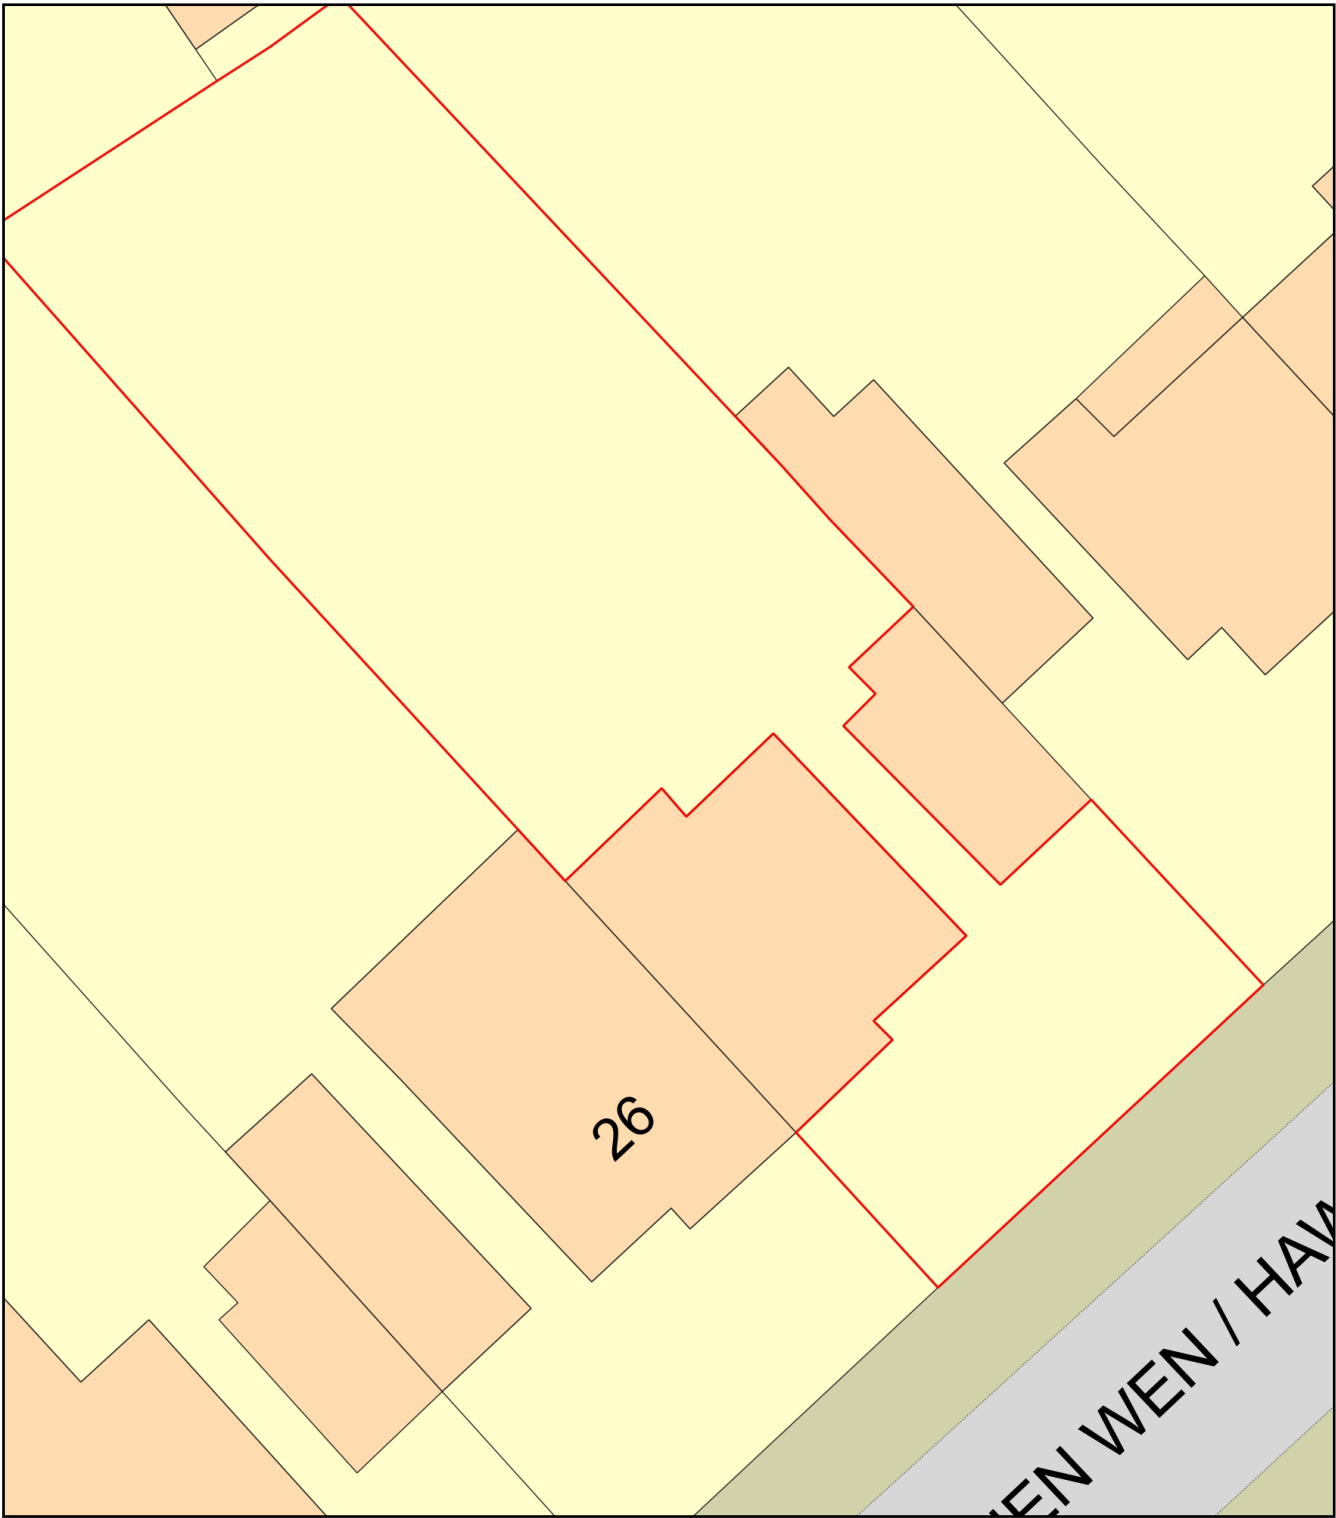

Plan Produced for: Mr Andrew Ford

Date Produced: 01 Sep 2022

Plan Reference Number: TQRQM22244114502509

Scale: 1:200 @ A4