



Conversion of garage to 2 storey flat at:
10 Pendill Street
Neath
SA11 1BP
for
Mr D Phillips
25 Hawthorn Avenue
Cimla
Neath
SA113NW
Scale 1:50
12th August 2022

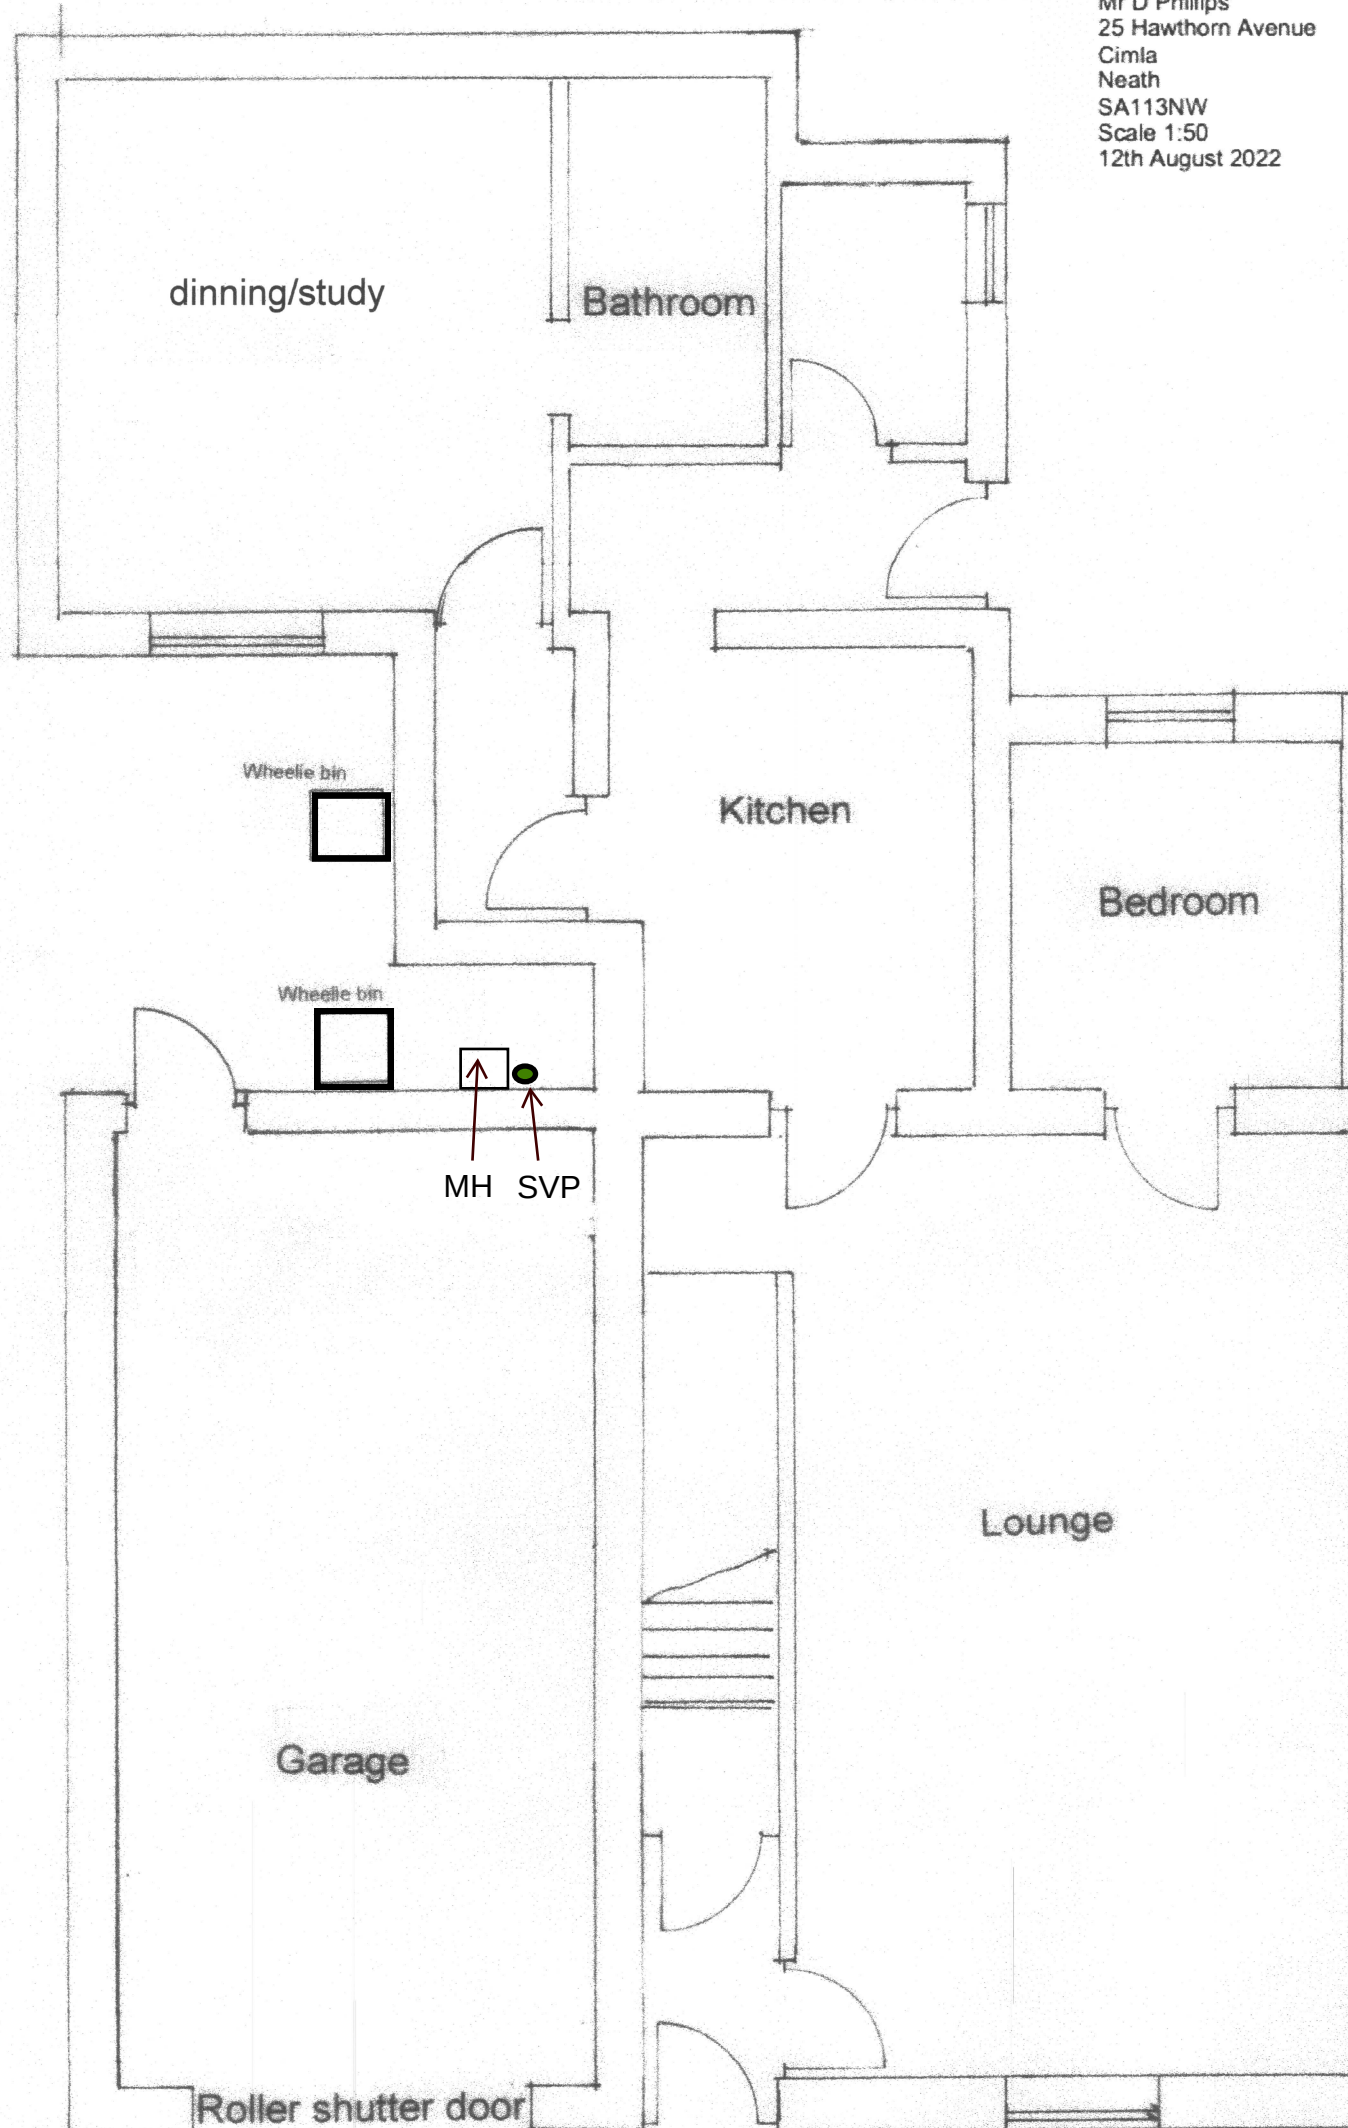



Existing ground floor

Conversion of garage to 2 storey flat at:
10 Pendill Street
Neath
SA11 1BP
for
Mr D Phillips
25 Hawthorn Avenue
Cimla
Neath
SA113NW
Scale 1:50
12th August 2022

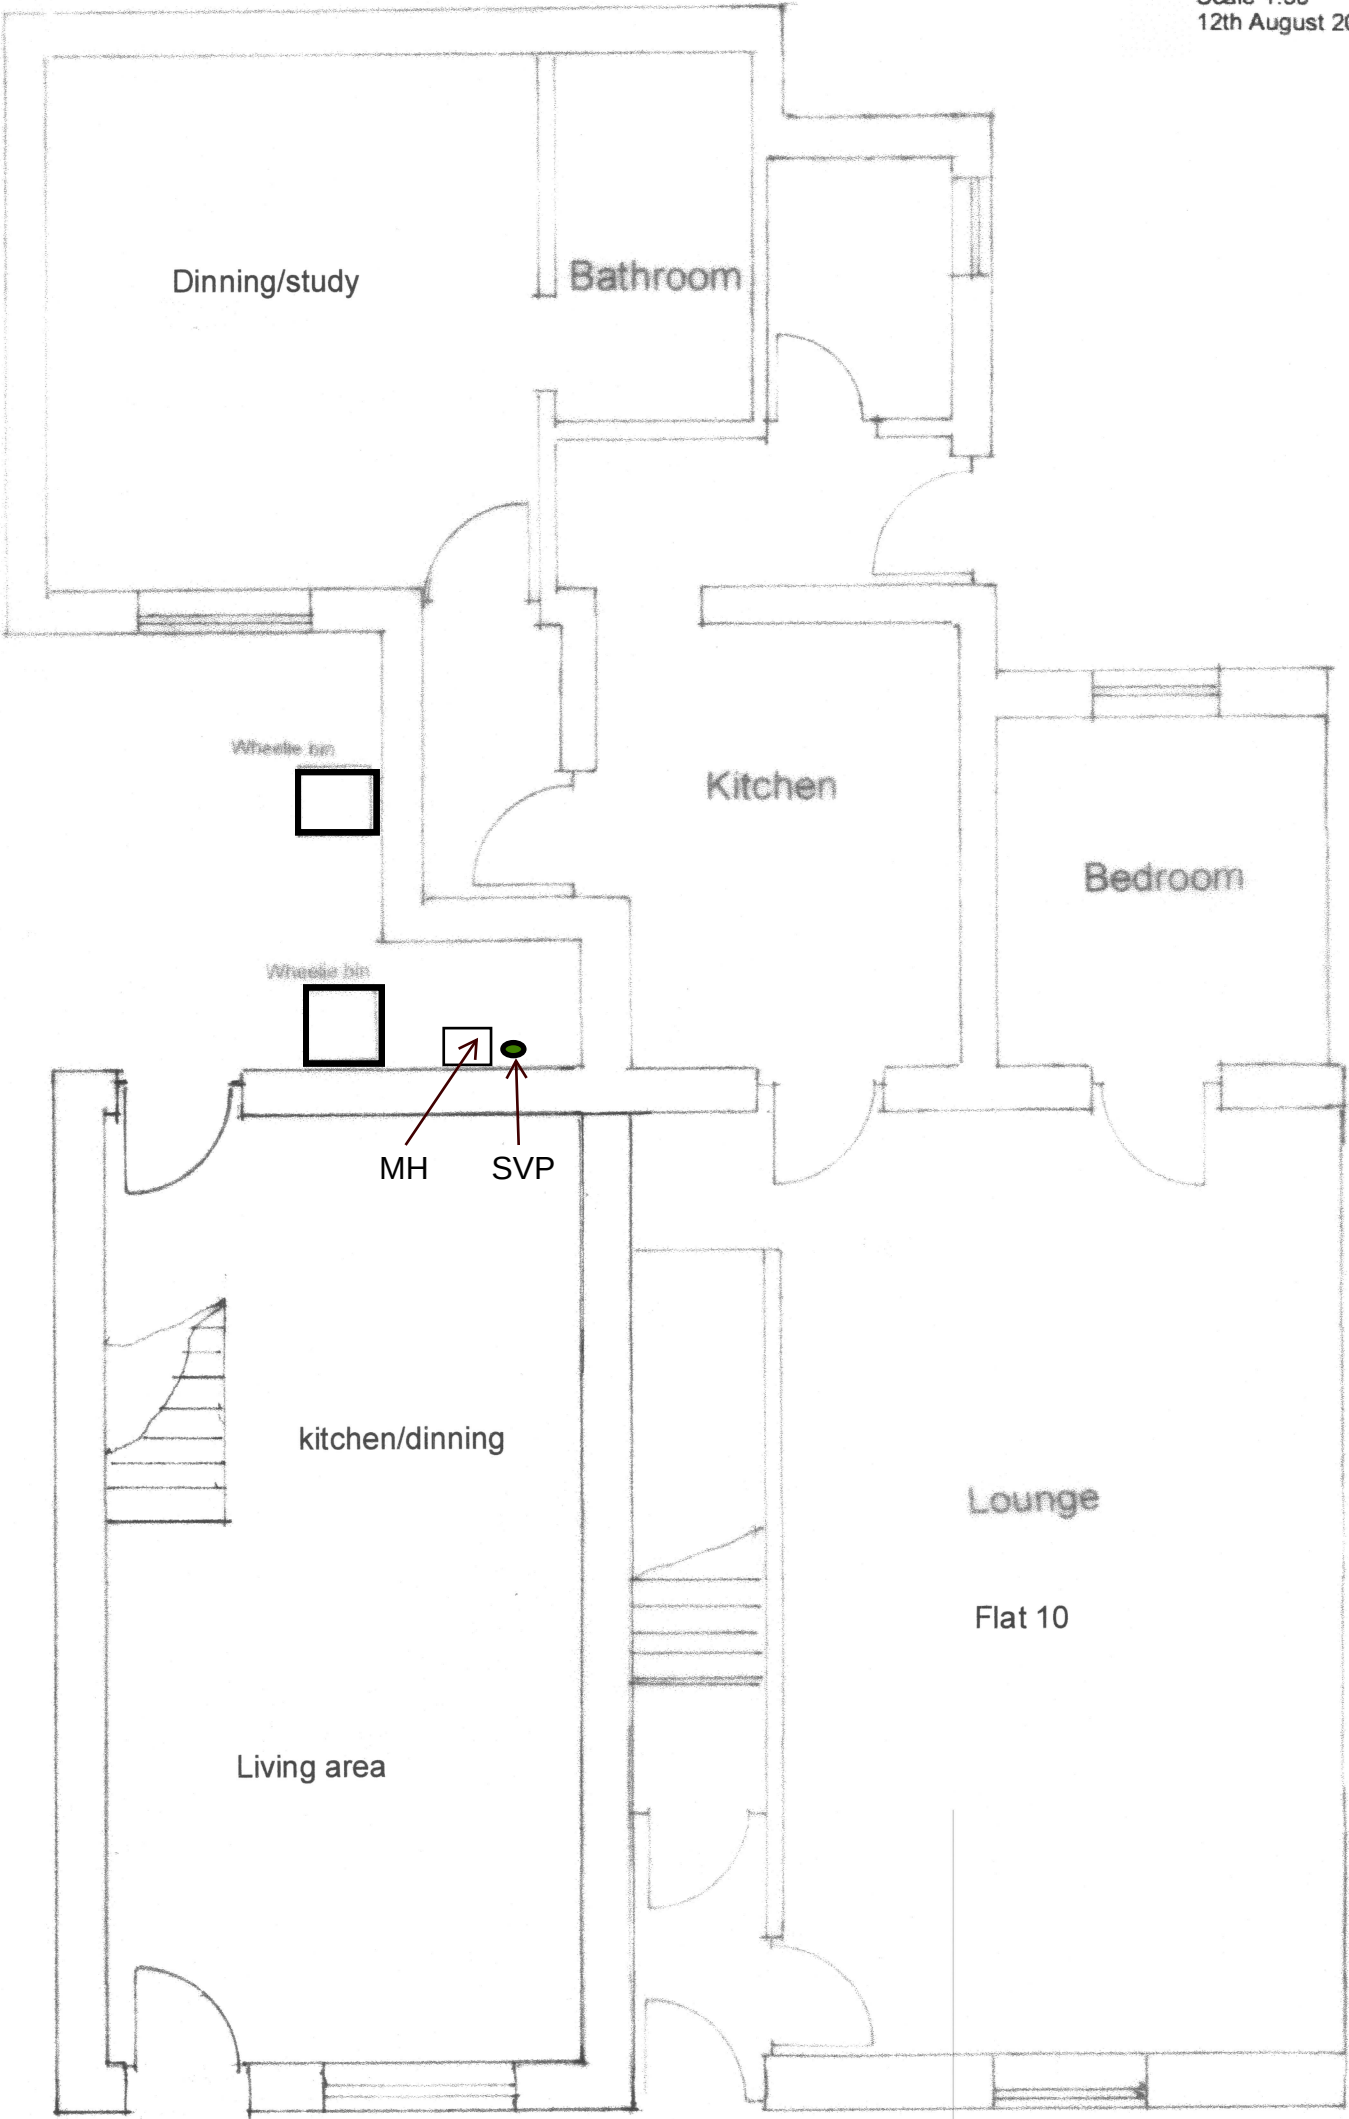

Proposed ground floor

Conversion of garage to 2
storey flat at:
10 Pendrill Street
Neath
SA11 1BP
for
Mr D Phillips
25 Hawthorn Avenue
Cimla
Neath
SA11 3NW
Scale 1:50
12th August 2022

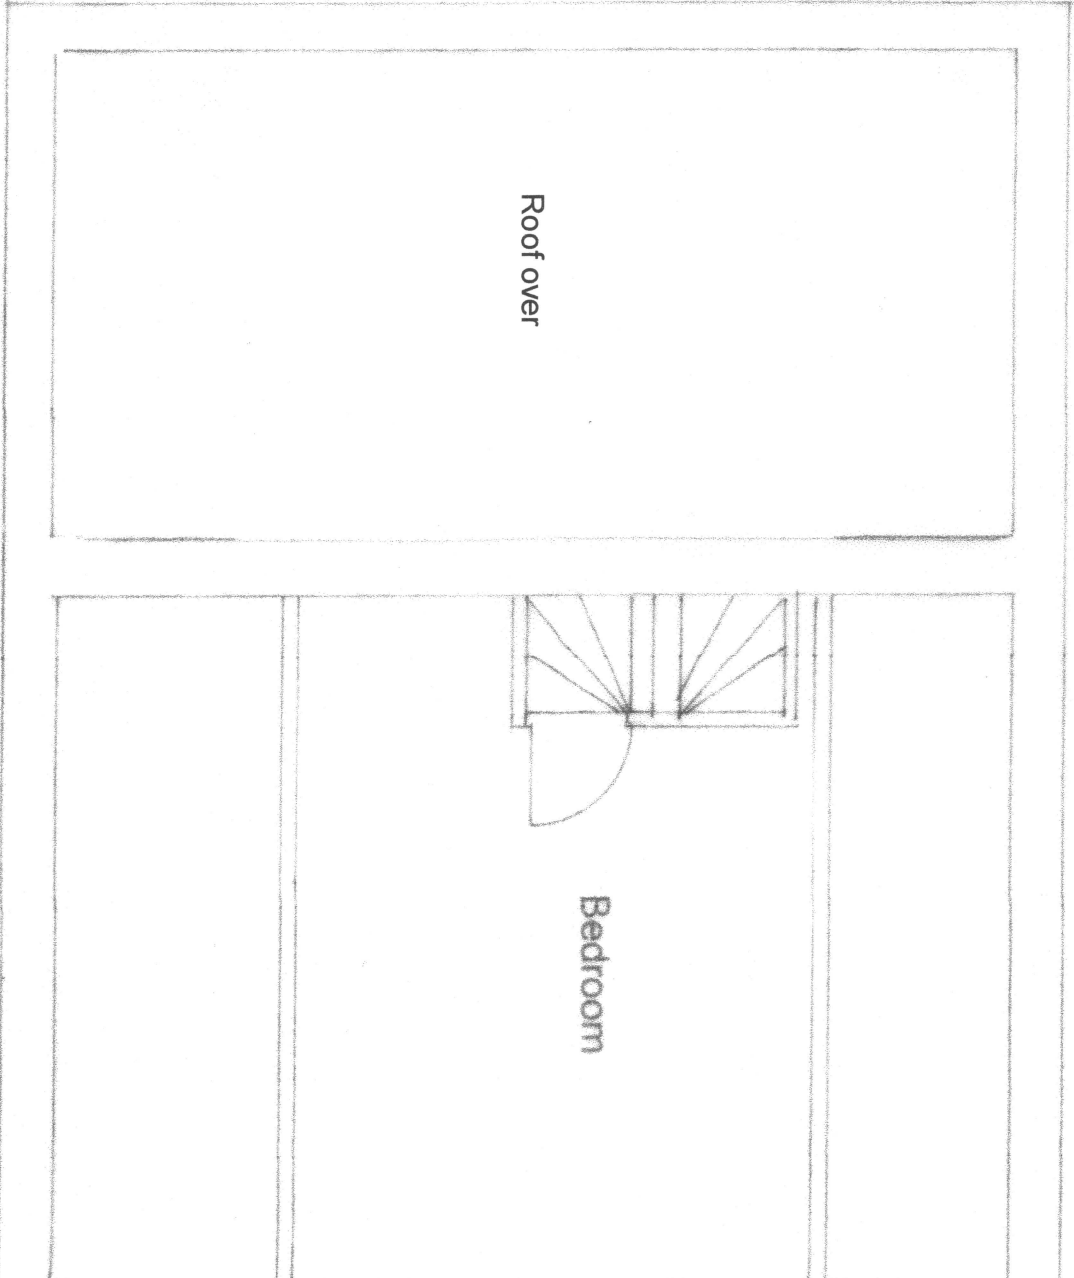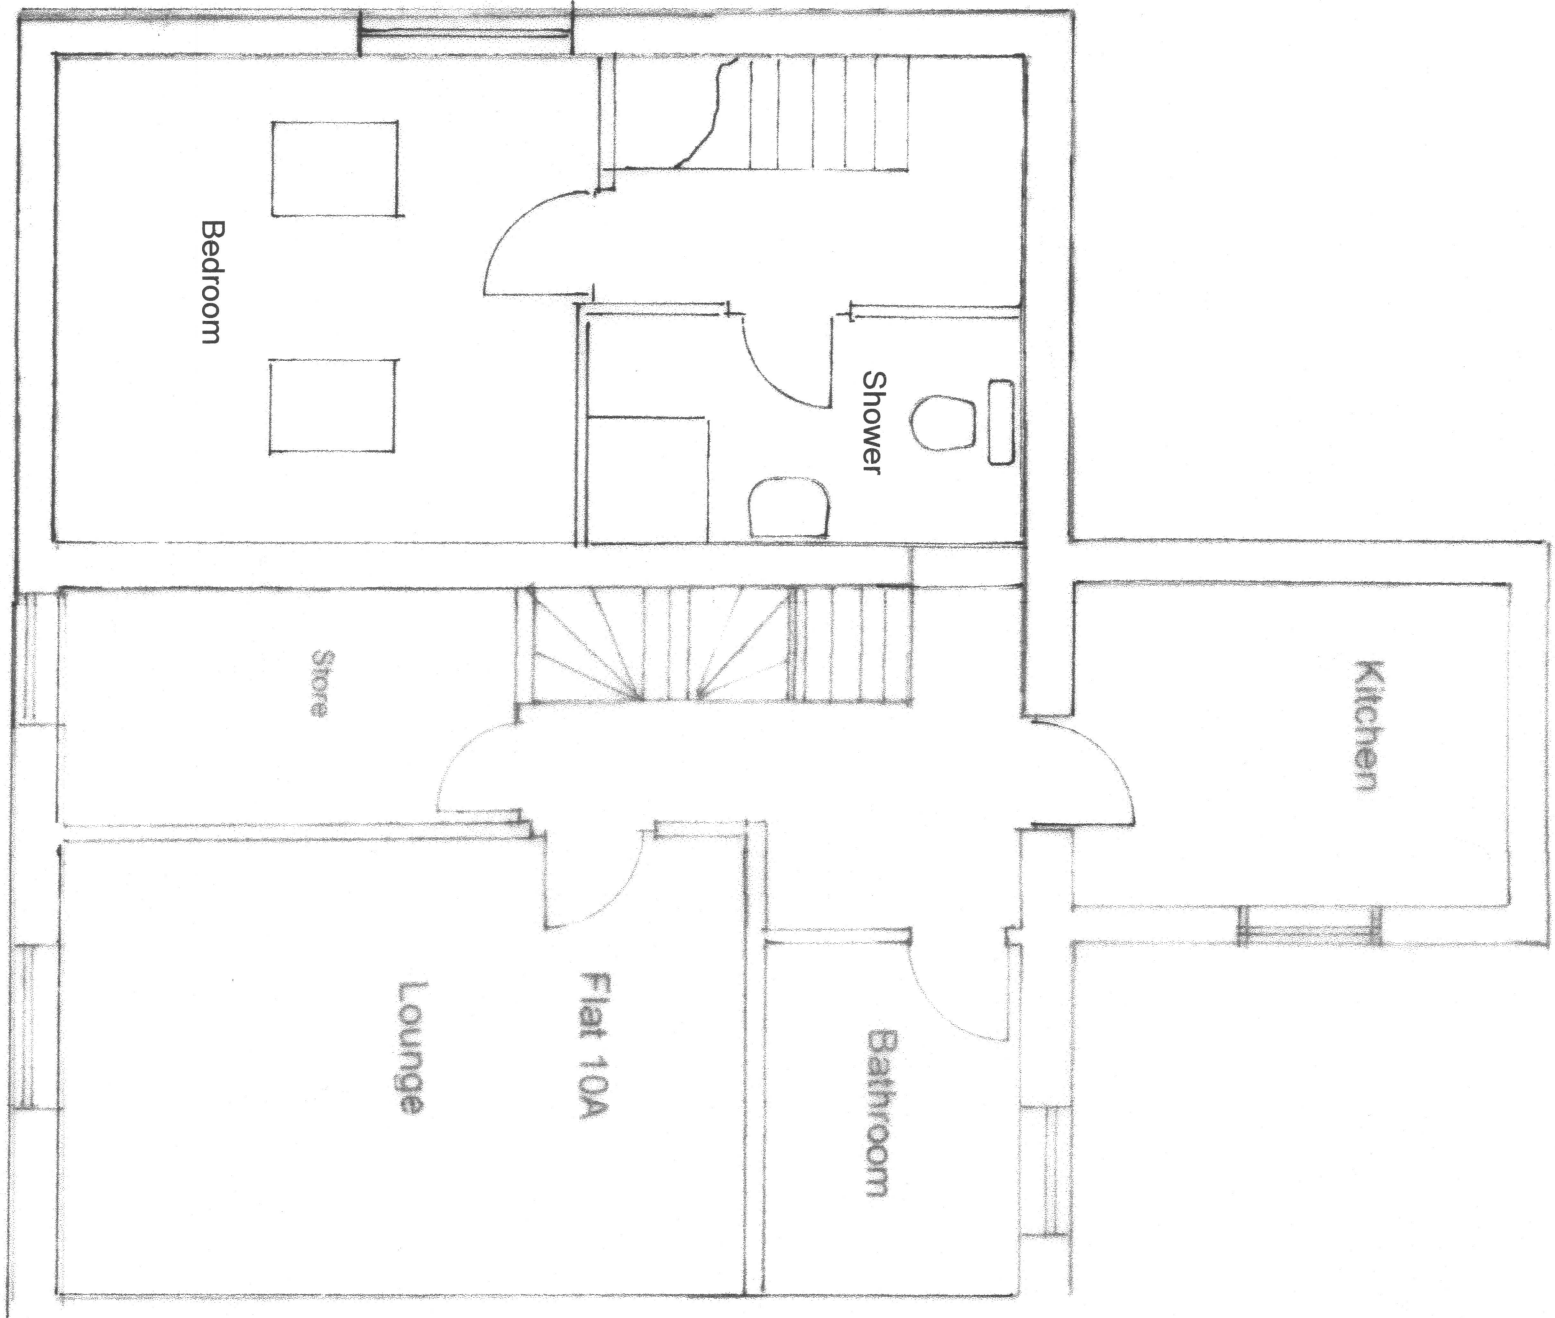


Proposed
First floor

Existing


Existing

Conversion of garage to 2 storey flat at:
10 Pendill Street
Neath
SA11 1BP
for
Mr D Phillips
25 Hawthorn Avenue
Cimla
Neath
SA113NW
Scale 1:50
12th August 2022

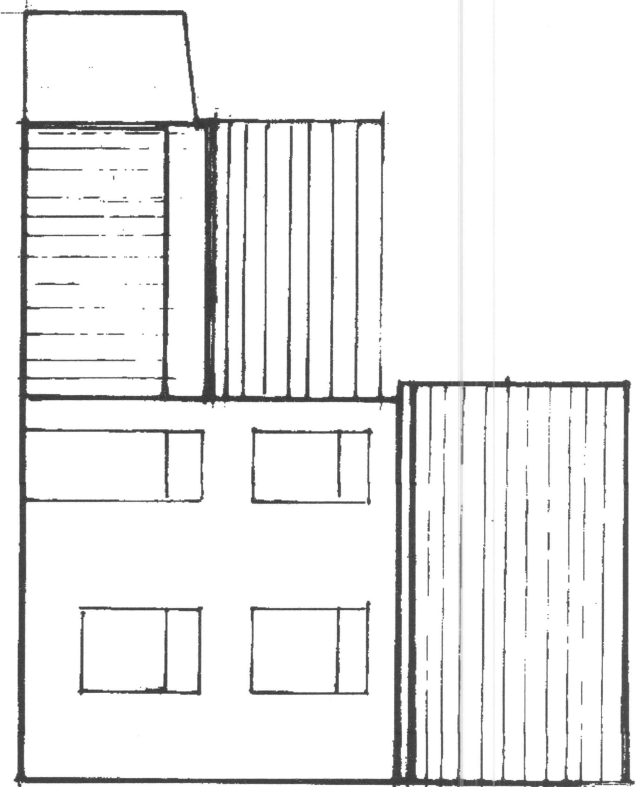


Existing front elevation

Scale 1:100

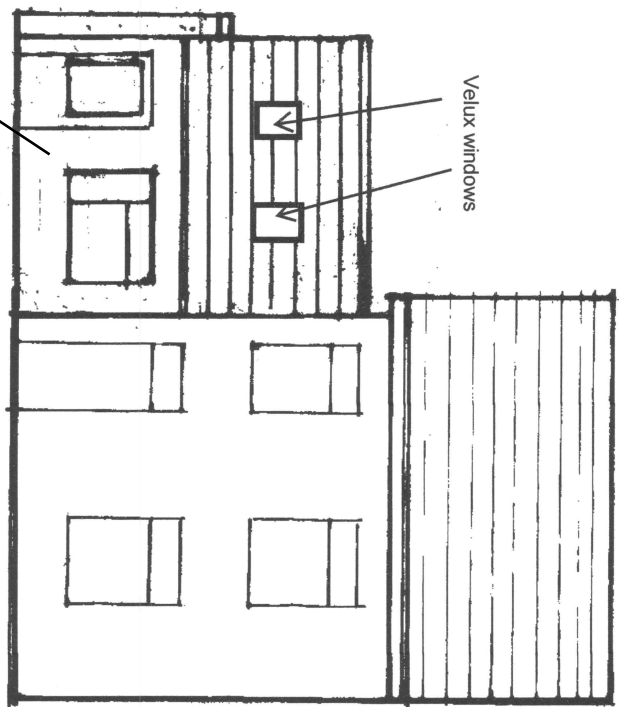

Proposed front elevation
Canterbury spar render

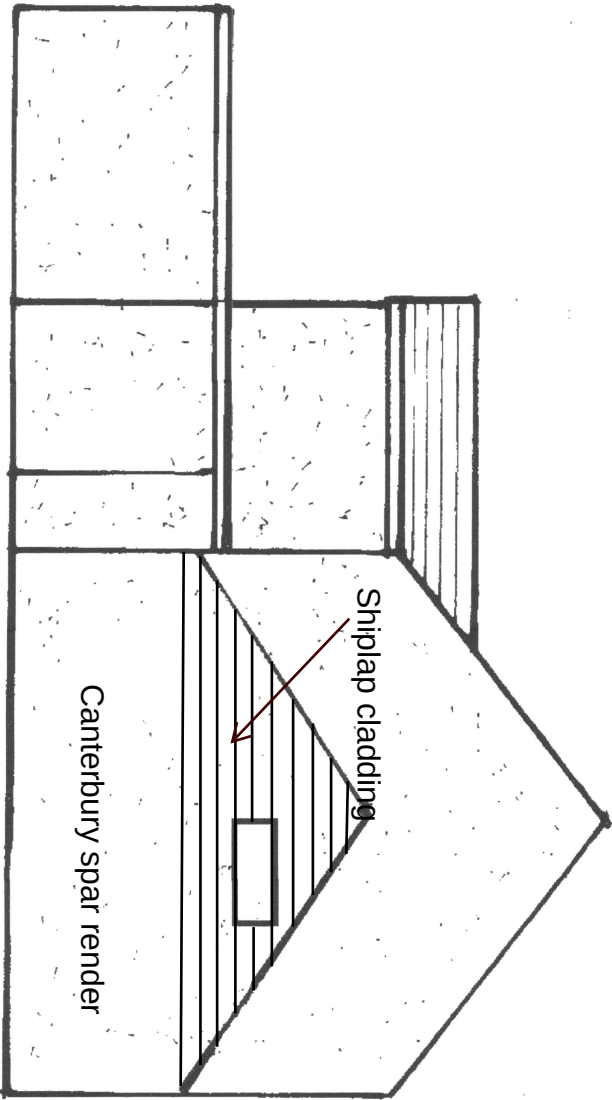

Proposed side elevation