



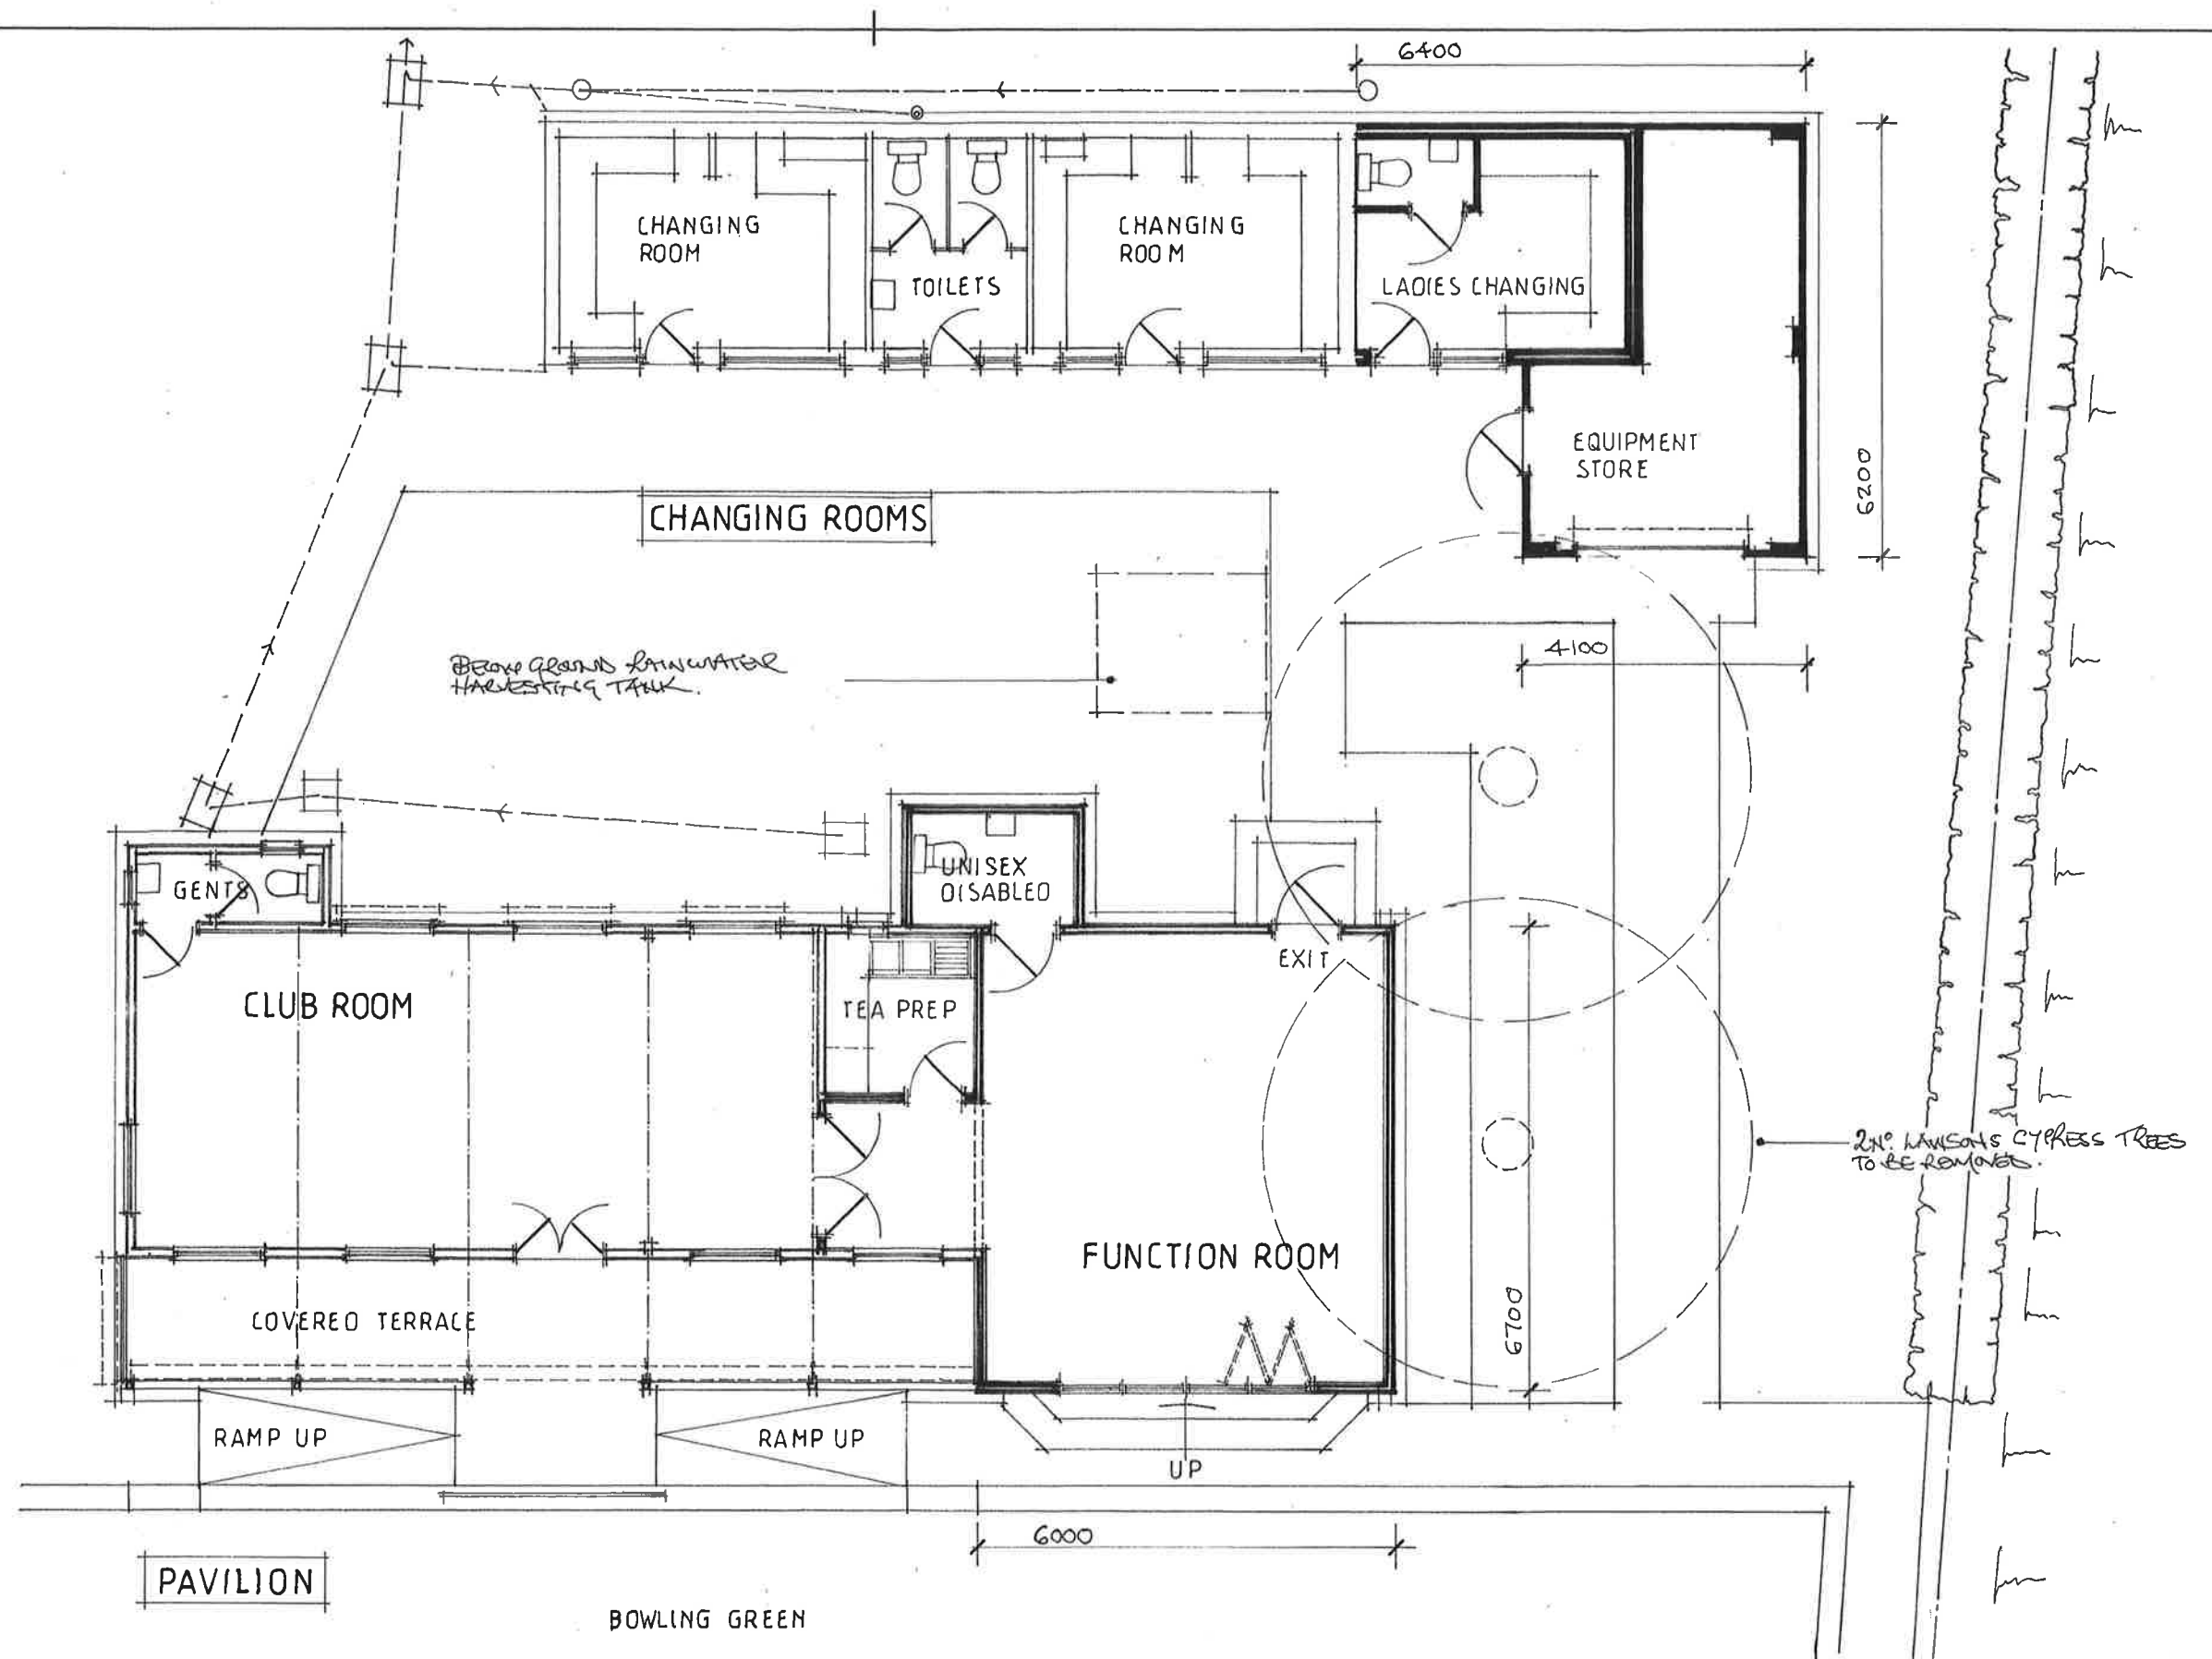

mjs designs (cymru) ltd
architectural design - project management
07530 13444 2

NOTES:

 

All dimensions must be checked on site and not scaled from this drawing.

Client

CYMMER BOWLS CLUB

Job Title

Extension & Refurbishment Club Facilities

Scale

1:100@ A3

Drawn by

Date 06. 2022

Drawing Title

PROPOSAL - FLOOR PLANS

Drg No.

222301.03

Rev