


Notes:

All Dimensions in millimetres unless otherwise stated.


Do not scale off plan, all dimensions are approximate and must be checked on site.

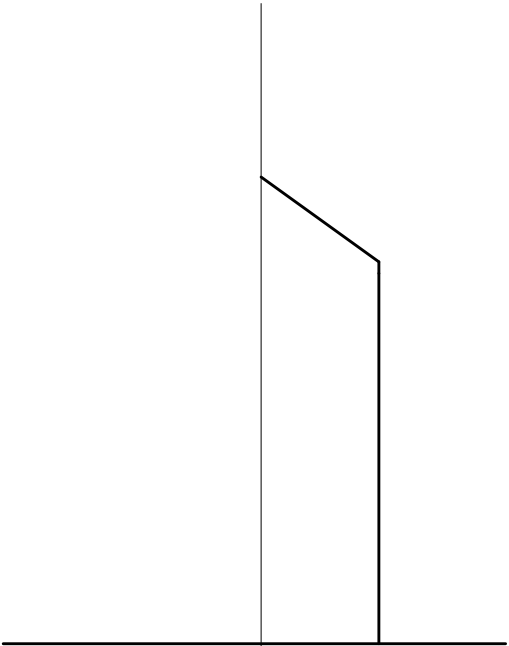

Existing side elevation



Existing rear elevation

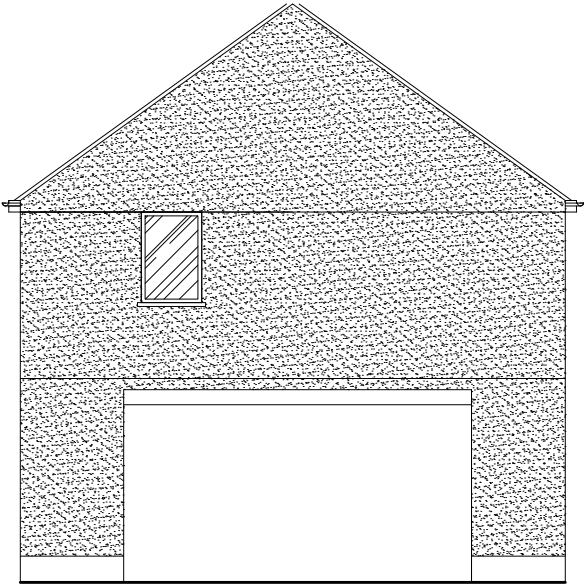

Existing side elevation

20 Mayberry Road
Baglan
Port Talbot
SA12 8DF

Existing
Elevations

Drawn: EJ
Date: Aug 22
Scale: 1:100

Drawing No: 004