




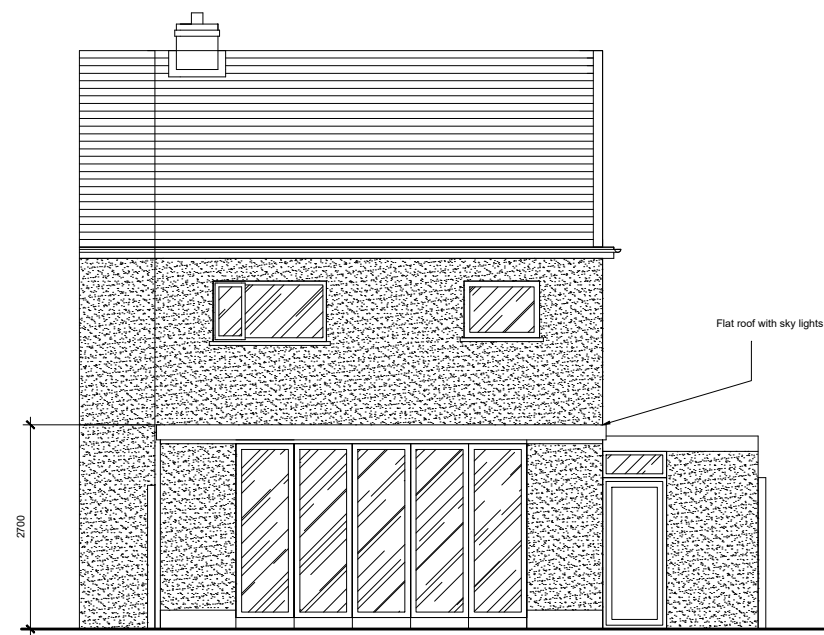

Proposed rear elevation

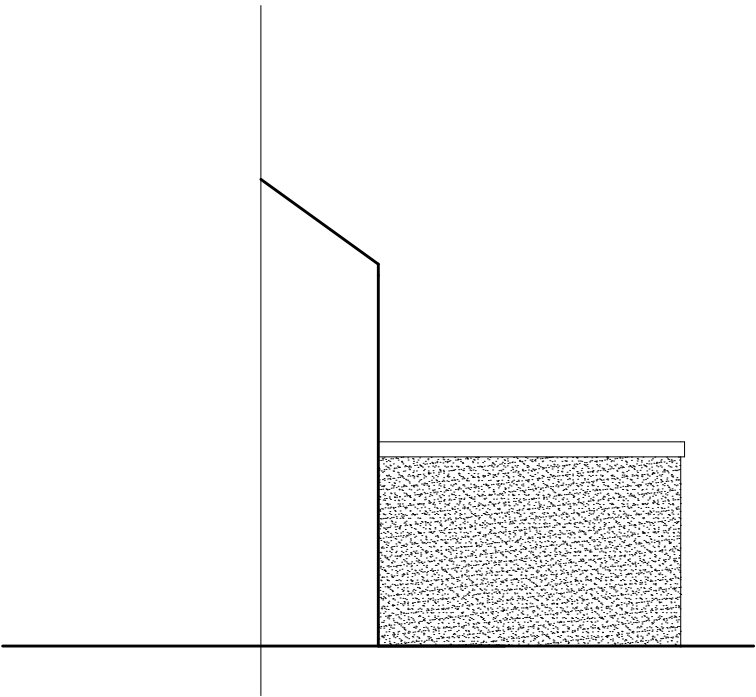

Proposed side elevation

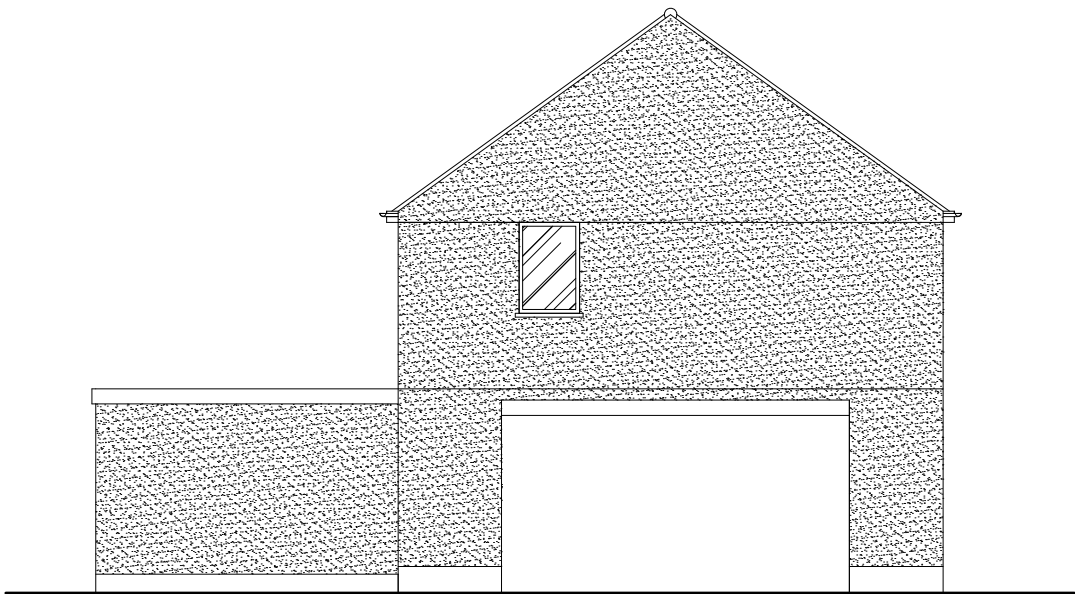

Proposed side elevation

Proposed Elevations

Notes:

All Dimensions in millimetres unless otherwise stated.

Do not scale off plan, all dimensions are approximate and must be checked on site.

20 Mayberry Road
Baglan
Port Talbot
SA12 8DF

Proposed
elevations

Drawn: EJ
Date: Aug 22
Scale: 1:100

Drawing No: 005