




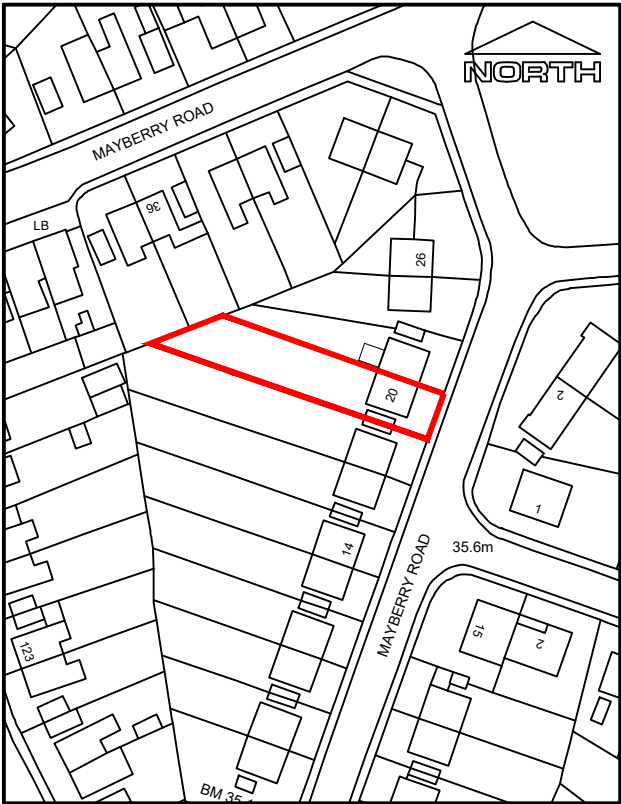

Site Location Plan - 1:1250

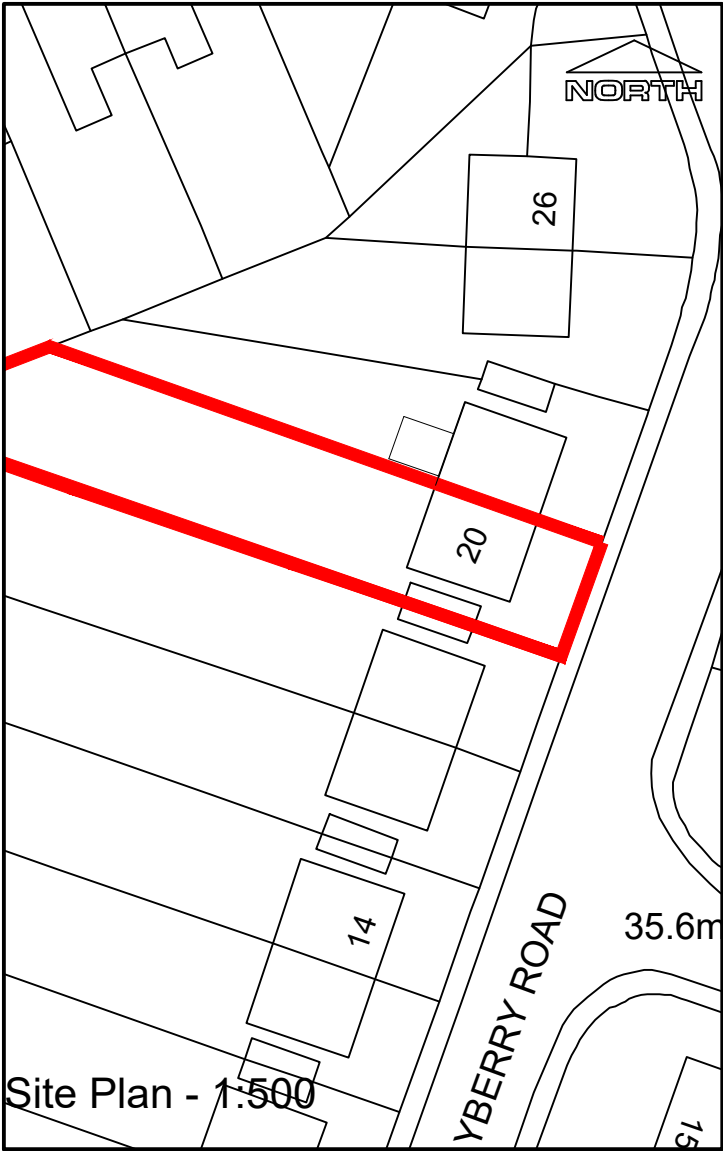

Site Plan - 1:500

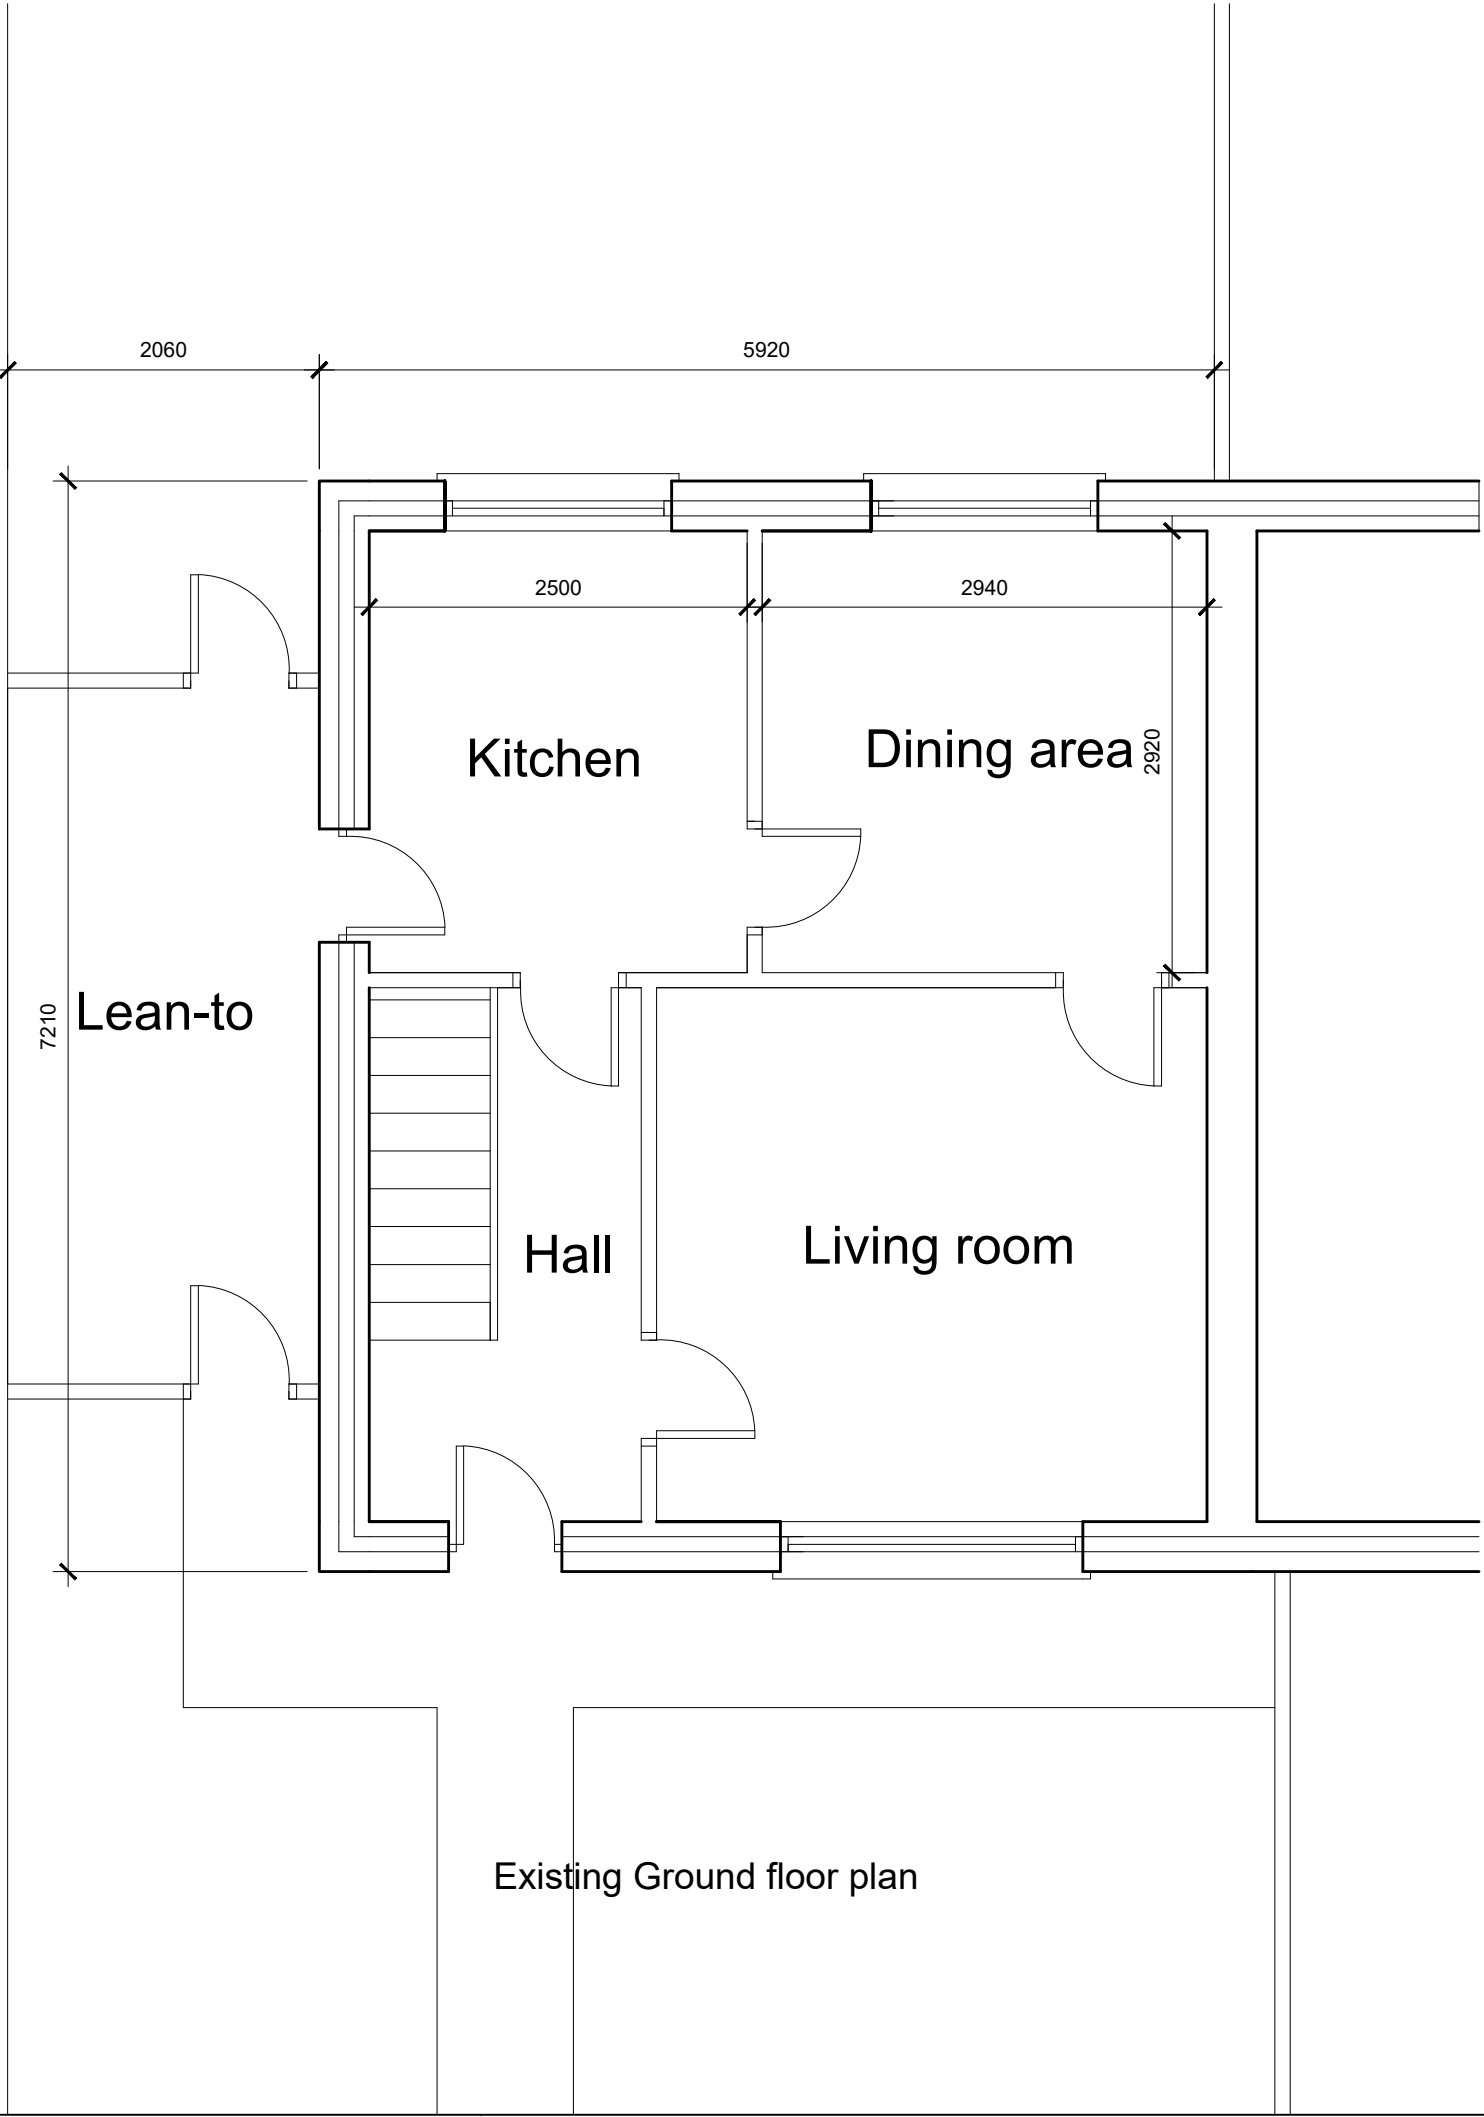

Notes:

All Dimensions in millimetres unless otherwise stated.

Do not scale off plan, all dimensions are approximate and must be checked on site.

20 Mayberry Road,
Baglan
Port Talbot
SA12 8DF

Existing ground
floor plan and
location plan

Drawn: EJ
Date: Aug 22
Scale: as shown

Drawing No: 01