




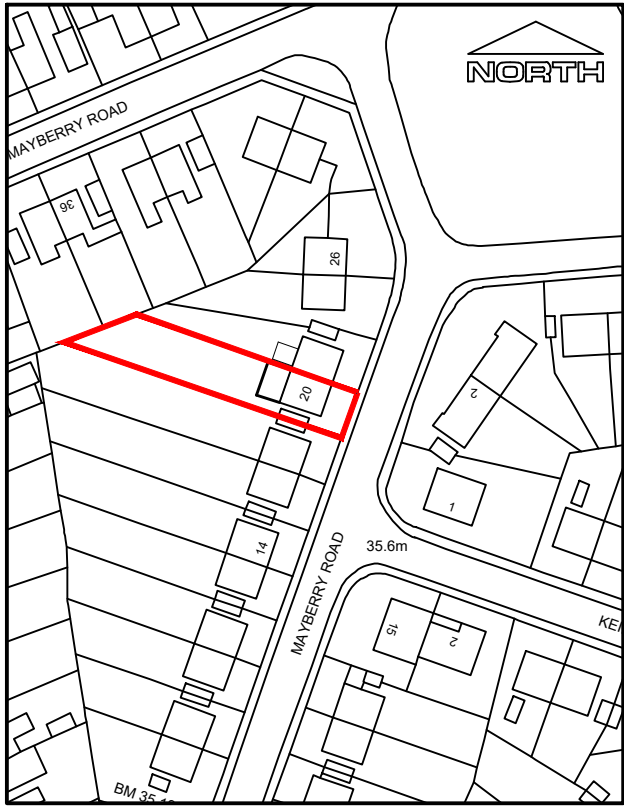

Site Location Plan - 1:1250

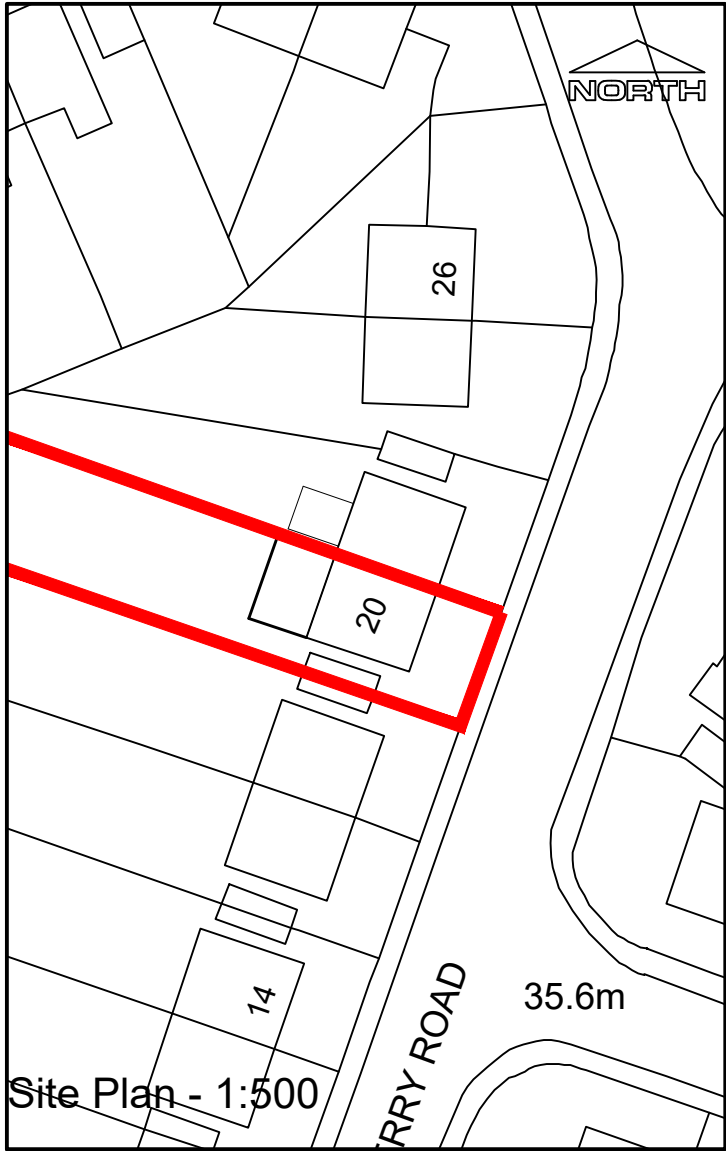

Site Plan - 1:500

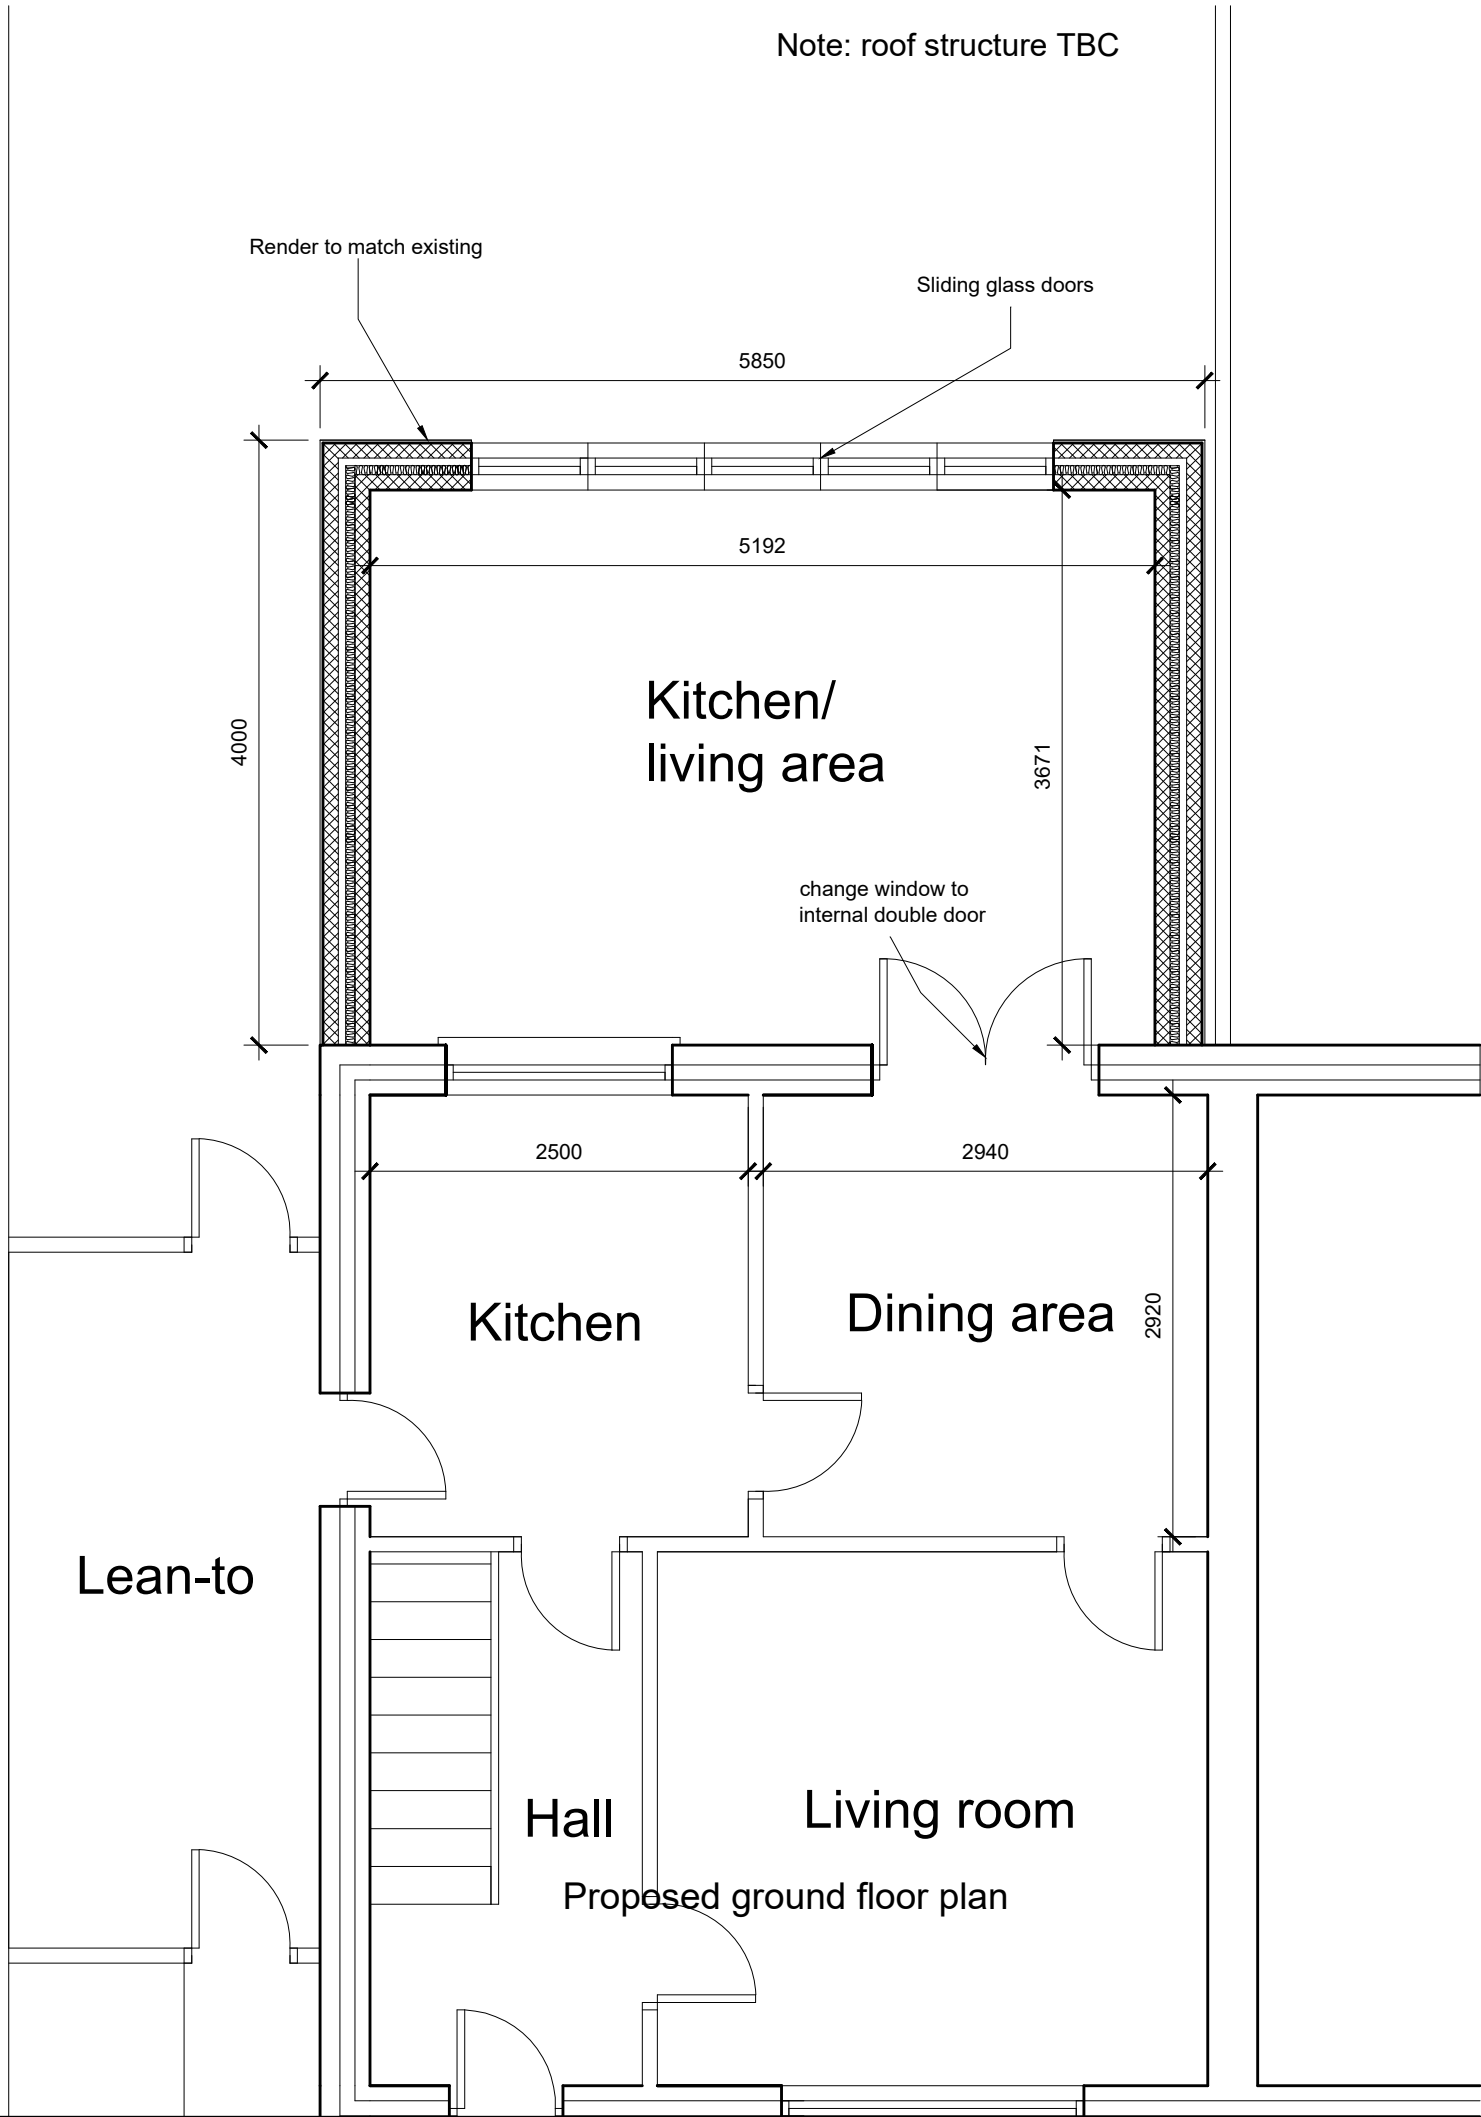

Notes:

All Dimensions in millimetres
unless otherwise stated.

Do not scale off plan, all
dimensions are approximate
and must be checked on site.

20 Mayberry Road,
Baglan
Port Talbot
SA12 8DF

Proposed ground
floor plan and
location plan

Drawn: EJ
Date: Aug 22
Scale: as shown

Drawing No: 02