



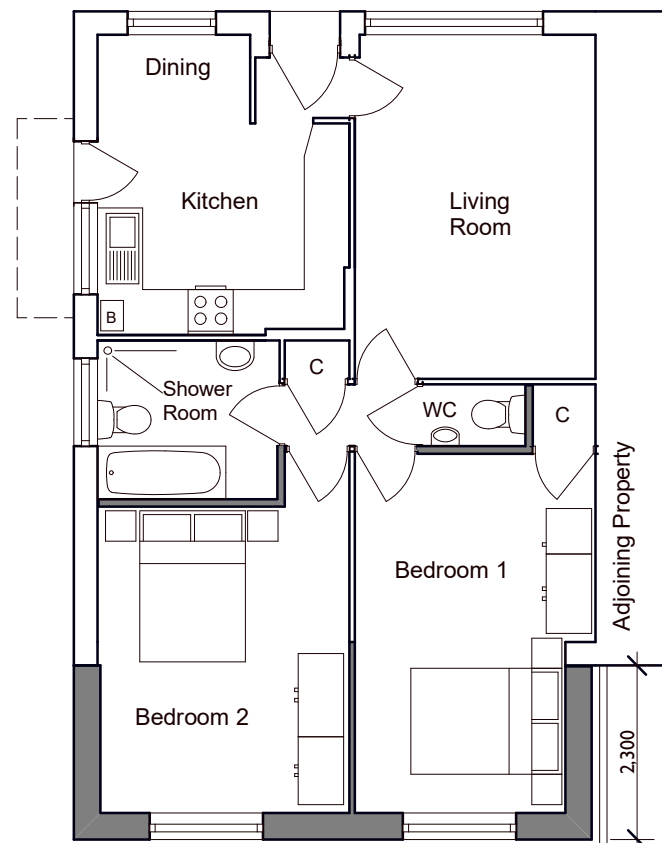


Ground Floor Plan

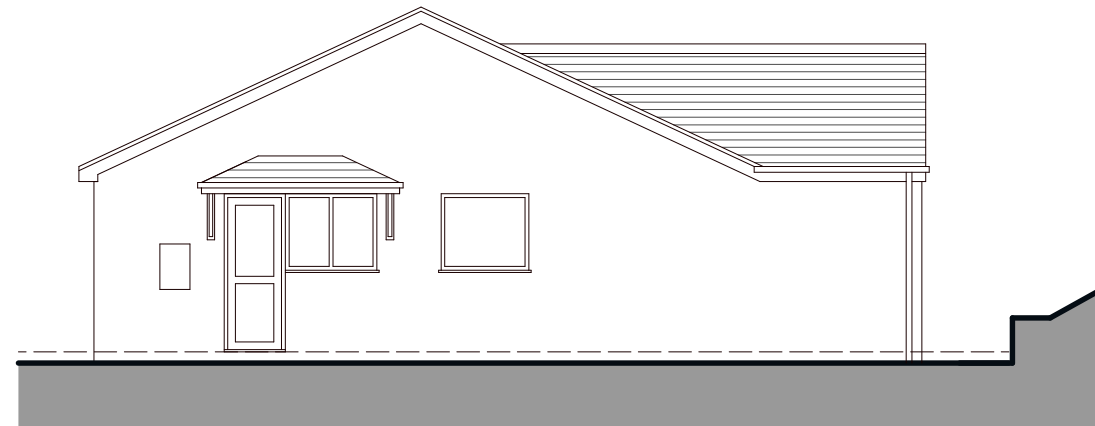


Side Elevation



Front Elevation

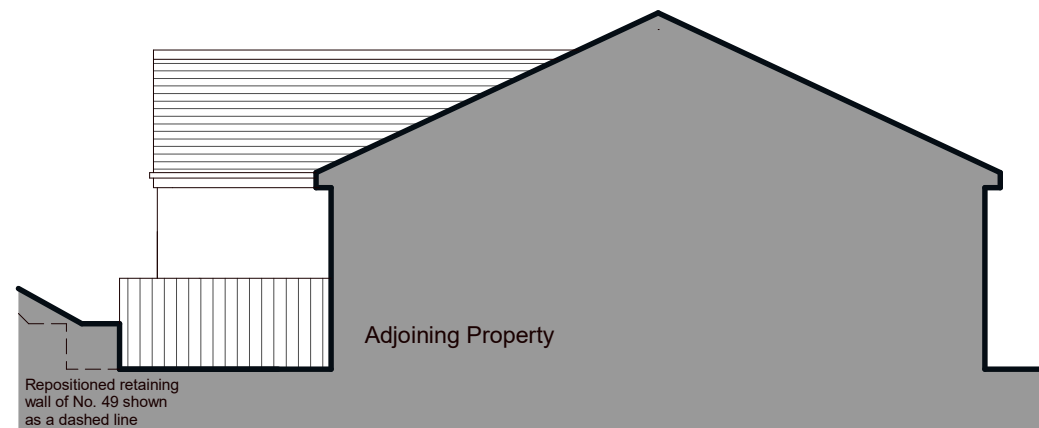

Sectional Side Elevation

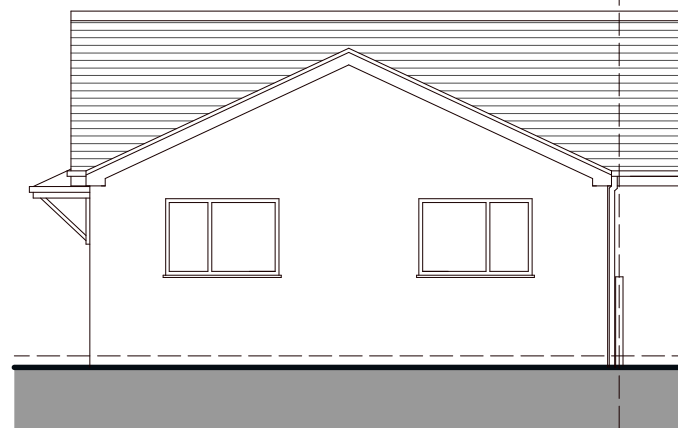

Rear Elevation

PROPOSED EXTERNAL FINISHES

*Pitched roof - Concrete tiles
Extension walls - Facing brickwork
Windows - White PVCu
Fascia & soffit boards - White PVCu
Rainwater goods - White PVCu*

Scale 1 / 100 @ A3



49 TYN Y CAE
PONTARDAWE, SWANSEA
Mr & Mrs Evans

**Scheme Design: Proposed
Floor Plan & Elevations**

Date: August 2022

Scale: 1:100 @ A3

Drawing Number: 2244-03A

