



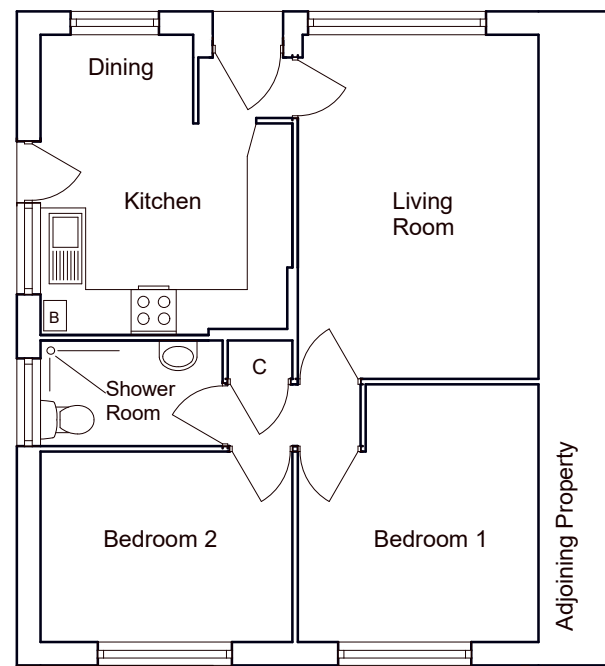


Ground Floor Plan

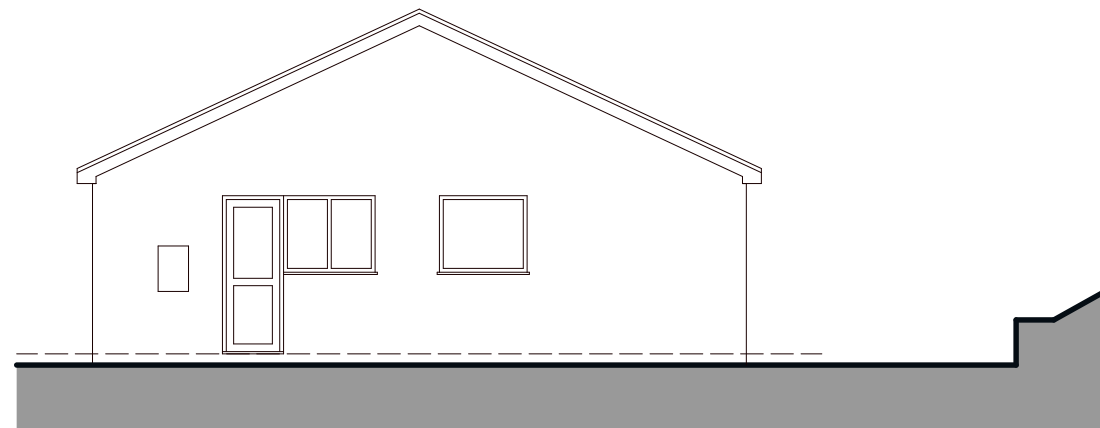


Side Elevation



Front Elevation

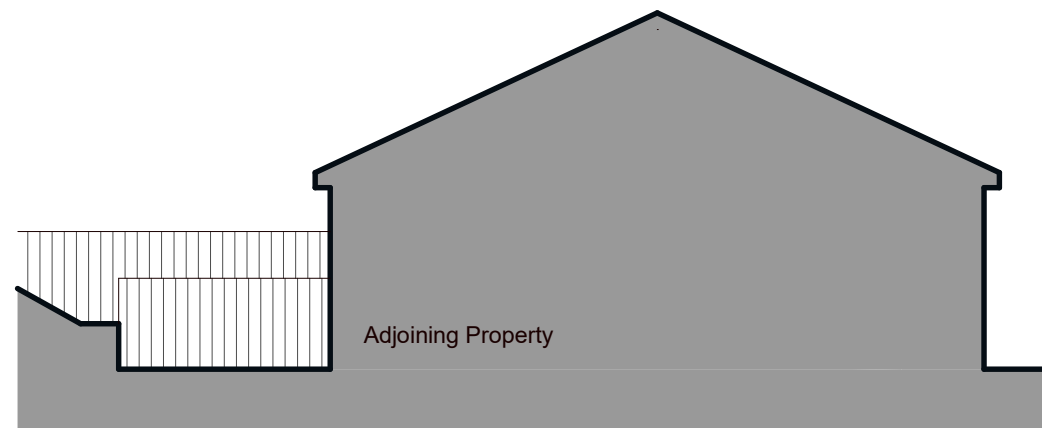

Sectional Side Elevation

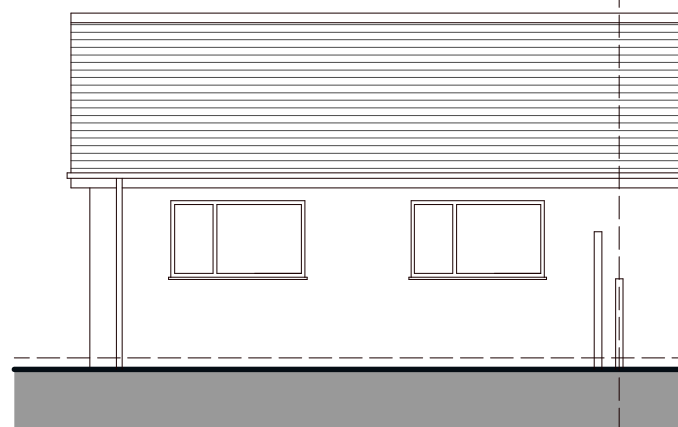

Rear Elevation

Scale 1 / 100 @ A3



49 TYN Y CAE
PONTARDAWE, SWANSEA
Mr & Mrs Evans

**Scheme Design: Existing
Floor Plan & Elevations**

Date: July 2022

Scale: 1:100 @ A3

Drawing Number: 2244-02A

