


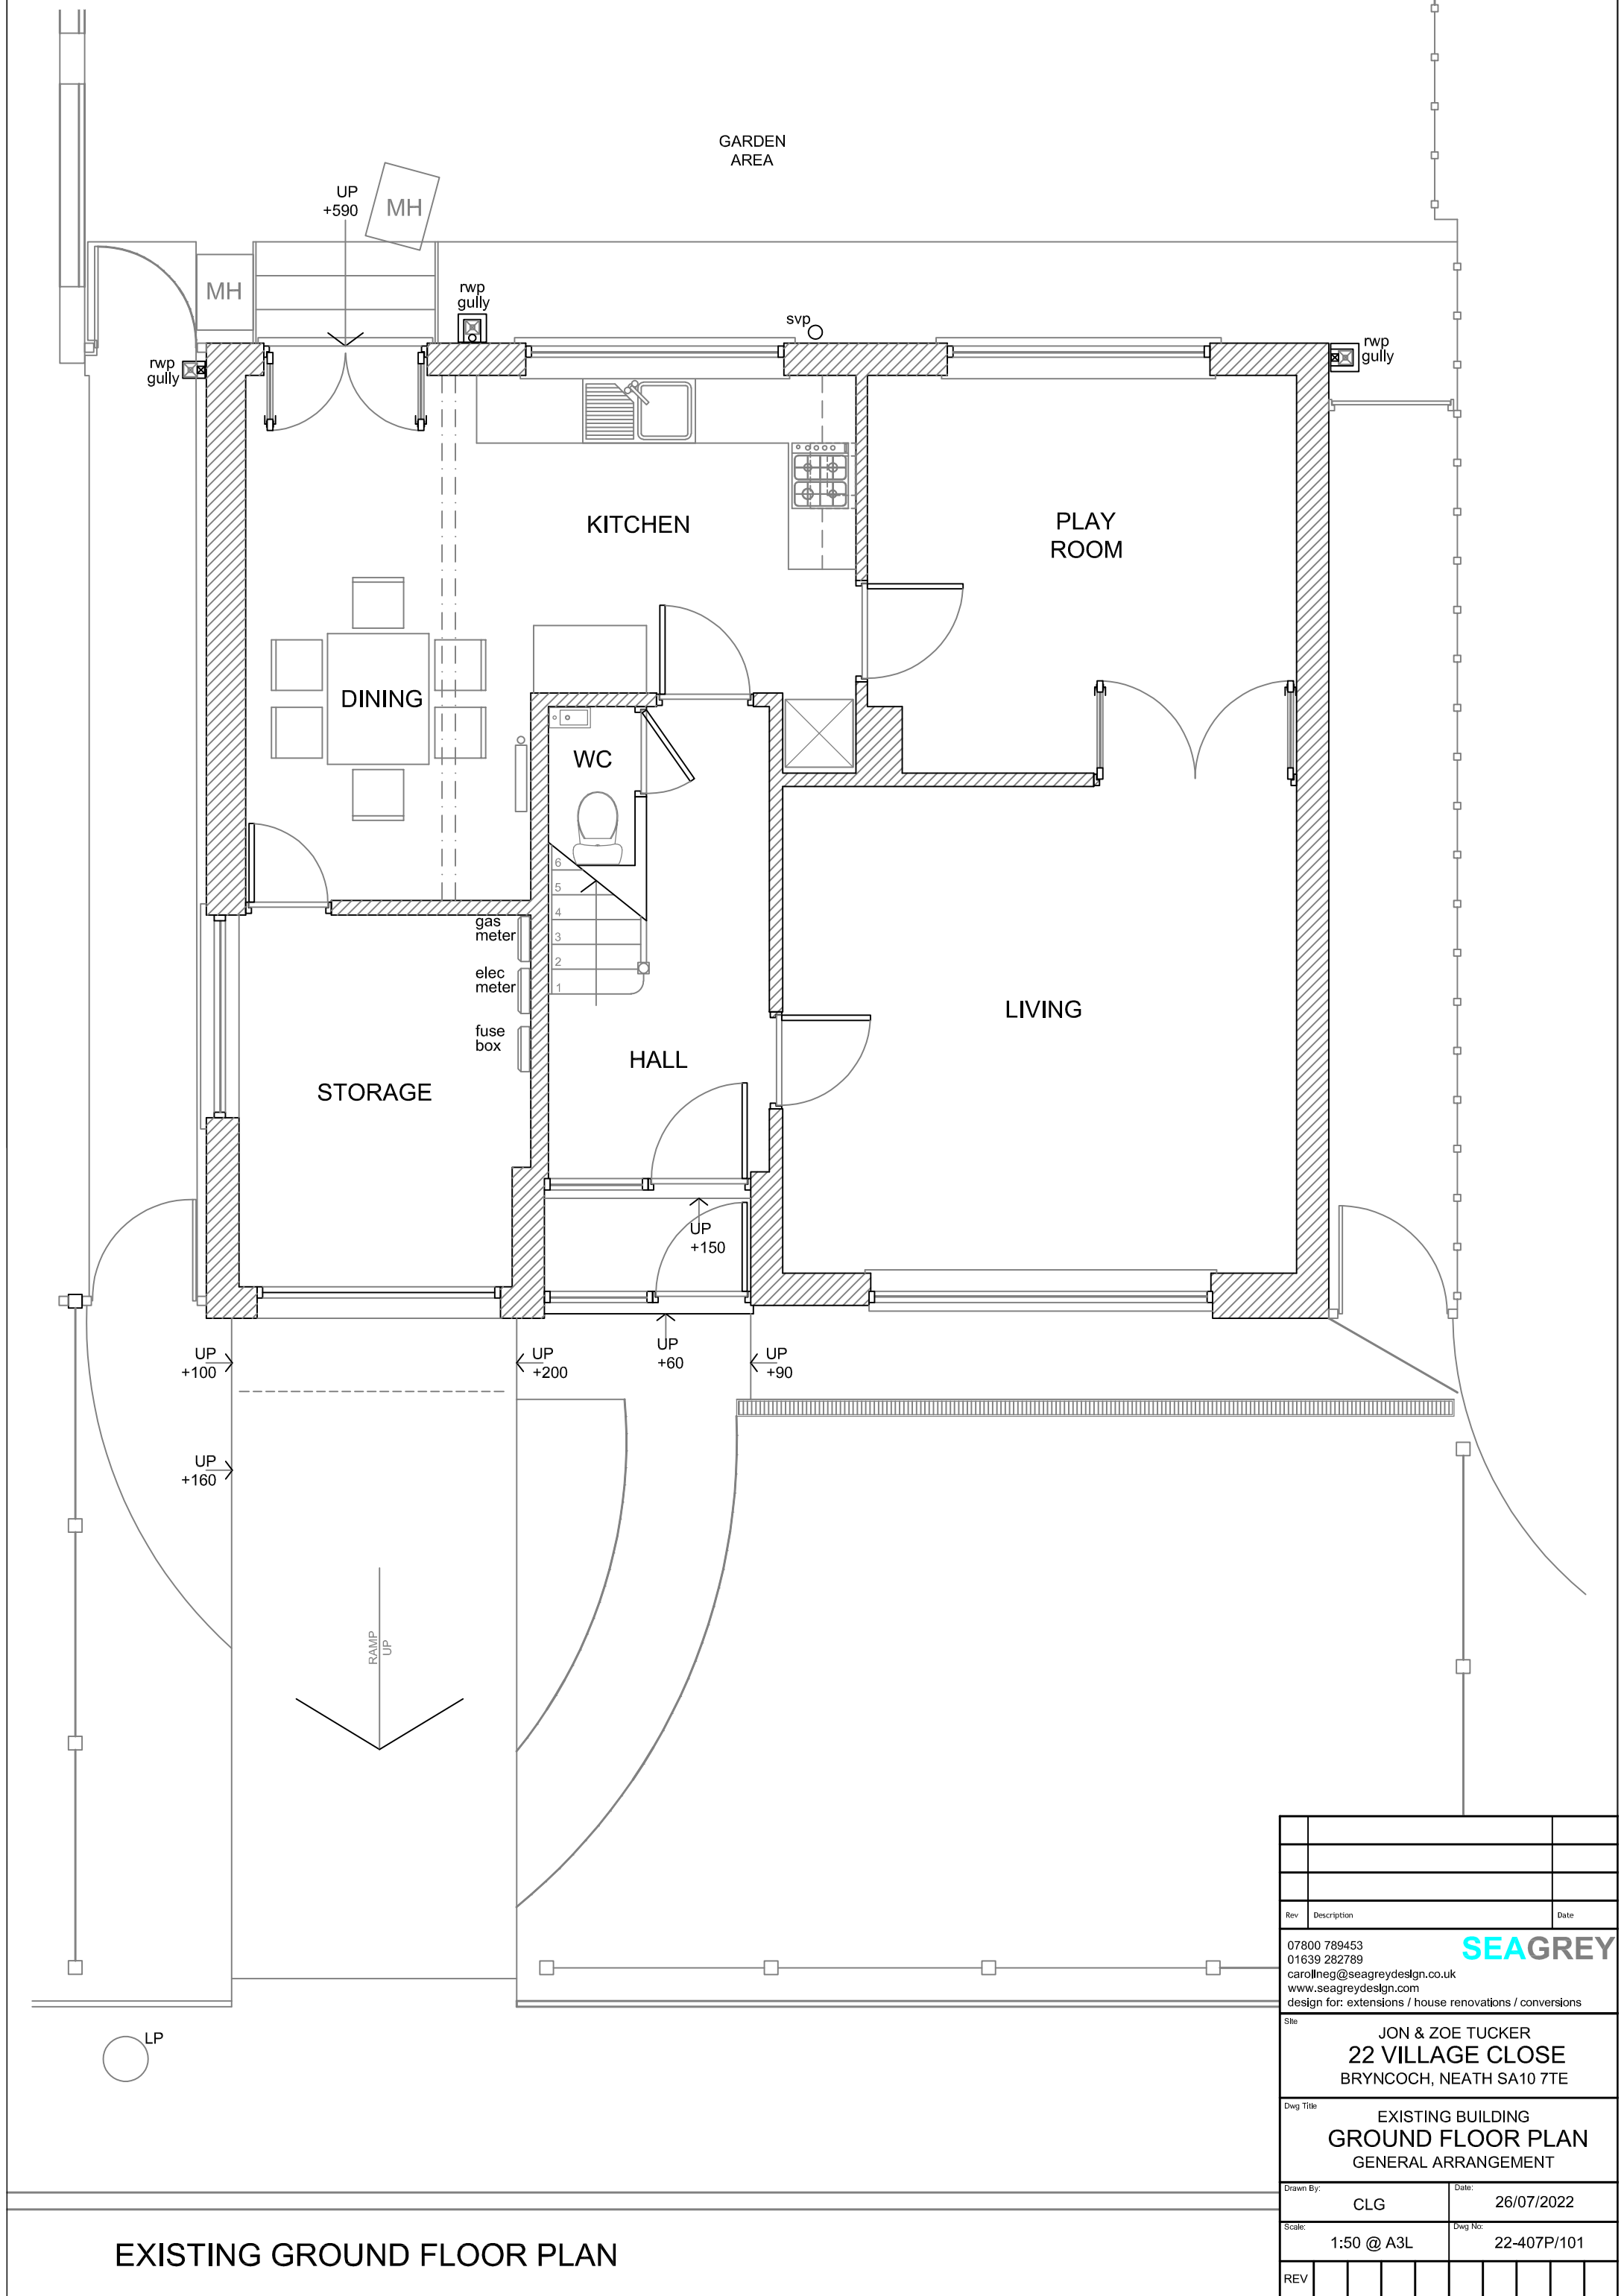

Rev	Description	Date
07800 789453 01639 282789 carolineg@seagreydesign.co.uk www.seagreydesign.com design for: extensions / house renovations / conversions		
SEAGREY		
Site JON & ZOE TUCKER 22 VILLAGE CLOSE BRYNCOCH, NEATH SA10 7TE		
Dwg Title EXISTING BUILDING GROUND FLOOR PLAN GENERAL ARRANGEMENT		
Drawn By: CLG		Date: 26/07/2022
Scale: 1:50 @ A3L		Dwg No: 22-407P/101
REV		

EXISTING GROUND FLOOR PLAN