


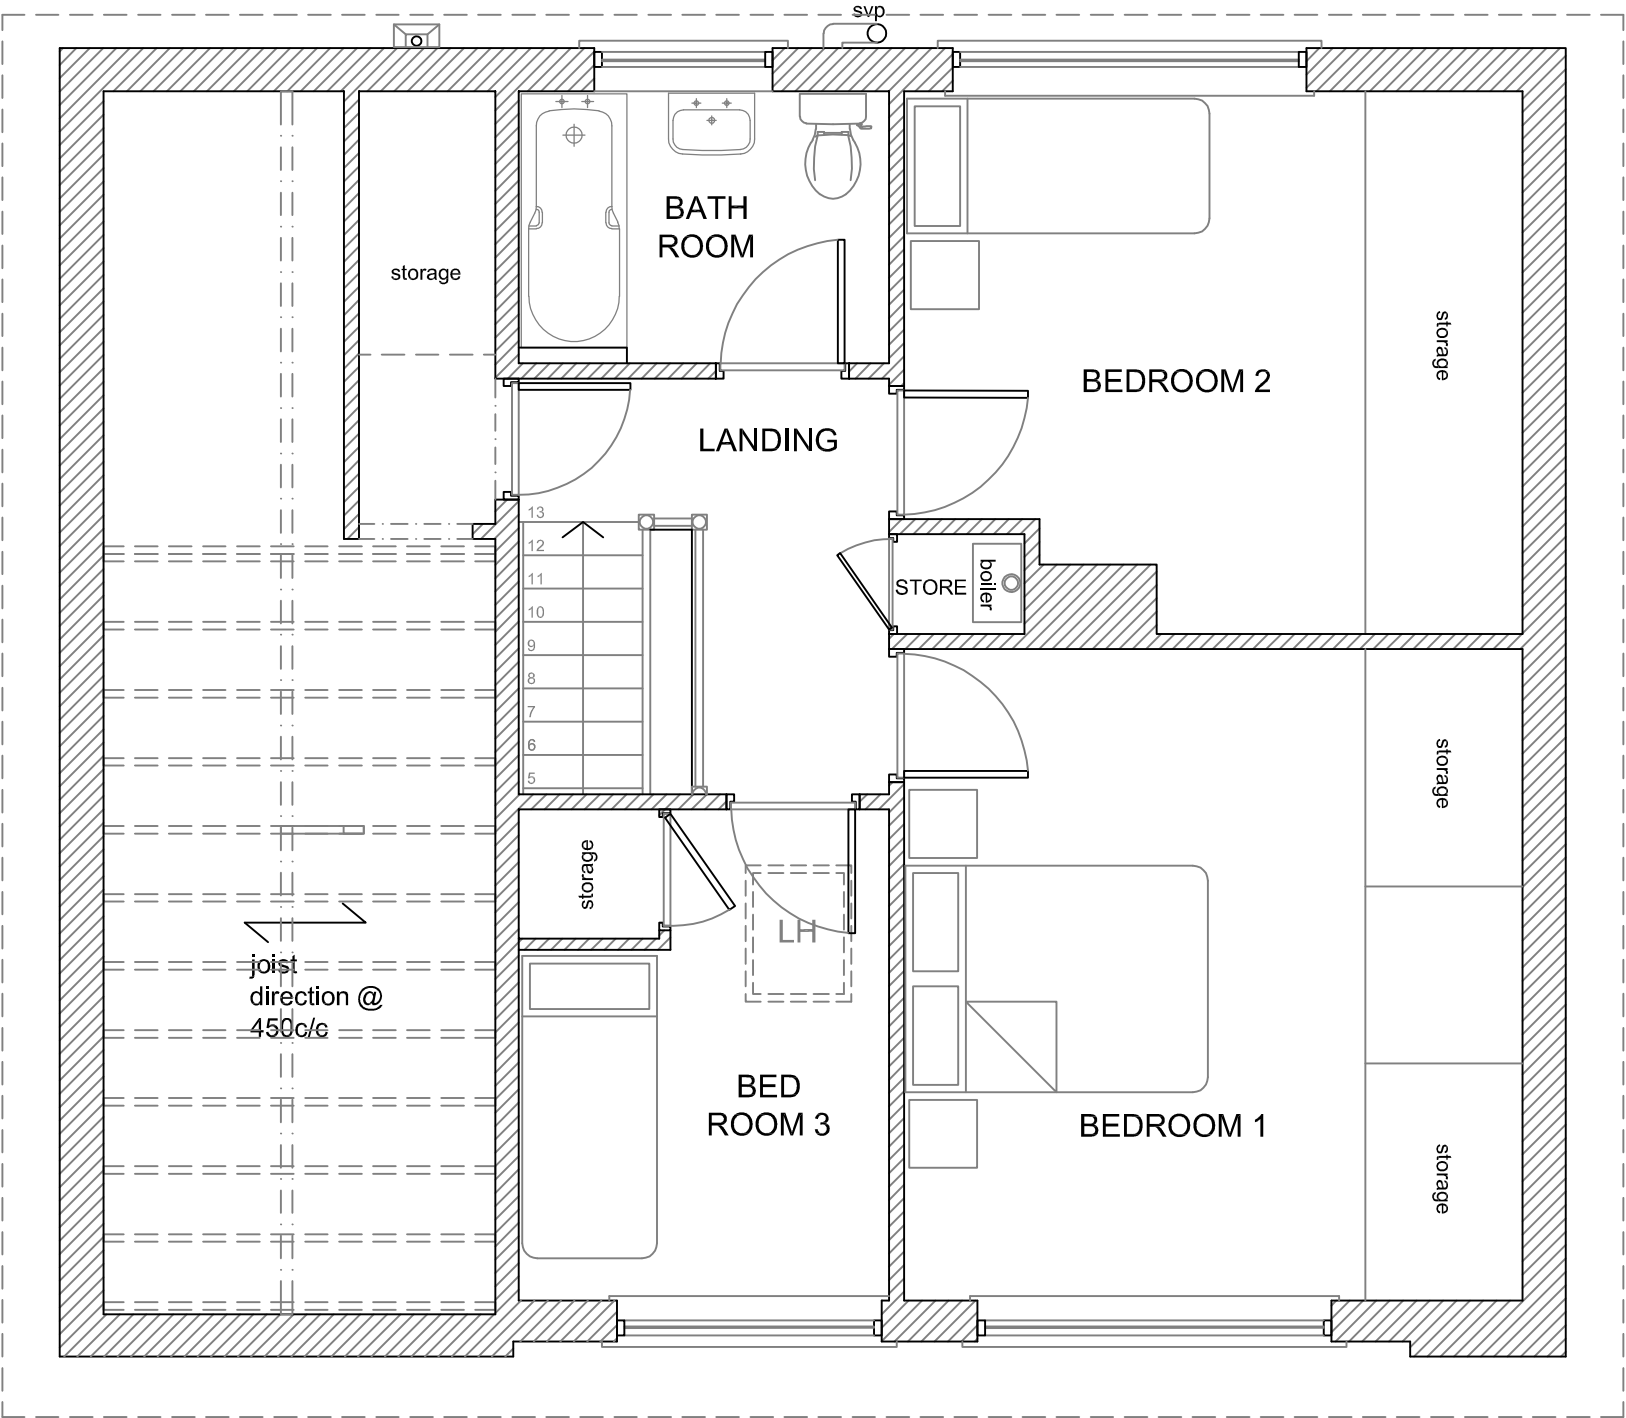

EXISTING FIRST FLOOR PLAN

Rev	Description	Date
07800 789453 01639 282789 caroline@seagreydesign.co.uk www.seagreydesign.com design for: extensions / house renovations / conversions		
Site	JON & ZOE TUCKER 22 VILLAGE CLOSE BRYNCOCH, NEATH SA10 7TE	
Dwg Title	EXISTING BUILDING FIRST FLOOR PLAN GENERAL ARRANGEMENT	
Drawn By:	CLG	Date: 26/07/2022
Scale:	1:50 @ A3L	Dwg No: 22-407P/102
REV		