


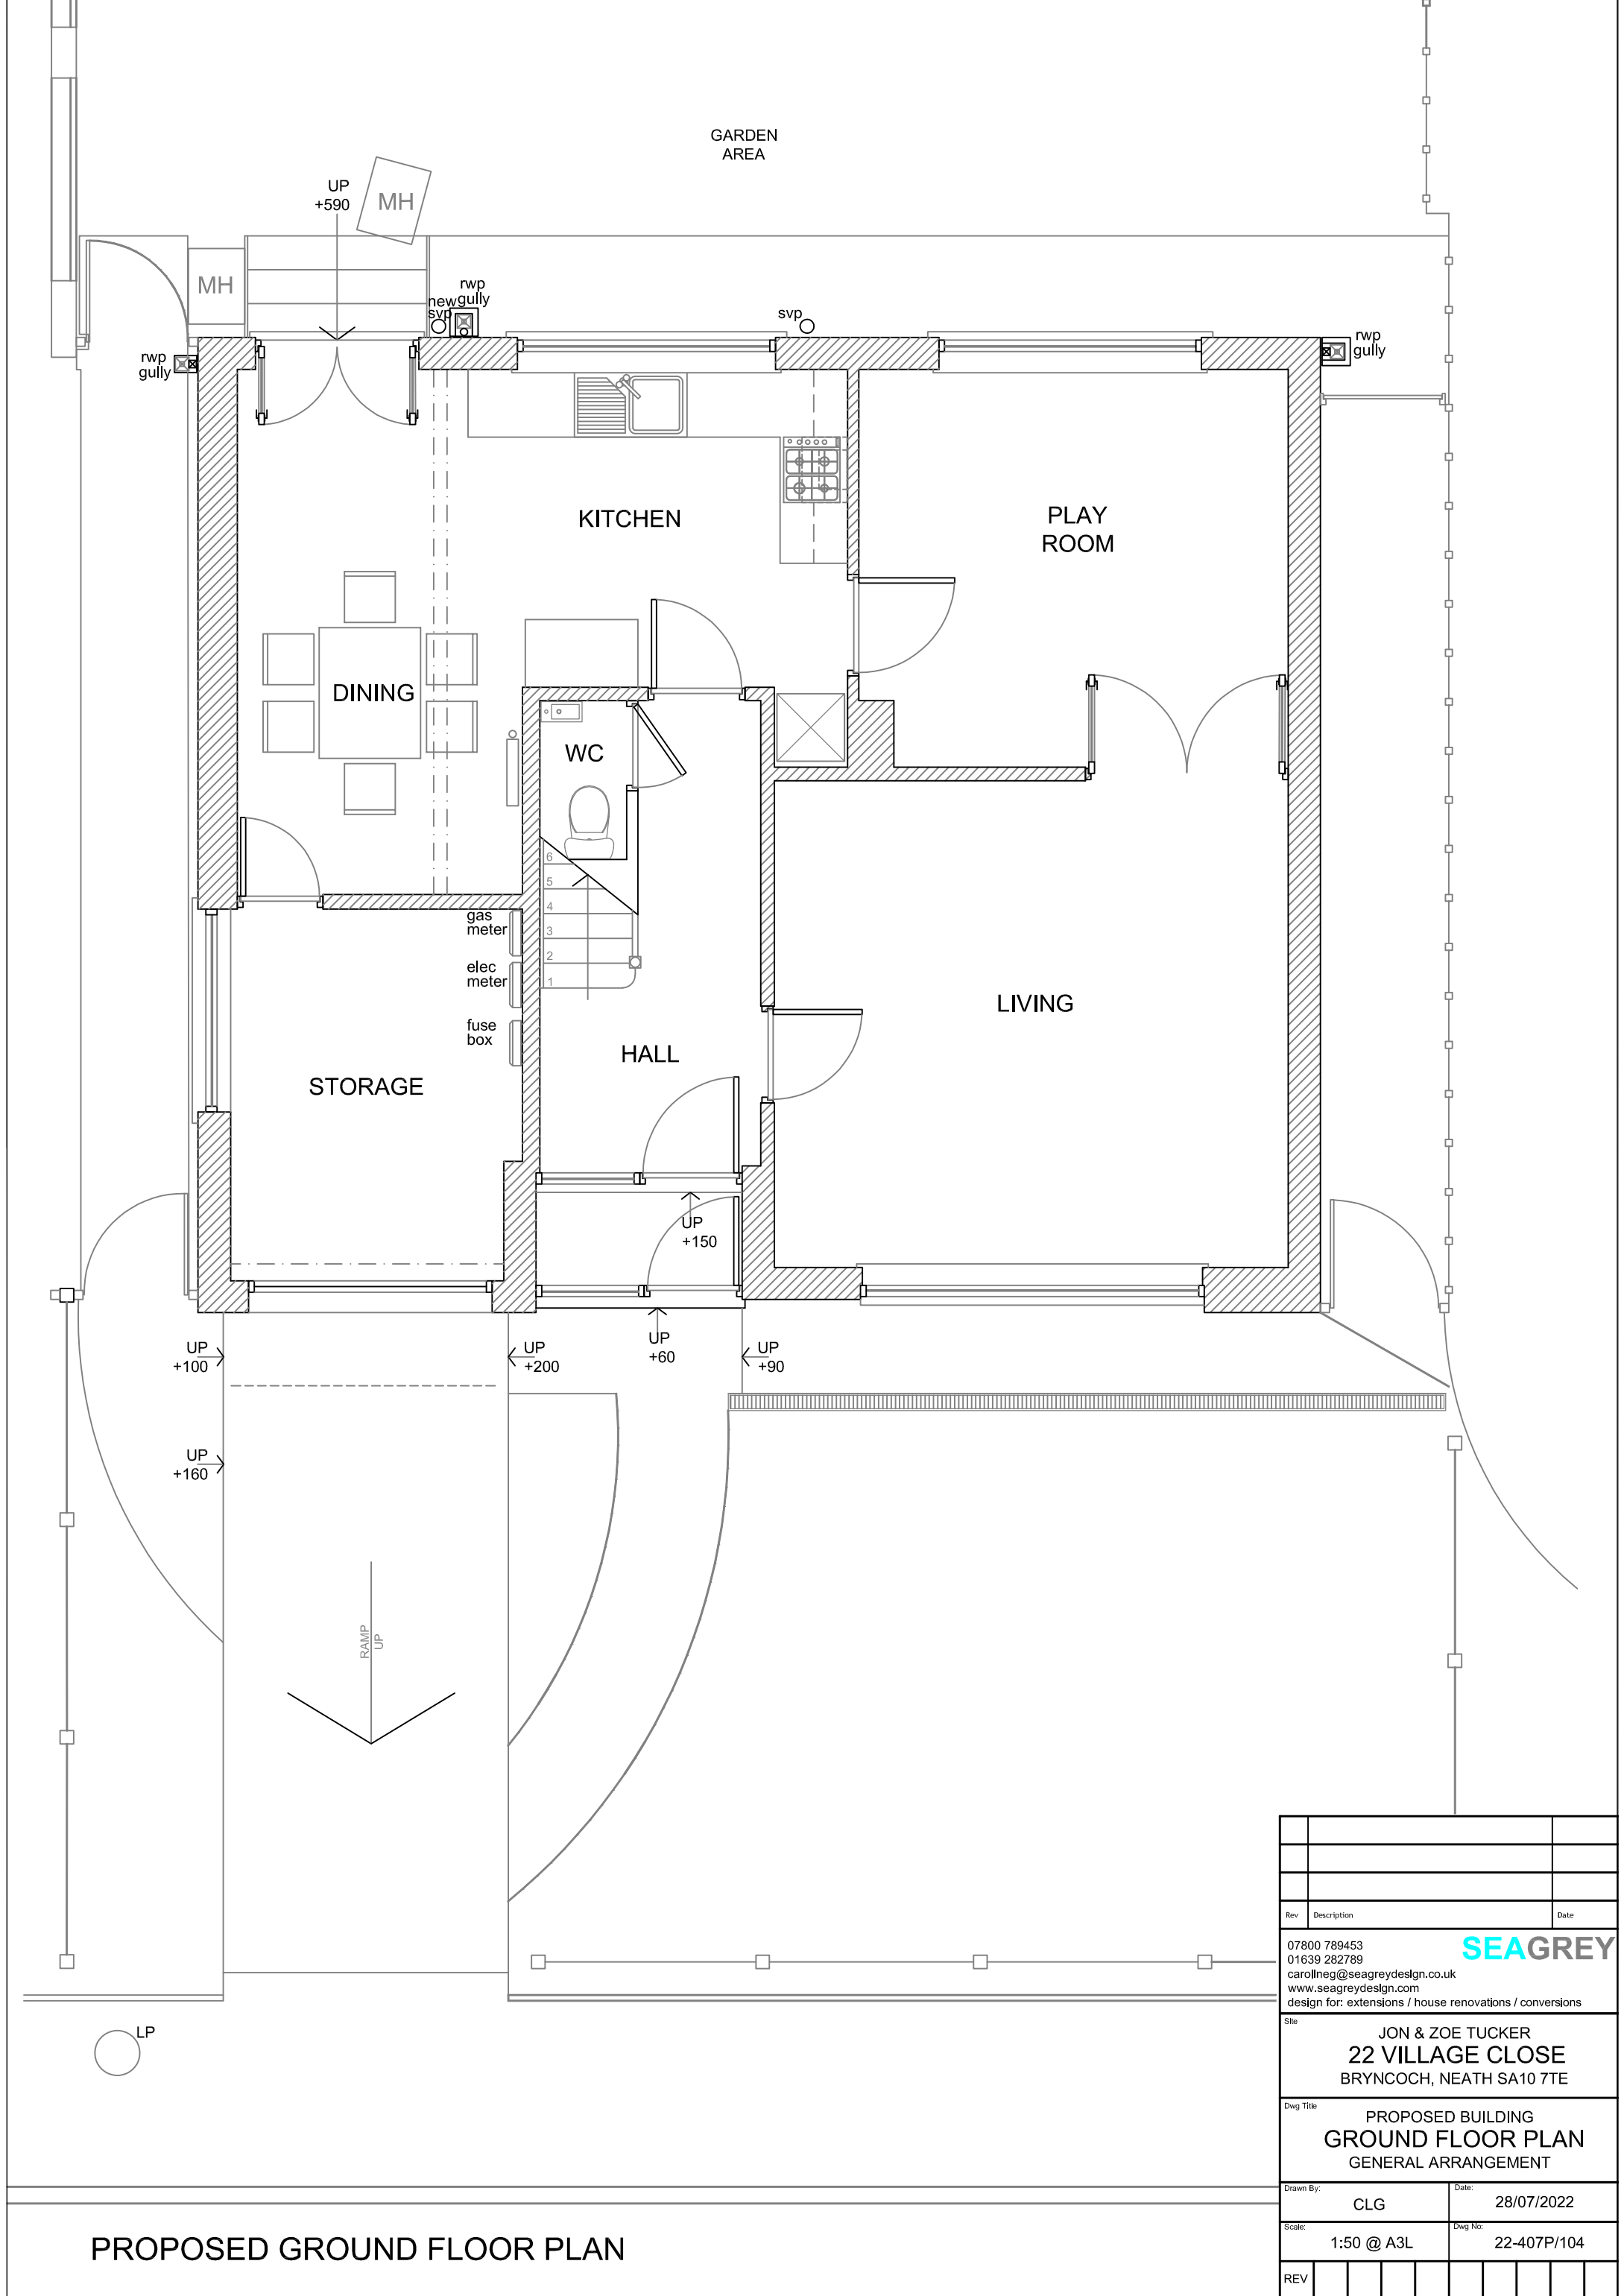

|   |             |                     |
|---|-------------|---------------------|
|   |             |                     |
|   |             |                     |
|   |             |                     |
| Rev   | Description | Date                |
| 07800 789453<br>01639 282789<br>caroline@seagreydesign.co.uk<br>www.seagreydesign.com<br>design for: extensions / house renovations / conversions |             |                     |
| Site<br>JON & ZOE TUCKER<br>22 VILLAGE CLOSE<br>BRYNCOCH, NEATH SA10 7TE                                                                          |             |                     |
| Dwg Title<br>PROPOSED BUILDING<br>GROUND FLOOR PLAN<br>GENERAL ARRANGEMENT                                                                        |             |                     |
| Drawn By:   | CLG         | Date: 28/07/2022    |
| Scale:   | 1:50 @ A3L  | Dwg No: 22-407P/104 |
| REV   |             |                     |

PROPOSED GROUND FLOOR PLAN