


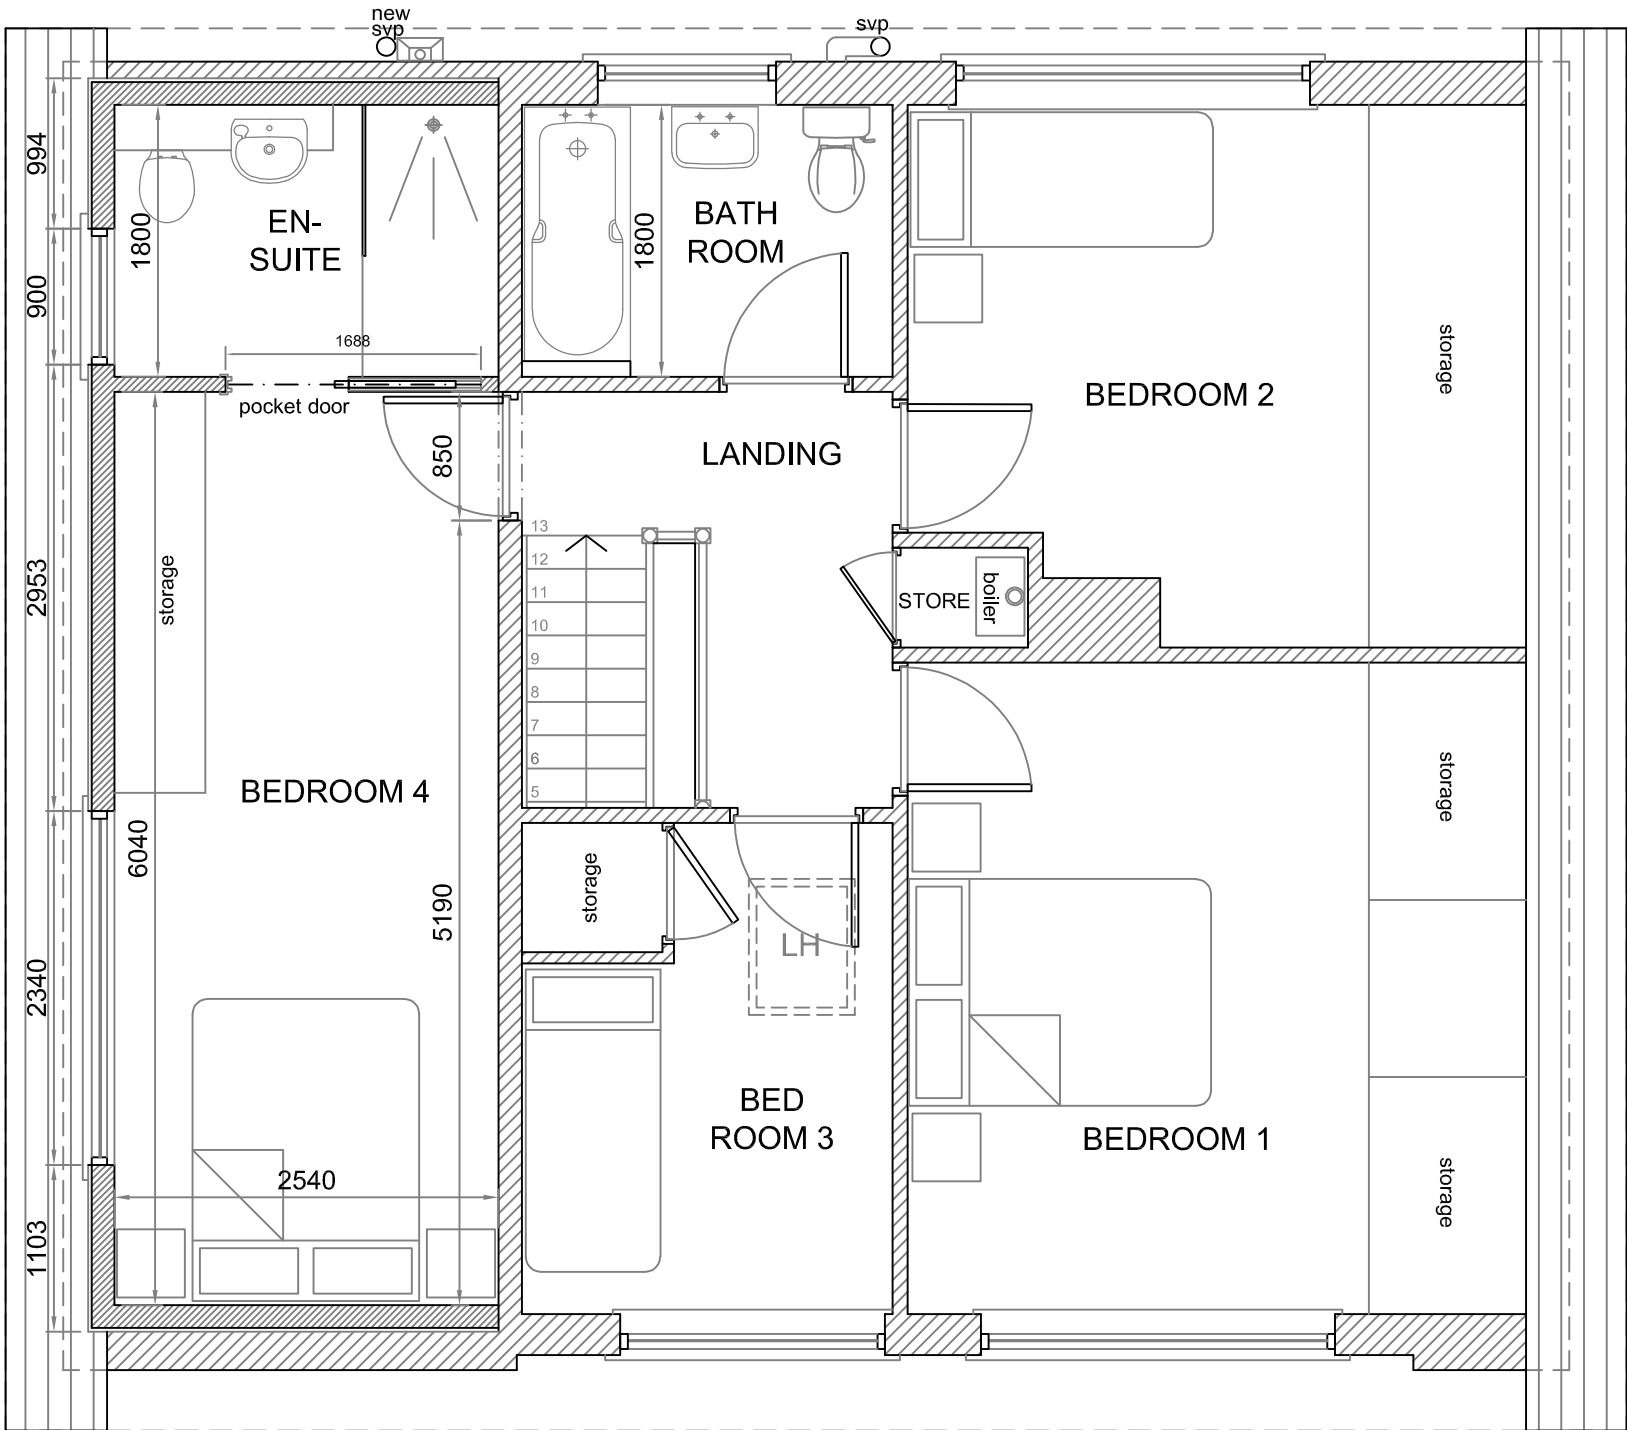

PROPOSED FIRST FLOOR PLAN

A	Plans amended as advised.	01/09/22
Rev	Description	Date
07800 789453 01639 282789 caroline@seagreydesign.co.uk www.seagreydesign.com design for: extensions / house renovations / conversions		
Site JON & ZOE TUCKER 22 VILLAGE CLOSE BRYNCOCH, NEATH SA10 7TE		
Dwg Title PROPOSED BUILDING FIRST FLOOR PLAN GENERAL ARRANGEMENT		
Drawn By:	CLG	Date: 28/07/2022
Scale:	1:50 @ A3L	Dwg No: 22-407P/105
REV	A	