




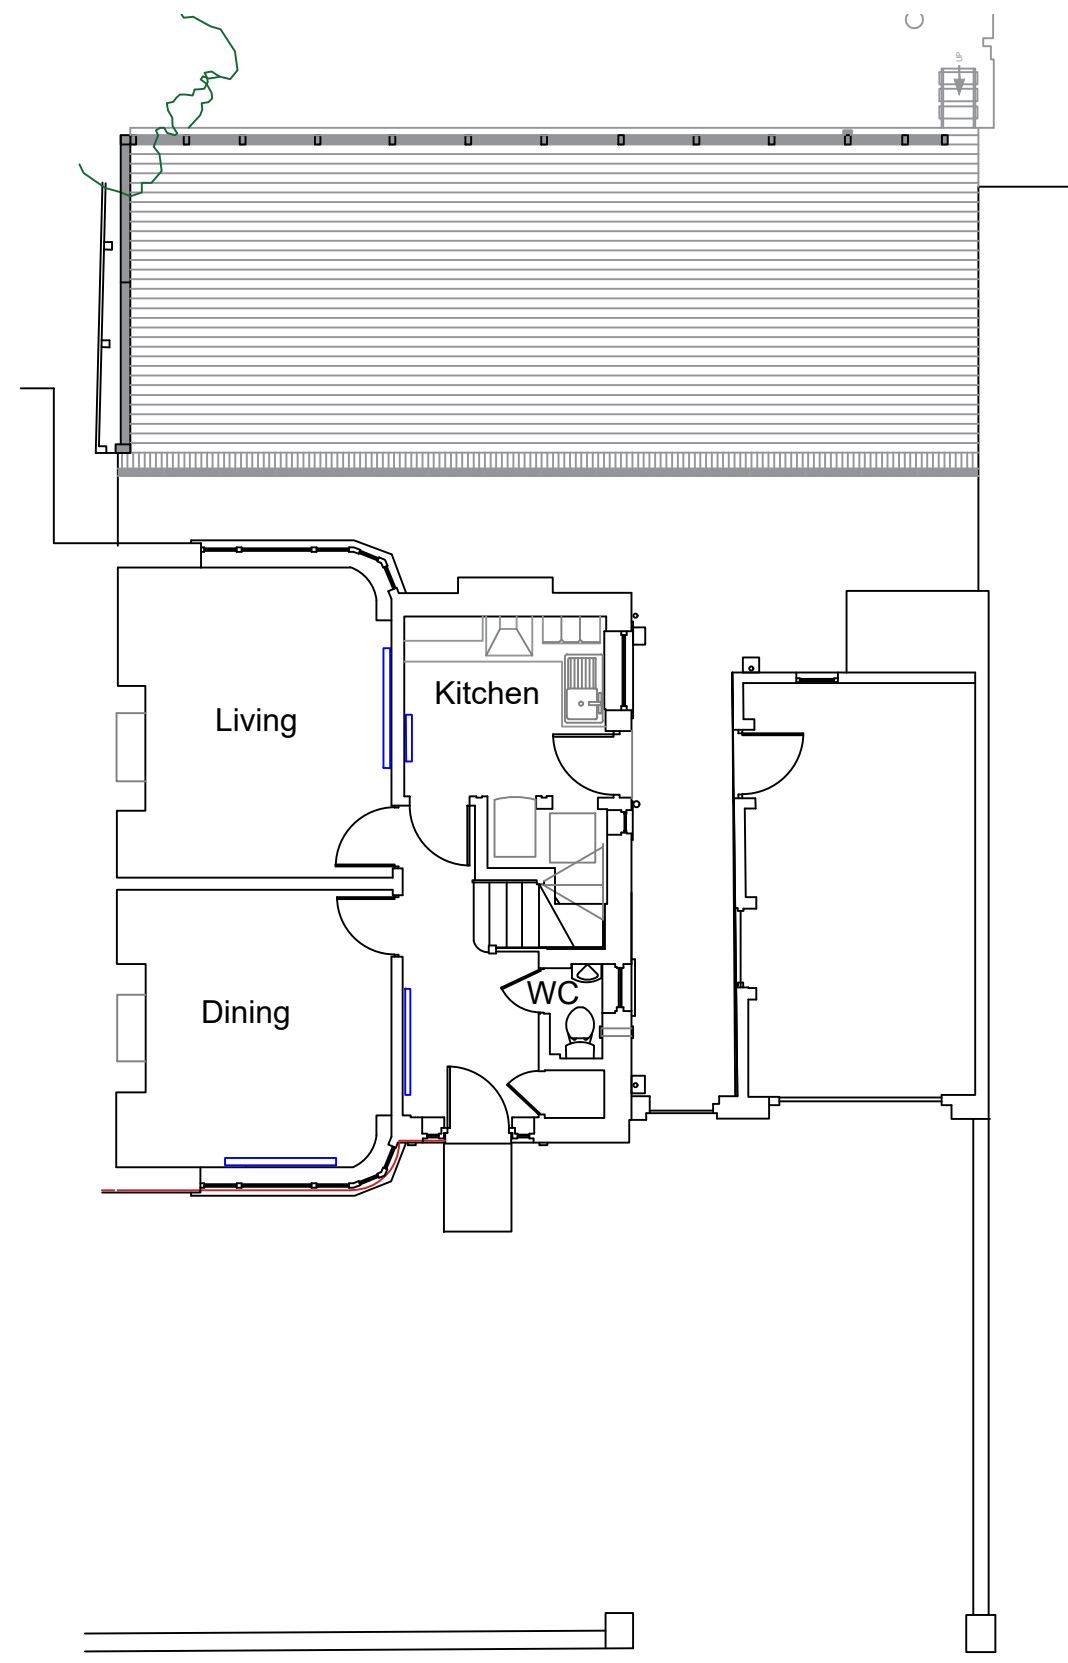


EXISTING GROUND FLOOR  
PLAN  
Scale 1:100

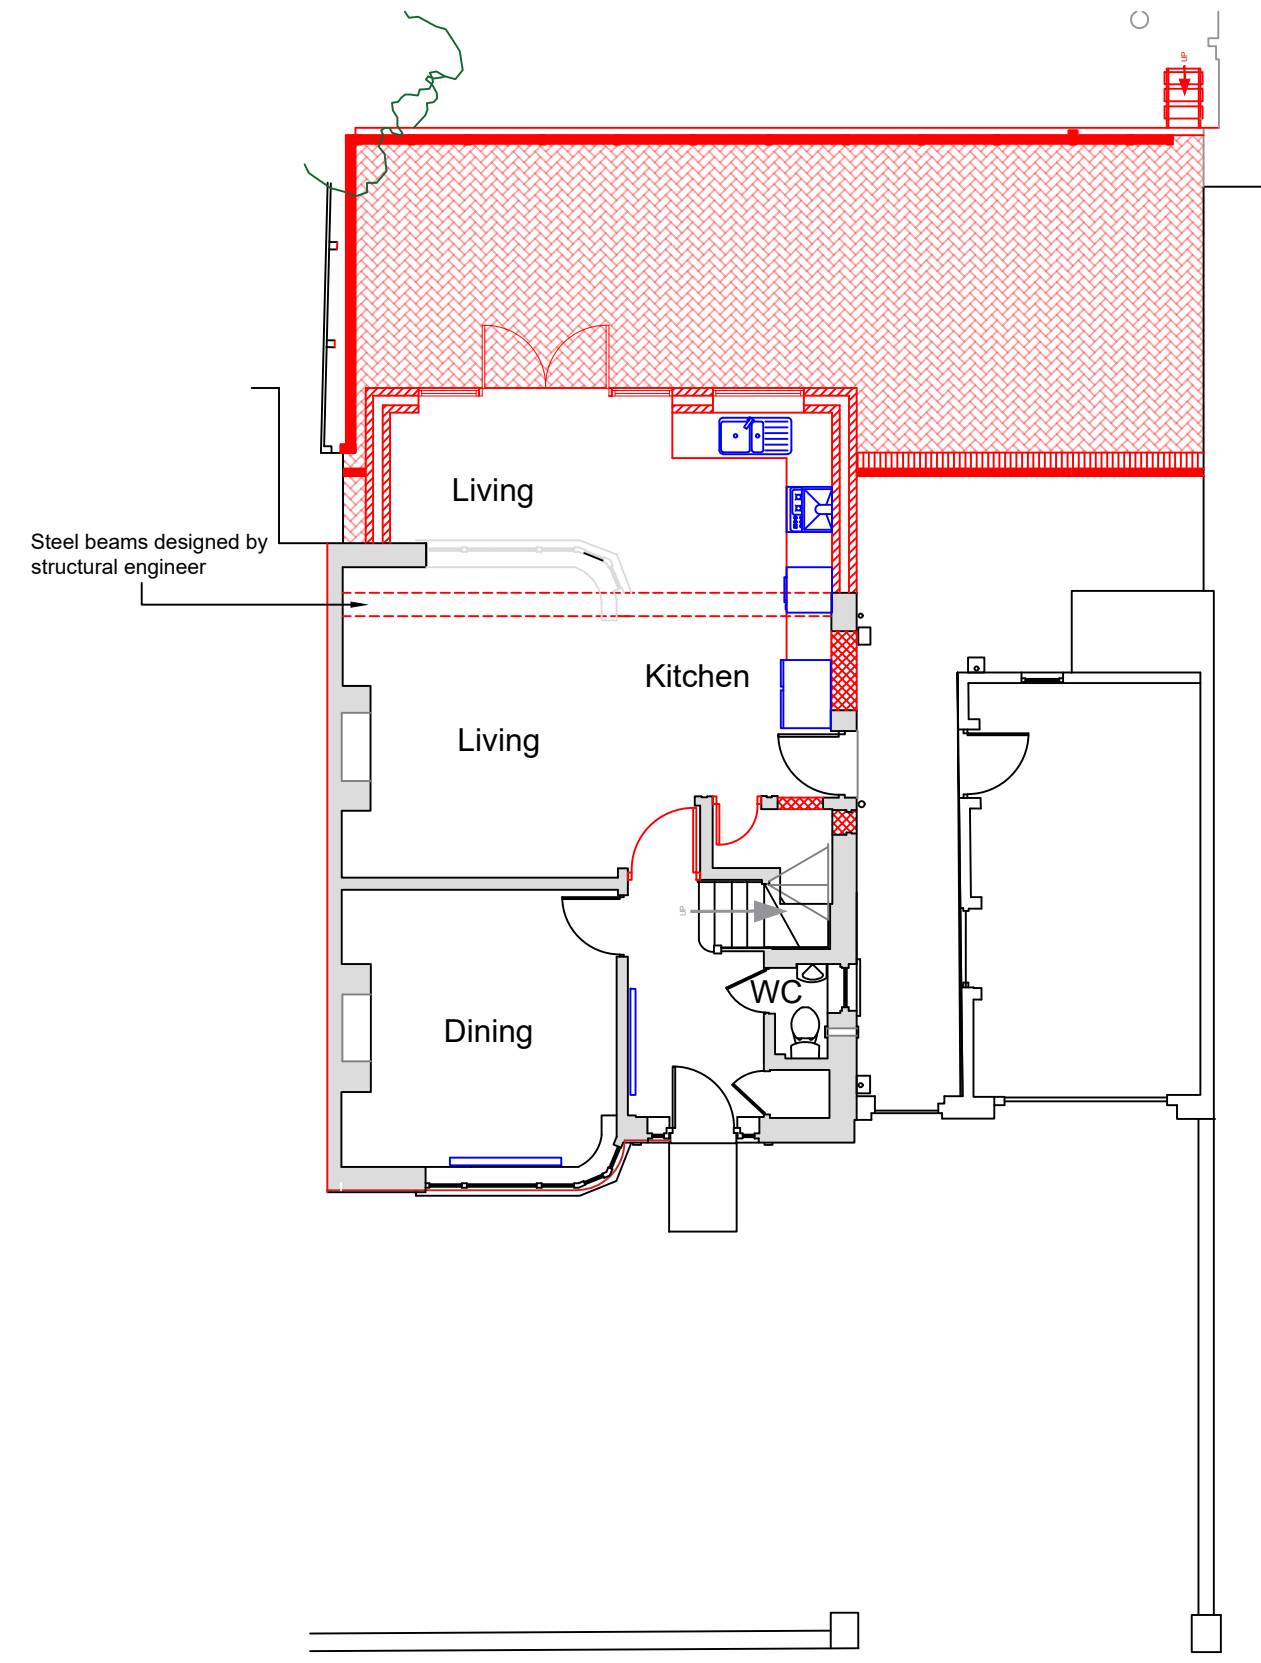

PROPOSED GROUND FLOOR  
PLAN  
Scale 1:100

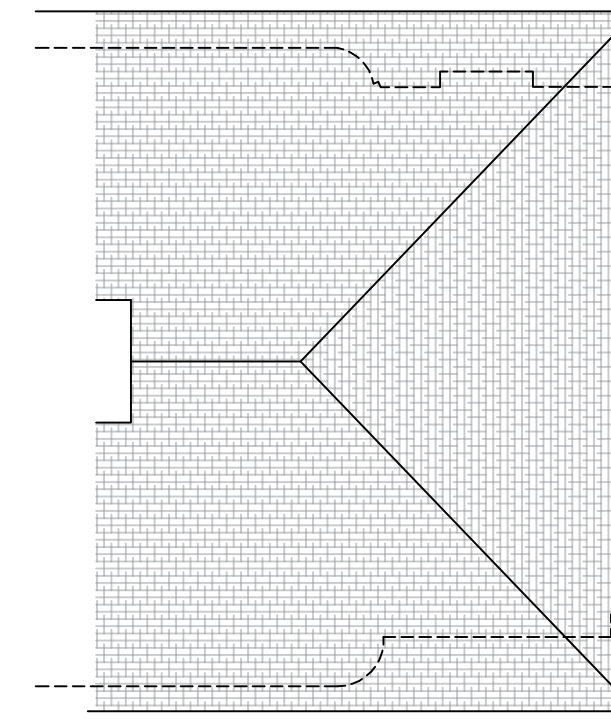


EXISTING ROOF PLAN  
Scale 1:100

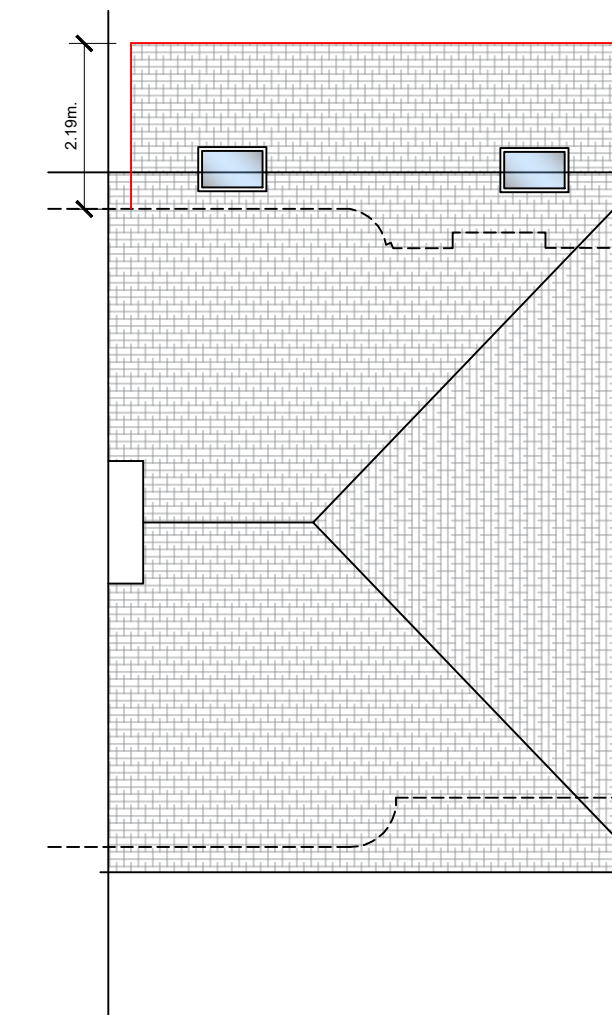


PROPOSED ROOF PLAN  
Scale 1:100



BLOCK PLAN  
Scale 1:500

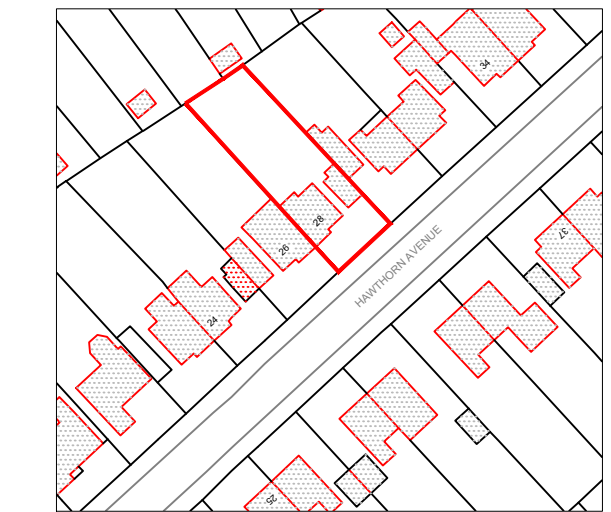


LOCATION PLAN  
Scale 1:1250

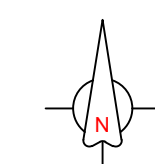


EXISTING NORTH ELEVATION  
Scale 1:100




PROPOSED NORTH ELEVATION  
Scale 1:100

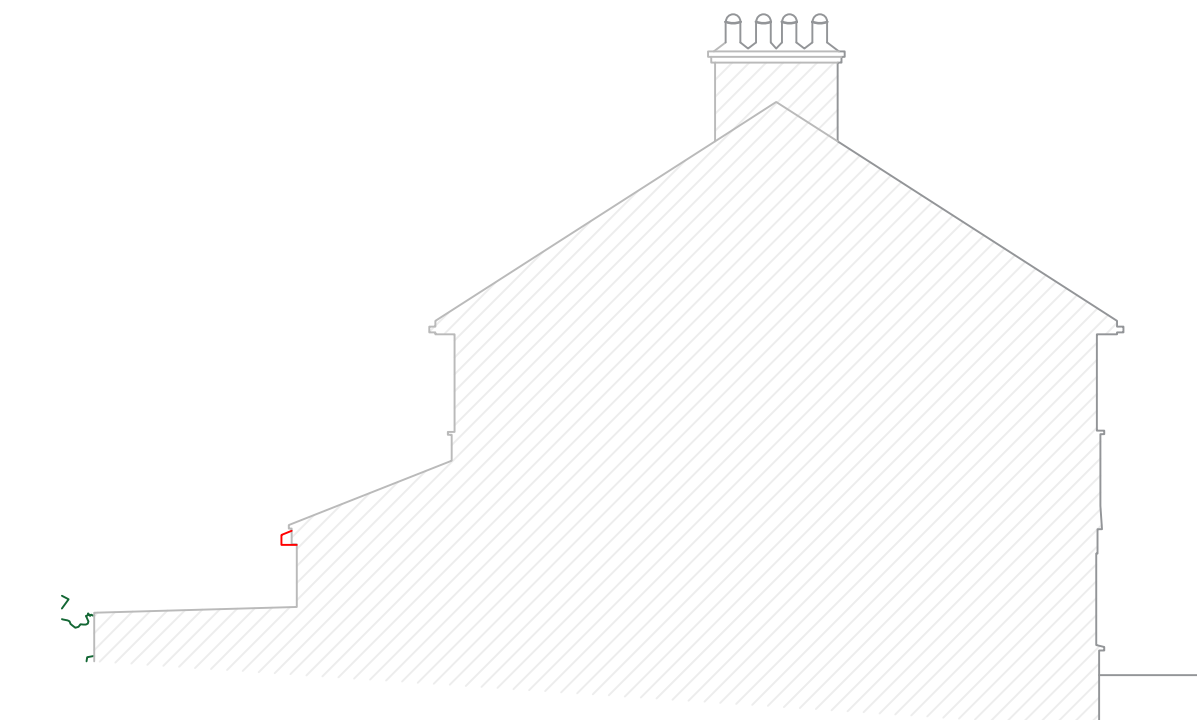

PROPOSED WEST ELEVATION  
Scale 1:100

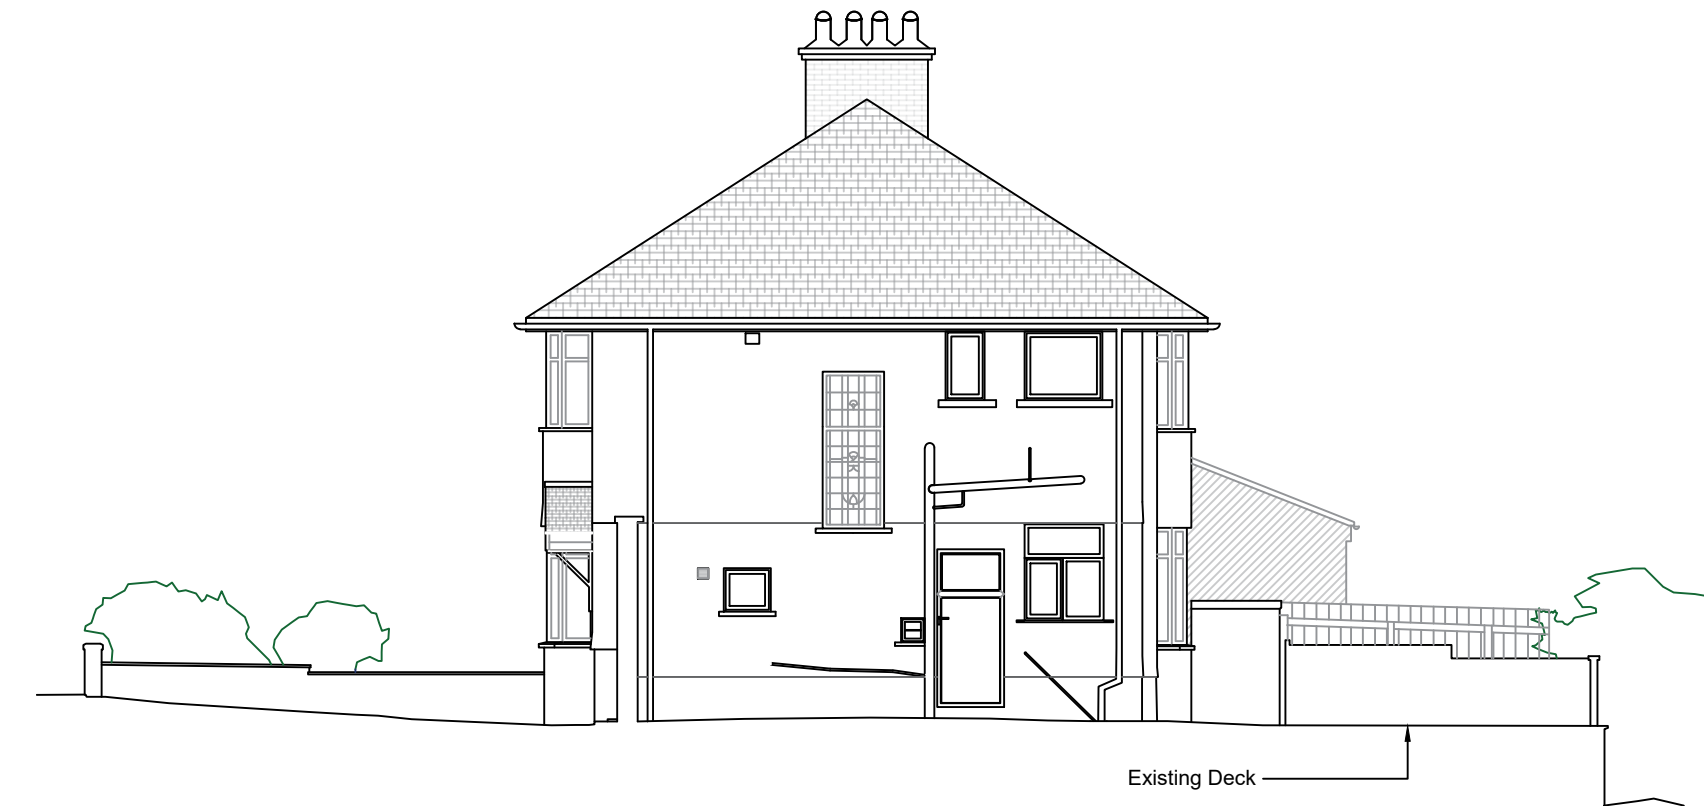

EXISTING EAST ELEVATION  
Scale 1:100

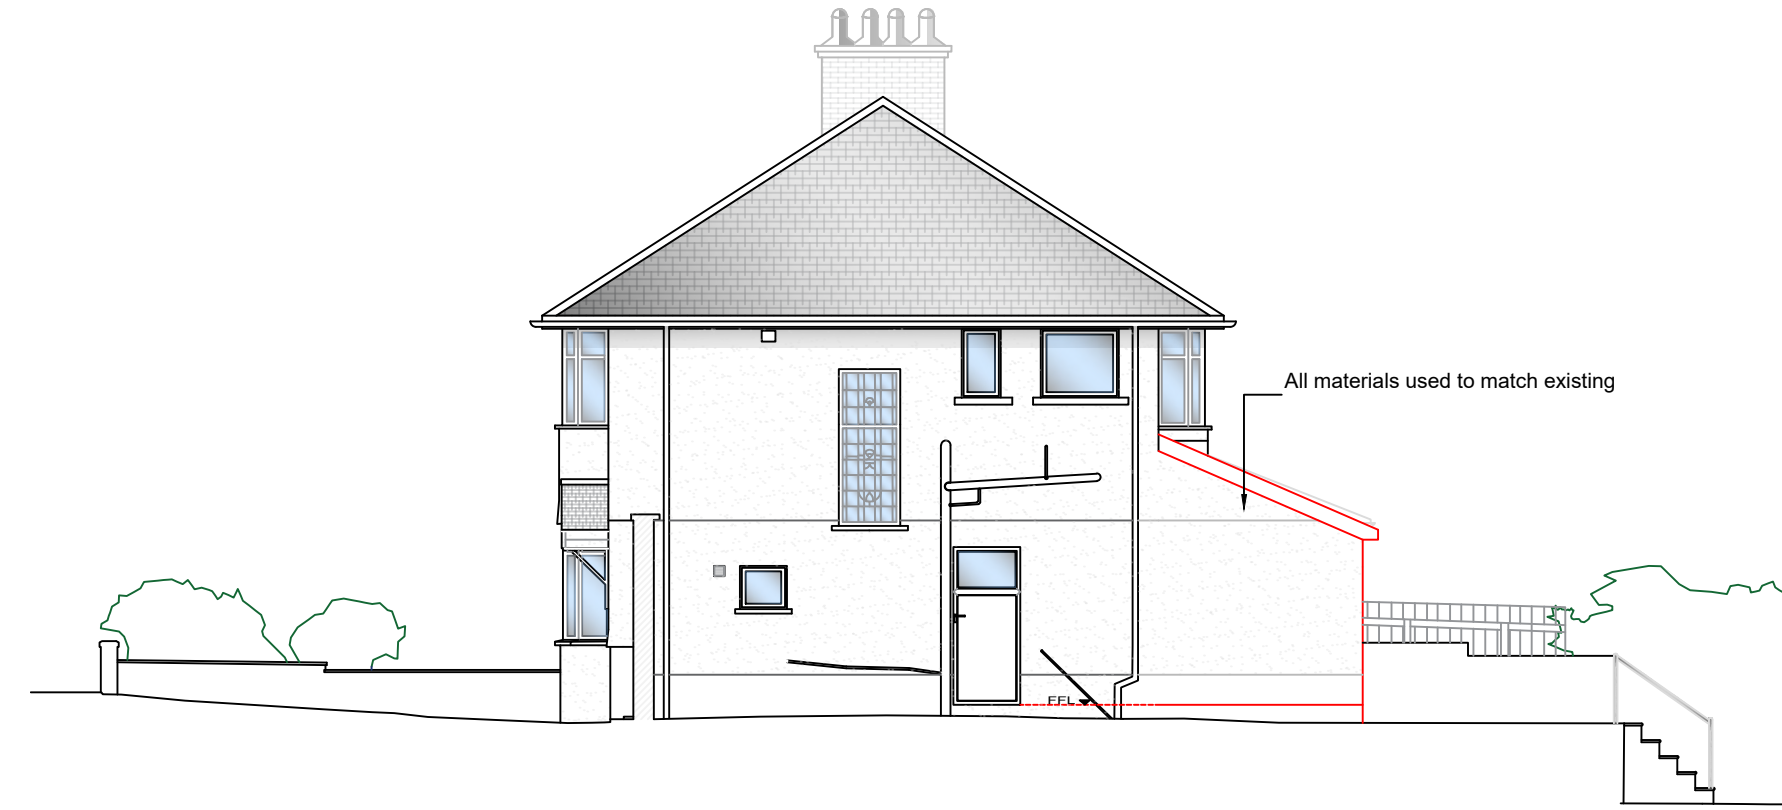

PROPOSED EAST ELEVATION  
Scale 1:100



EXISTING WEST ELEVATION  
Scale 1:100

SCALED DIMENSIONS MUST NOT BE  
TAKEN FROM THIS DRAWING

Client:  
Mr Andrew Ford  
28 Hawthorn Avenue, Cimla,  
Neath  
SA11 3NW

Project: PROPOSED SINGLE STOREY  
REAR EXTENSION  
to  
28 Hawthorn Avenue, Cimla,  
Neath  
SA11 3NW

Surveyed: MT  
Drawn: MT/JTR

Approved: MT  
Date: June, 2022

Amendment Date/No.:  
Scales: 1:100  
1:500  
1:1250

Drawing No.:  
JTR/AF/06/22/01

PLANNING