




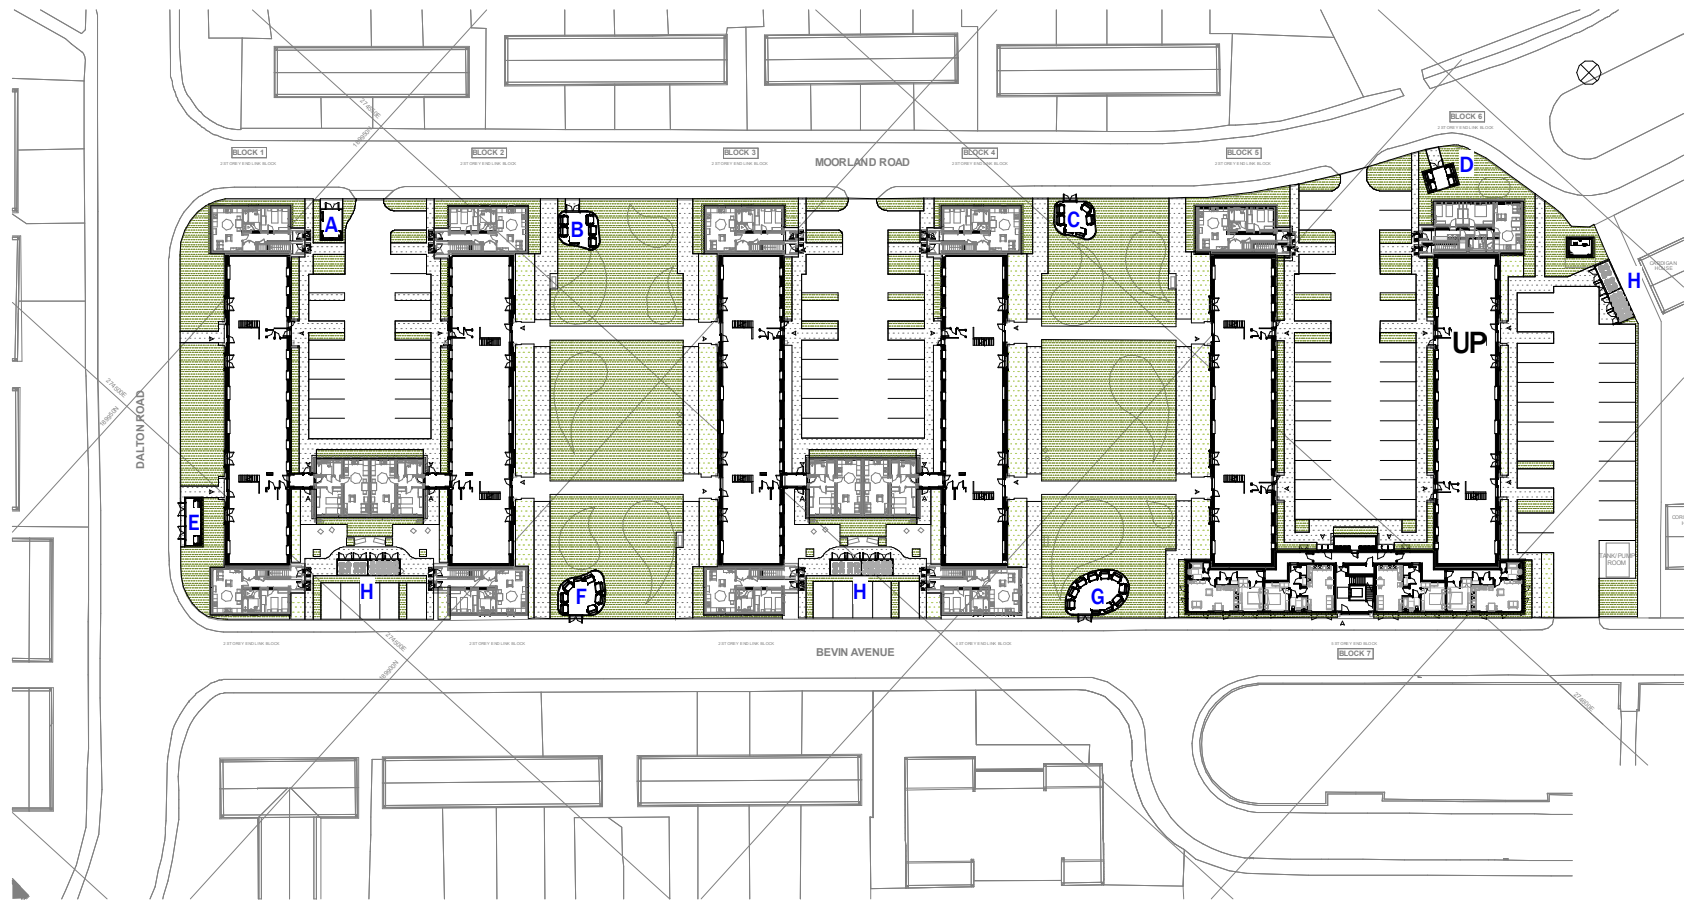


01 **SITE PLAN - KEY**
1 : 1000

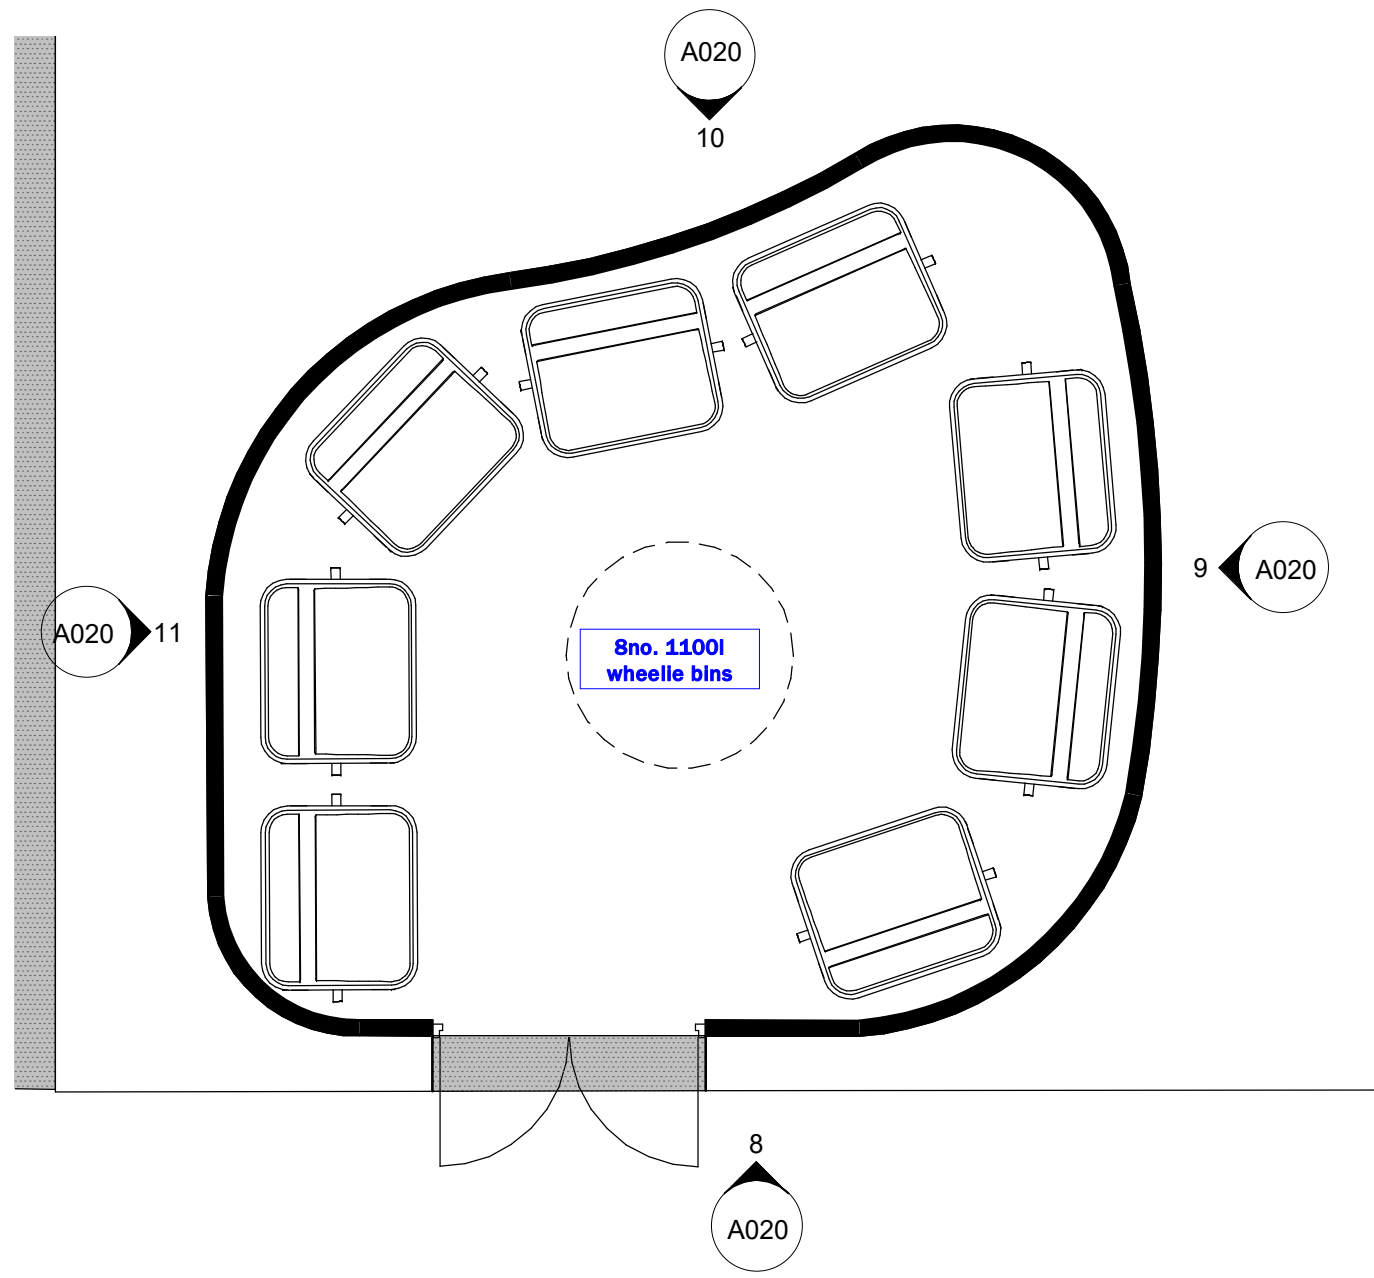


012 **BIN STORE F**
1 : 50

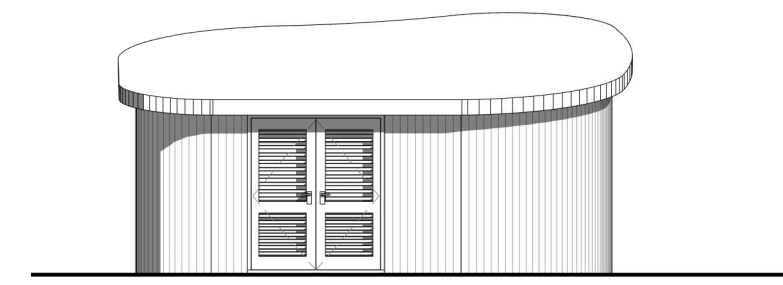


08 **BIN F - ELEVATION 1**
1 : 100

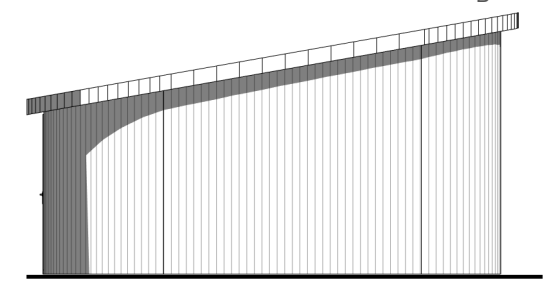


09 **BIN F - ELEVATION 2**
1 : 100

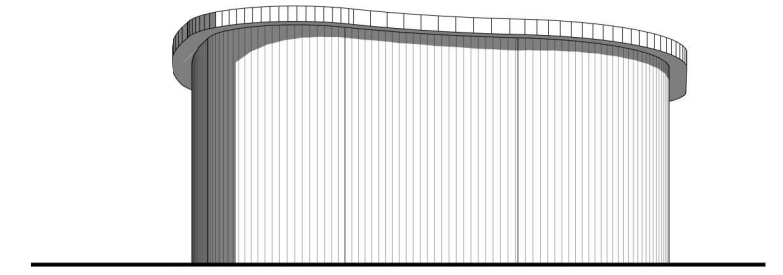


010 **BIN F - ELEVATION 3**
1 : 100

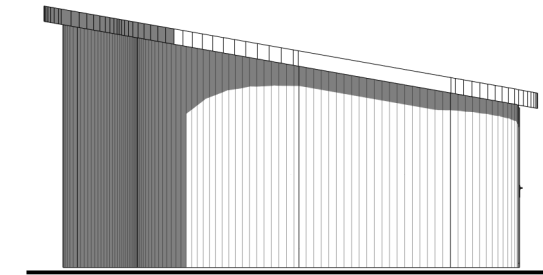


011 **BIN F - ELEVATION 4**
1 : 100

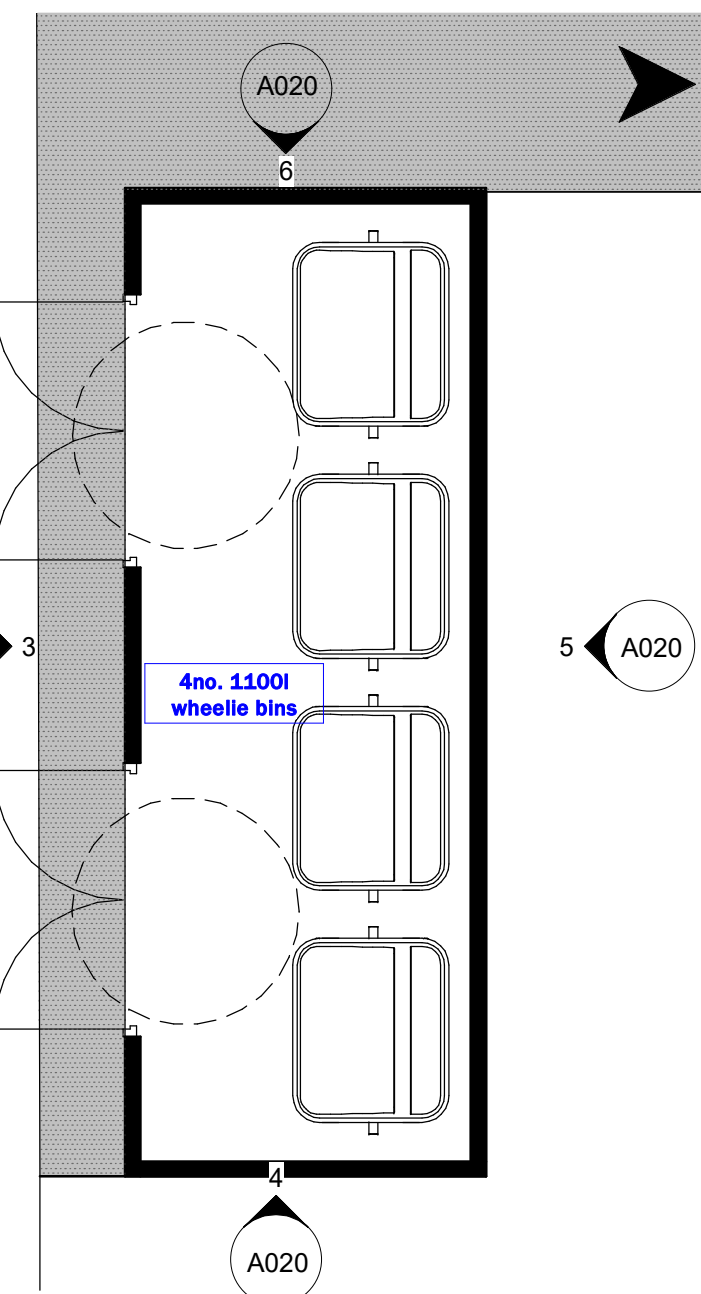


02 **BIN STORE E**
1 : 50

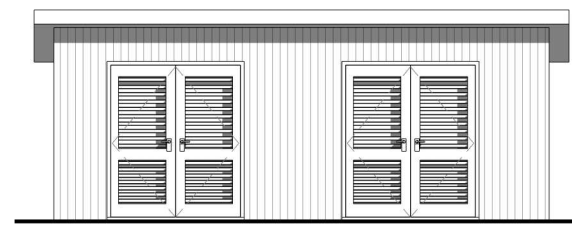


03 **BIN E - ELEVATION 1**
1 : 100

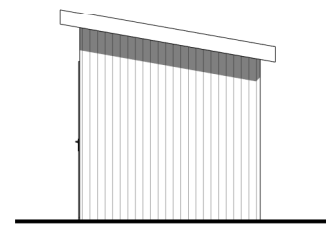


04 **BIN E - ELEVATION 2**
1 : 100

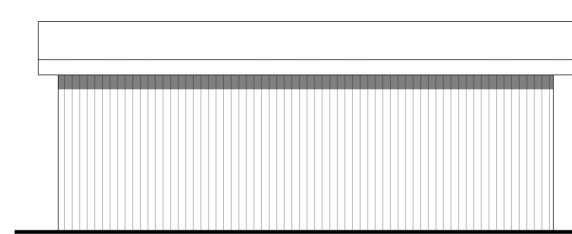


05 **BIN E - ELEVATION 3**
1 : 100

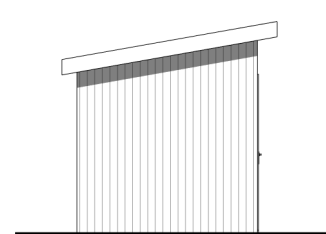


06 **BIN E - ELEVATION 4**
1 : 100

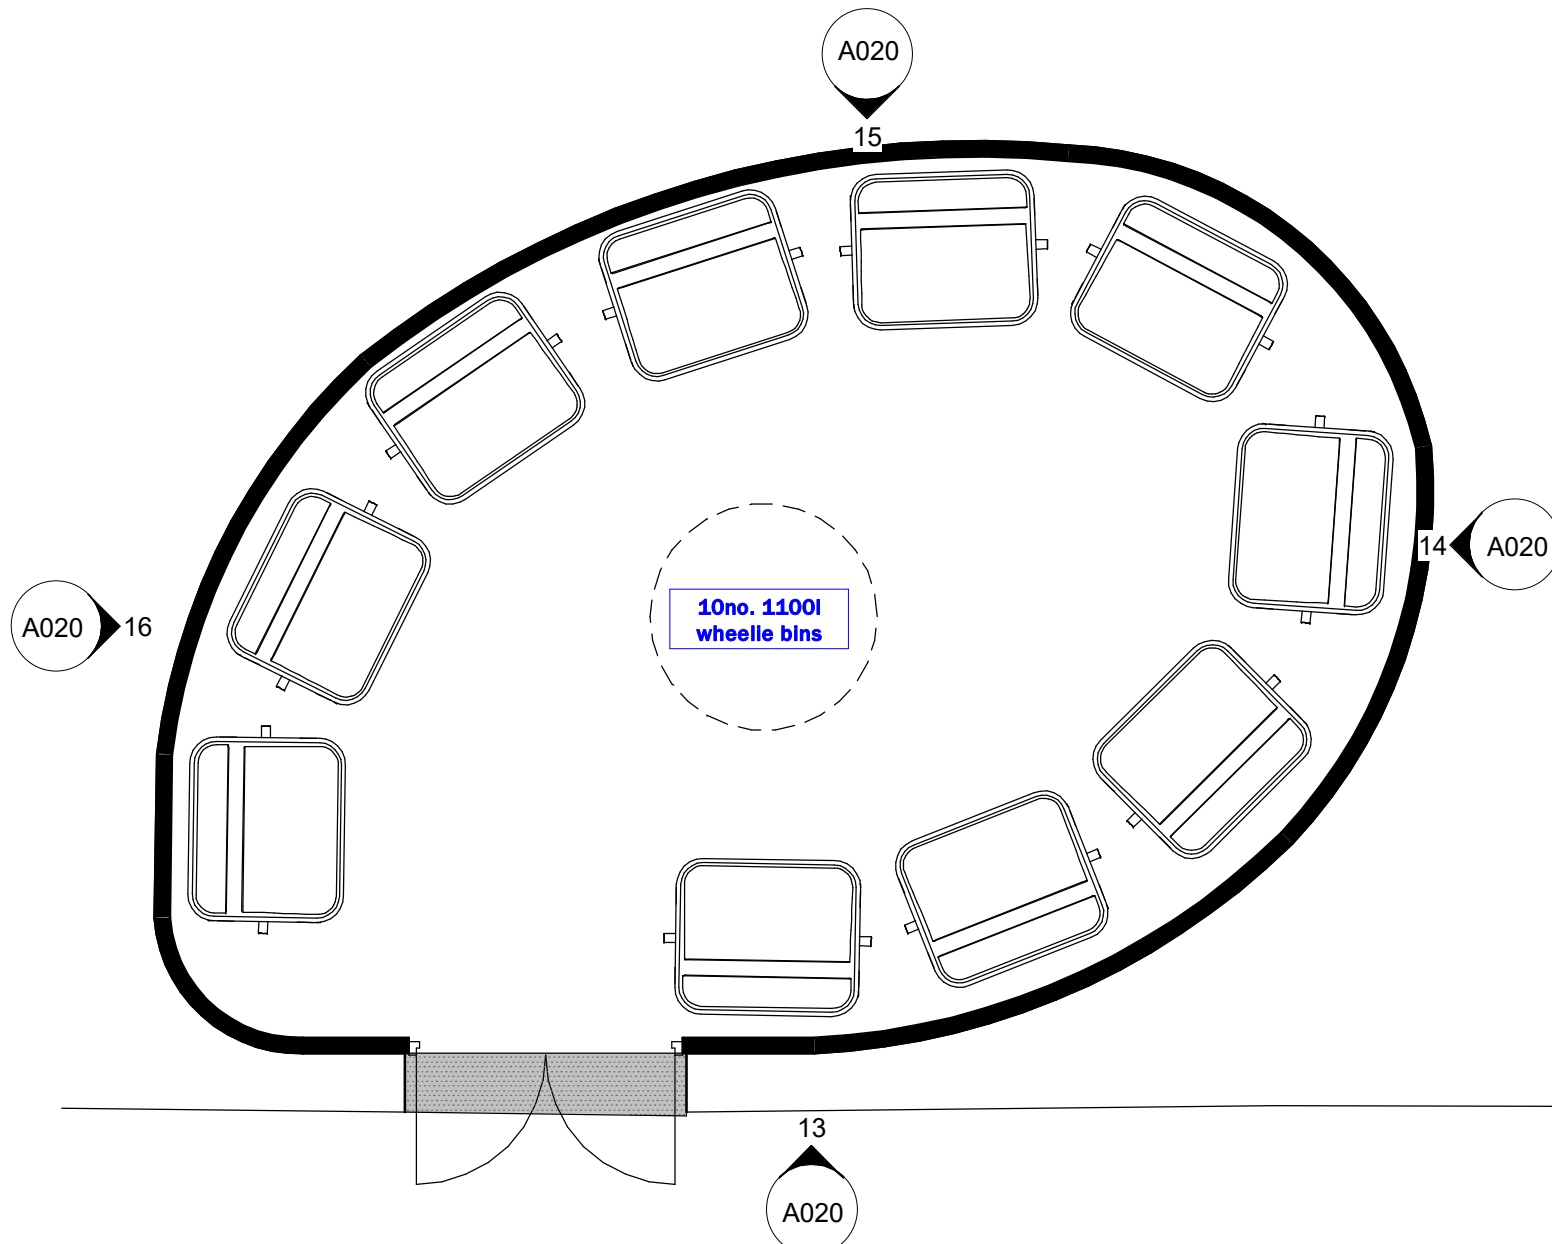


07 **BIN STORE G**
1 : 50

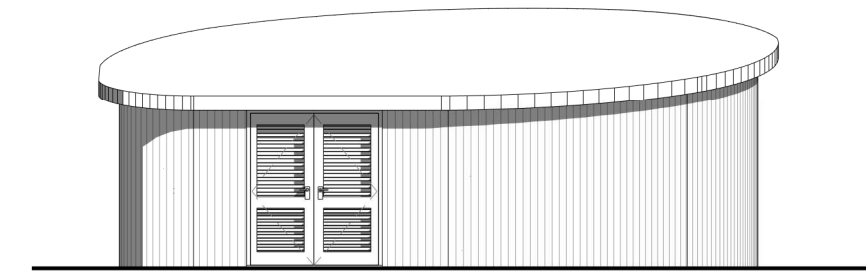


013 **BIN G - ELEVATION 11**
1 : 100

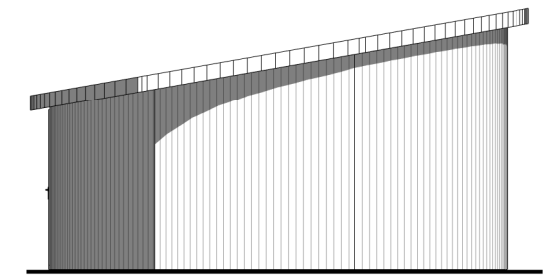


014 **BIN G - ELEVATION 9**
1 : 100

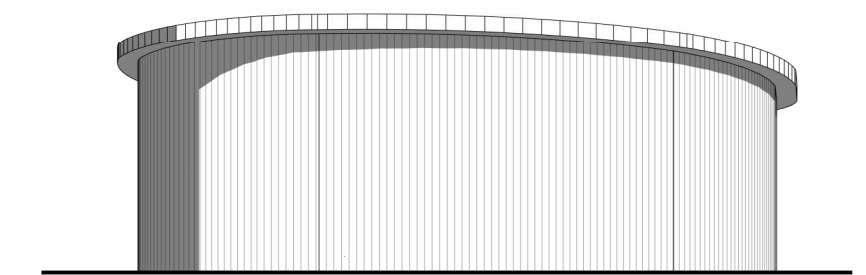

015 **BIN G - ELEVATION 12**
1 : 100

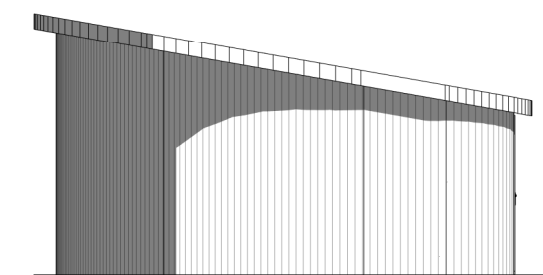


016 **BIN G - ELEVATION 10**
1 : 100

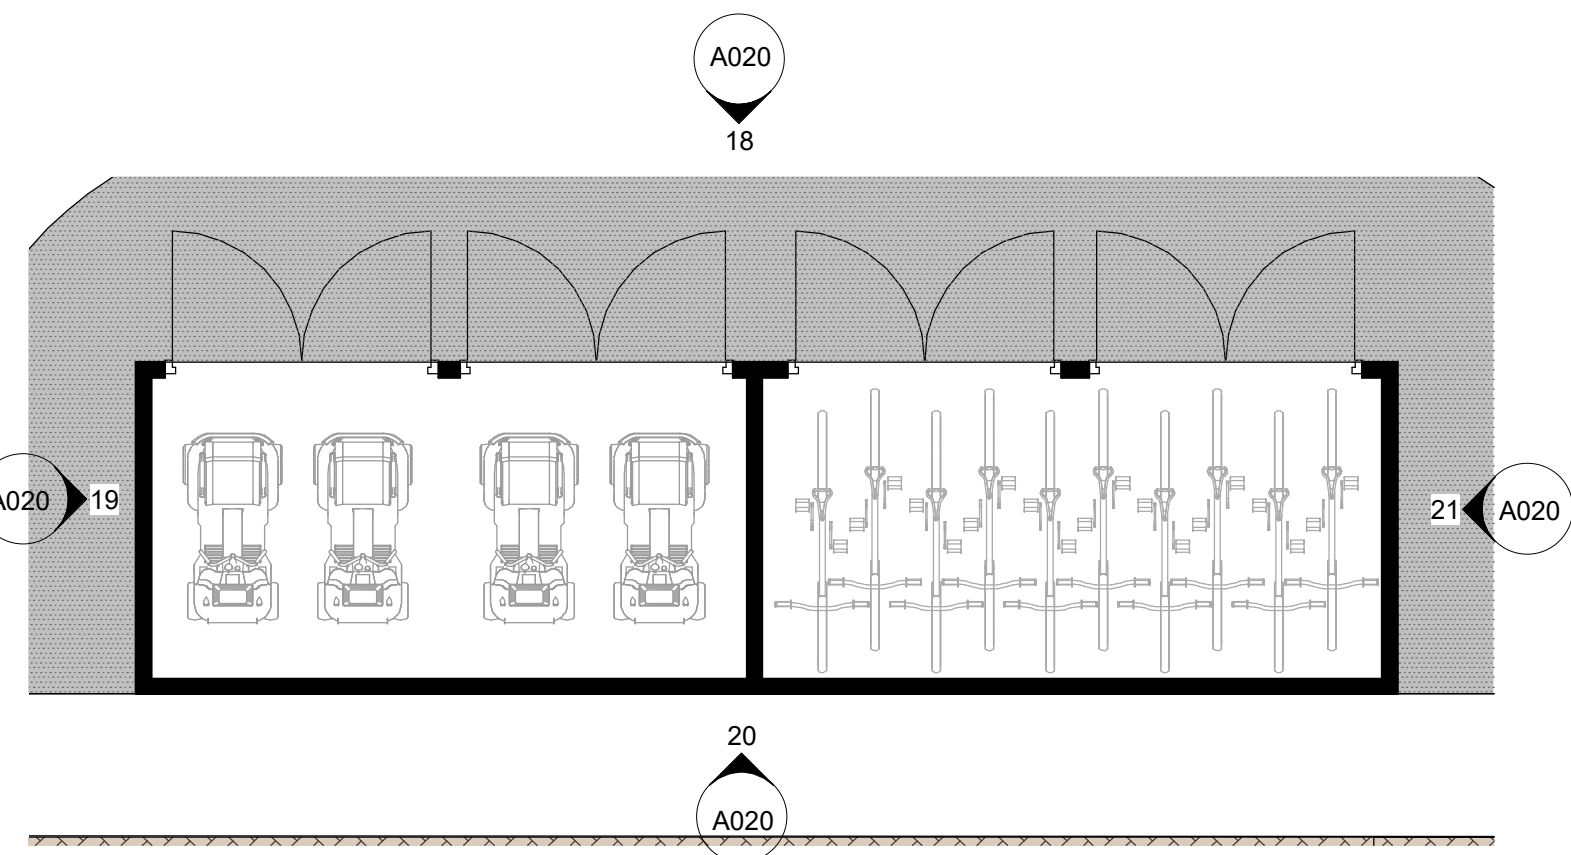


017 **CYCLE & BUGGY STORE - H**
1 : 50




018 **CYCLE & BUGGY STORE - H - ELEVATION 1**
1 : 100

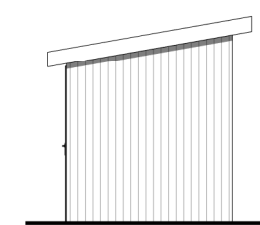

019 **CYCLE & BUGGY STORE - H - ELEVATION 2**
1 : 100

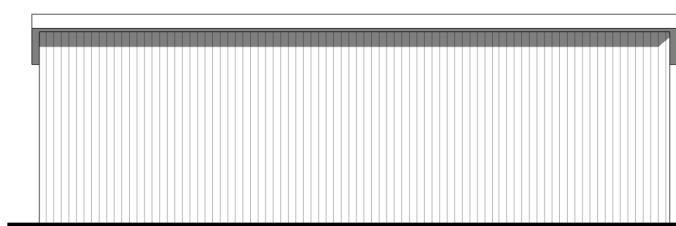

020 **CYCLE & BUGGY STORE - H - ELEVATION 3**
1 : 100

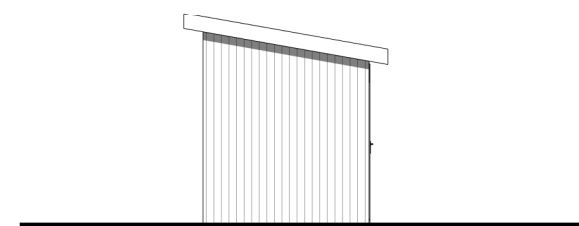

021 **CYCLE & BUGGY STORE - H - ELEVATION 4**
1 : 100

Revisions		
A	22.08.21	Minor amendments
B	11.08.22	Minor layout changes

Notes

Do not scale from this drawing. Use figured dimensions only, which are displayed in millimeters unless stated otherwise. The contractor is requested to check all dimensions before work is put in hand. Any discrepancies within the drawing should be reported prior to commencement of works.

Copyright of this drawing belongs solely to CMKA Ltd. This drawing must only be used for the purpose for which it is supplied and its contents must not be reproduced for any purpose without written permission.

**CHAMBERLAIN
MOSS
KING**
architecture

97a Glebe Street | Penarth
Vale of Glamorgan | CF64 1EE

T. 02920 306400
www.chamberlainmossking.co.uk

Project	COUNTY FLATS, SANDFIELDS
Project number	N297
Client	HALE CONSTRUCTION LTD
Title	BIN STORE PLANS & ELEVATIONS SHEET 2
Drawing number	A020
Scale	As indicated at A1
Revision	B
Status	INFORMATION
Drawn	PC
Date	30.11.21