

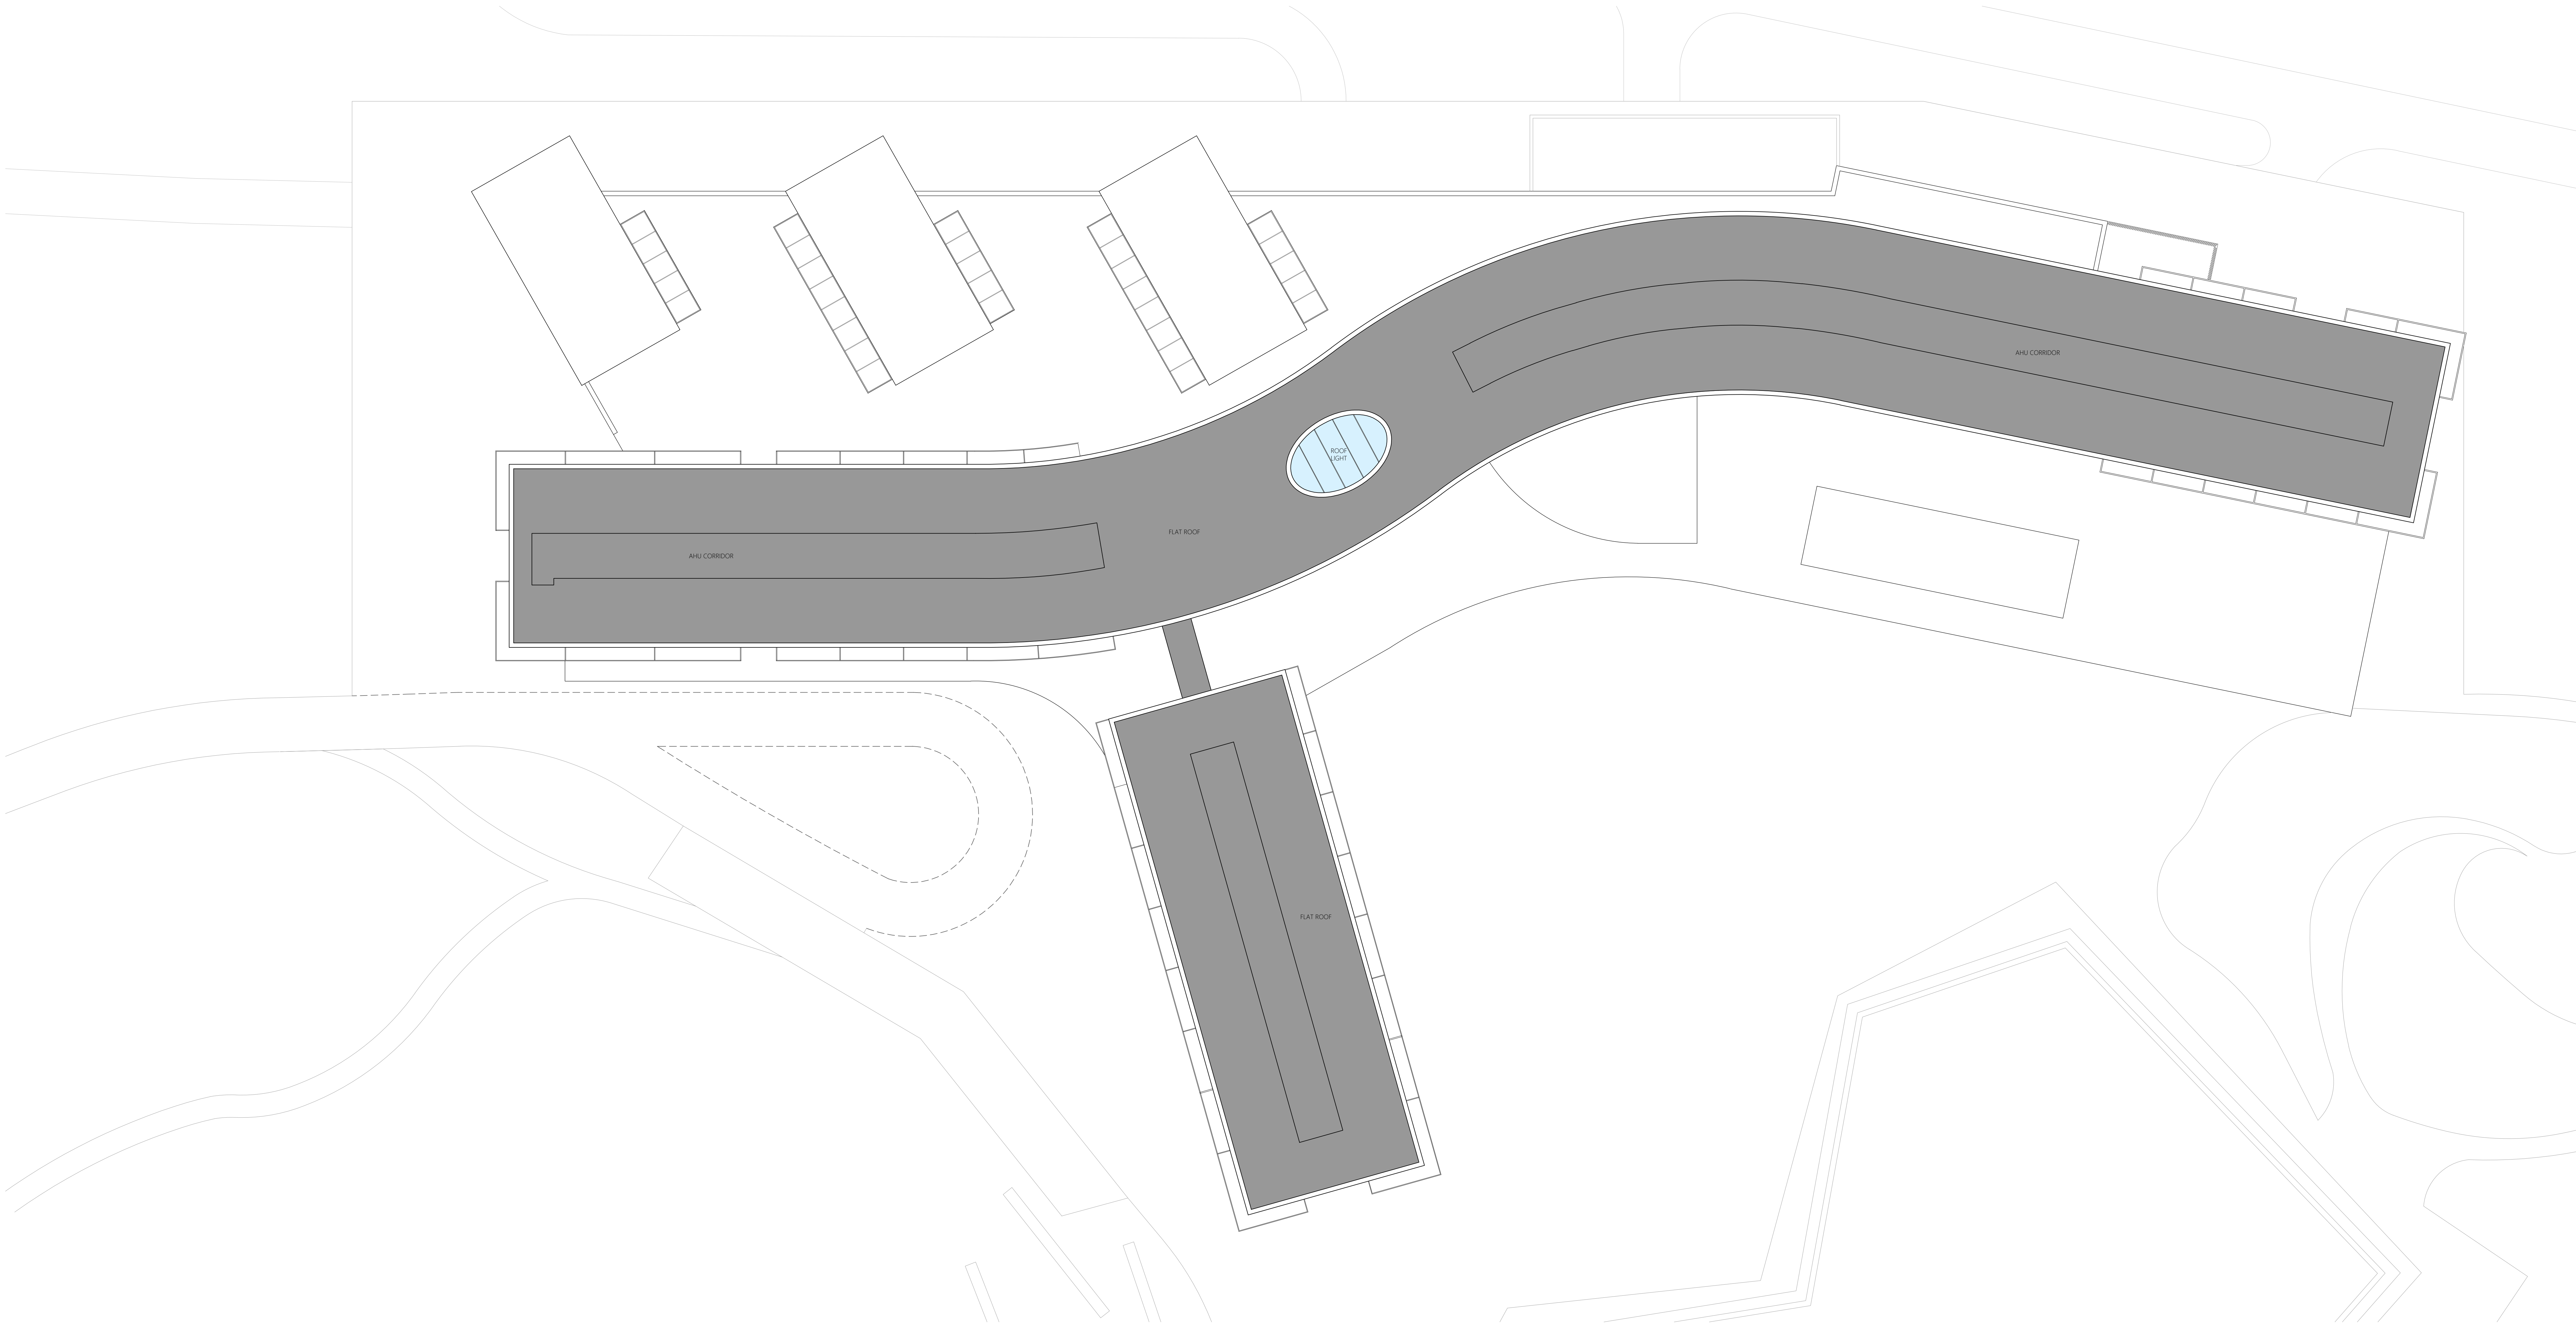


Wildfox Resorts, Afan Valley

Hotel and Car Park - Proposed Roof Plan

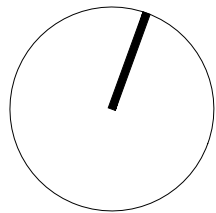

PV WILL BE INTEGRATED WITHIN THE ROOF PROFILE
LANDSCAPING FOR INFORMATION PURPOSES ONLY
TRAILS FOR INFORMATION PURPOSES ONLY

 

This drawing must not be scaled. Figured dimensions and levels to be used. Any inaccuracies must be notified to the architect. Detail drawings and large scale drawings take precedence over smaller drawings.	Rev:		Chk'd:		Rev:		Chk'd:		Rev:		Chk'd:		Rev:		Chk'd:													
	-		-																									
THIS DRAWING IS COPYRIGHT ©																												

PRELIMINARY	
PLANNING	✓
DESIGN	
TENDER	
CONSTRUCTION	

powelldobson ARCHITECTS Cardiff Office: Suite 1F, Building One, Eastern Business Park, Wern Fawr Lane, Old St Mellons, Cardiff CF3 5EA. Tel: +44 (0)33 3 3 201 001 www.powelldobson.com		Drawing No. 21055 (05) 124 Rev. -
Contract:	Wildfox Resorts, Afan Valley Hotel and Car Park	Scale: 1:200 @ A0 Date: Aug 2022 Drawn: WM Checked:
Title:	Proposed Roof Plan	