



Wildfox Resorts, Afan Valley

Lodge Type 1 - Proposed Plans and Elevations

2 Bed 4 Person, Single Storey, Terraced

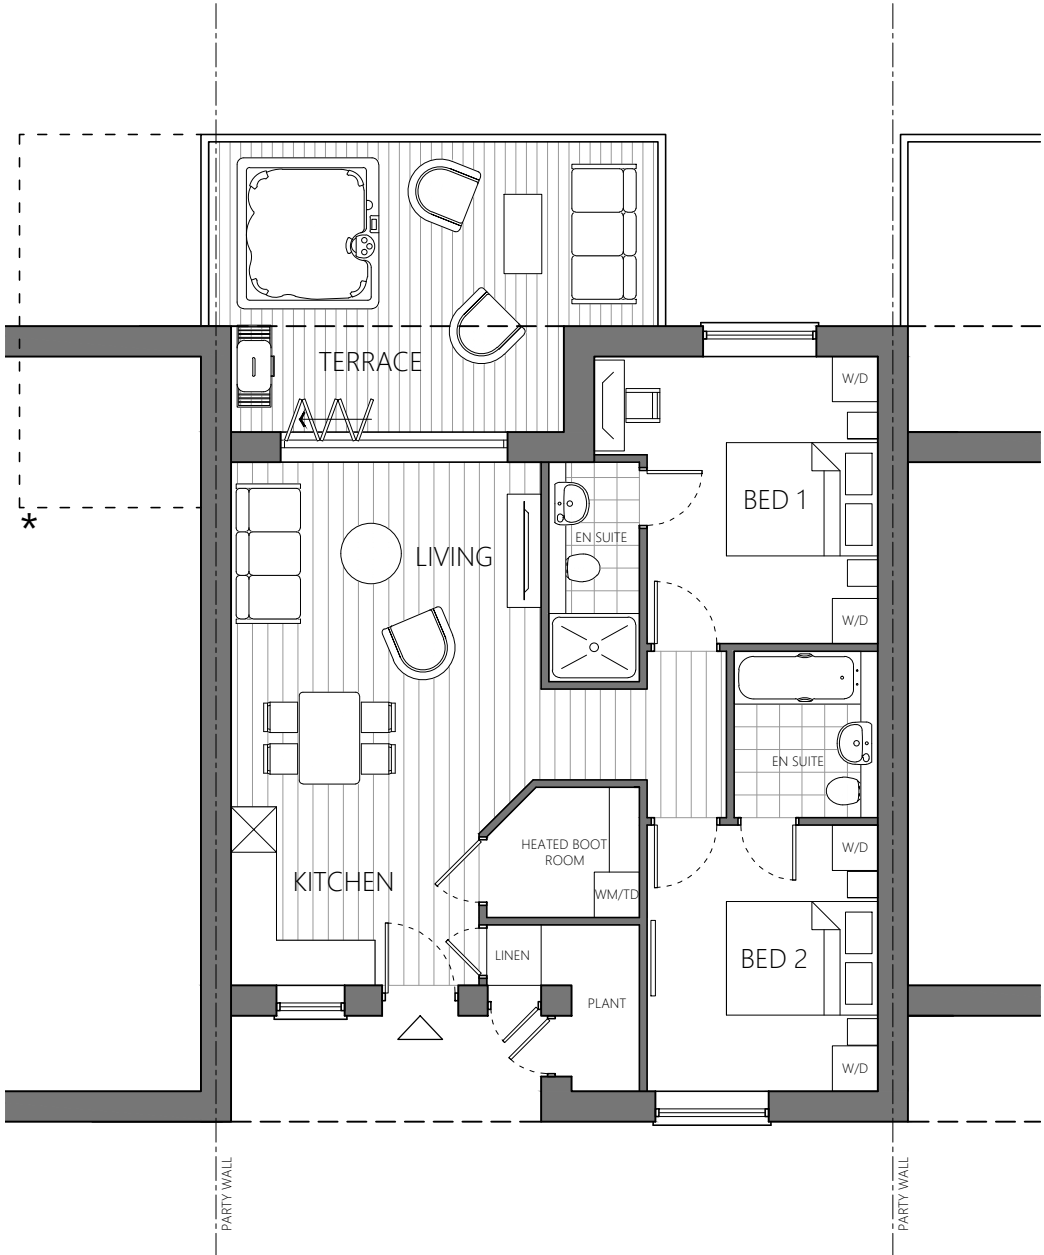



Type 1 Floor Plan

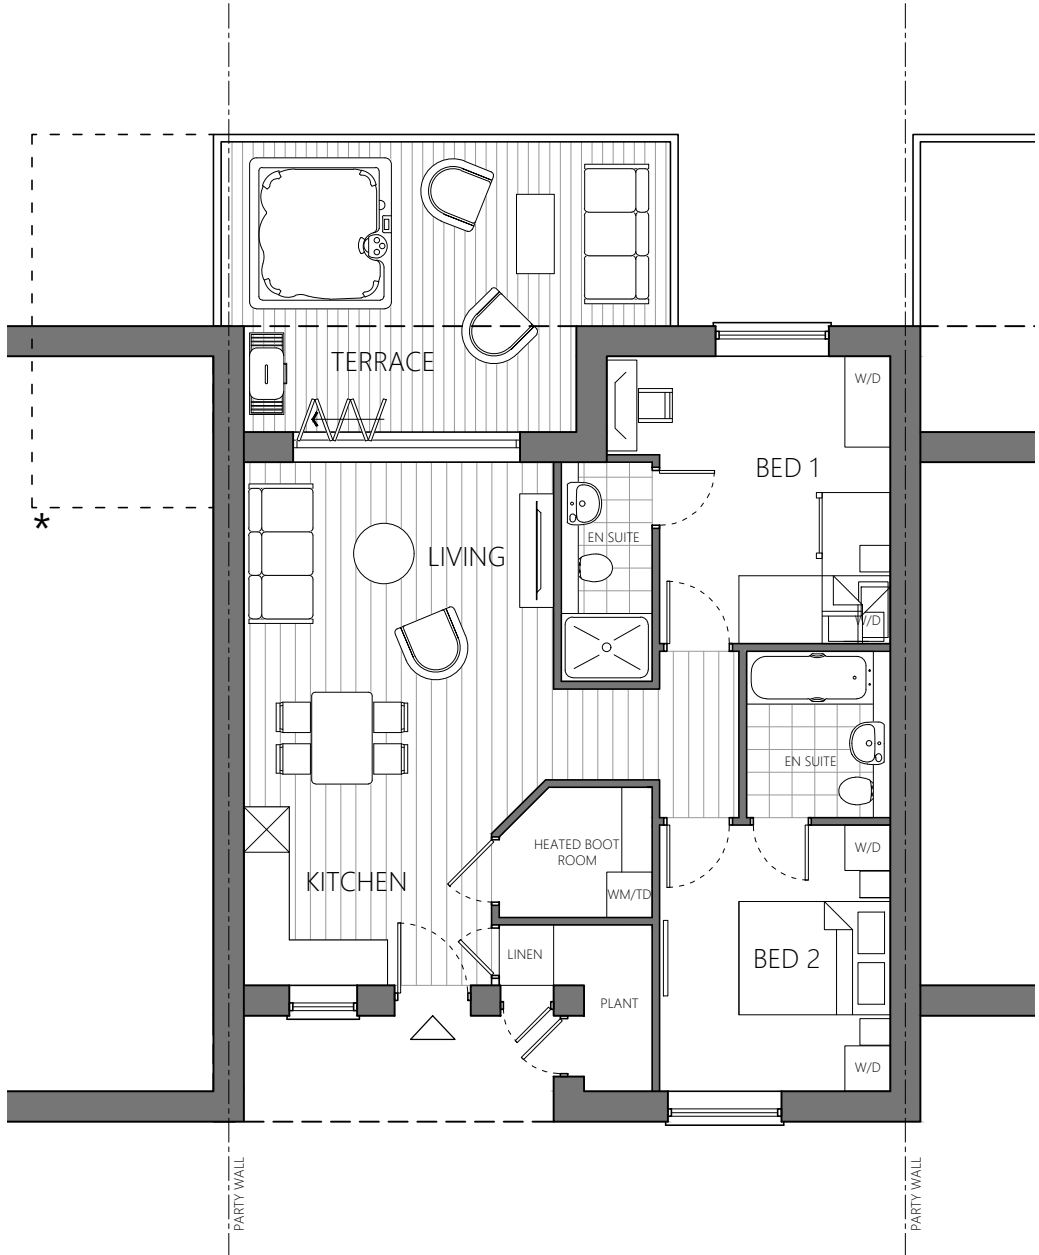


Type 1* Floor Plan - Bunk Bed Variant

- MATERIAL SCHEDULE**


 - 1. Vertical standing seam cladding or similar approved by LPA. Colour: Dark grey.
 - 2. Fibre cement cladding or similar approved by LPA. Colour: Warm grey.
 - 3. Precast concrete slab or similar approved by LPA. Colour: TBA
 - 4. Patinated steel or similar approved by LPA.
 - 5. PPC steel channel or similar approved by LPA. Colour: Anthracite/Black.
- Chimney** - Perforated patinated steel.
 - Flat roof** - Extensive biodiverse green roof.
 - Balustrading** - PPC steel or similar approved by LPA. Colour: Black
 - Doors and windows** - uPVC. Colour: Dark grey
 - Columns** - Precast concrete
 - OB - Obscure glazing

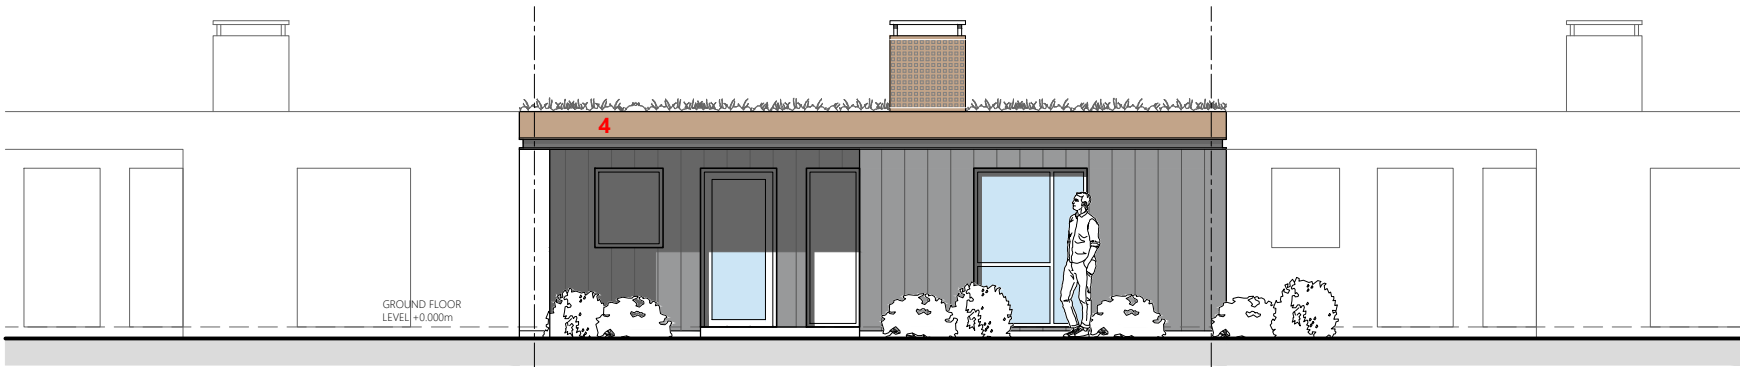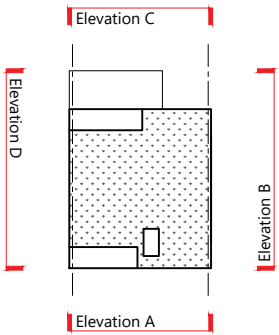


Elevation A

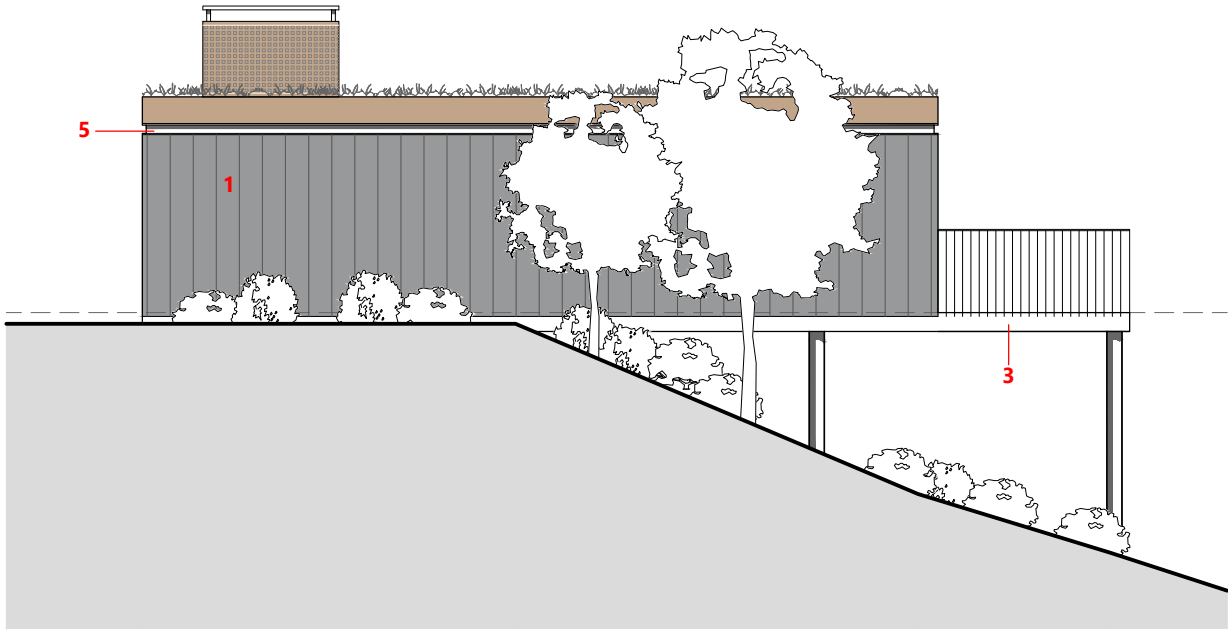

Elevation B (end unit)

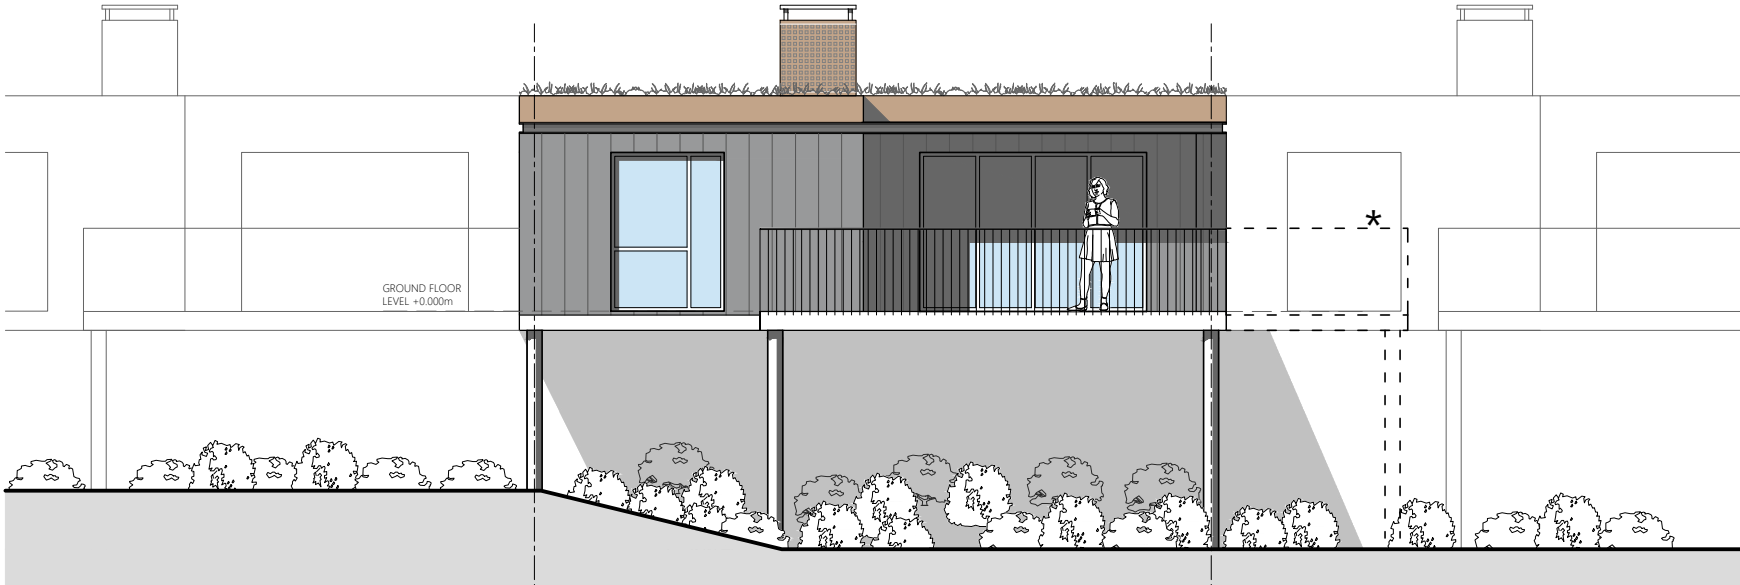

Elevation C

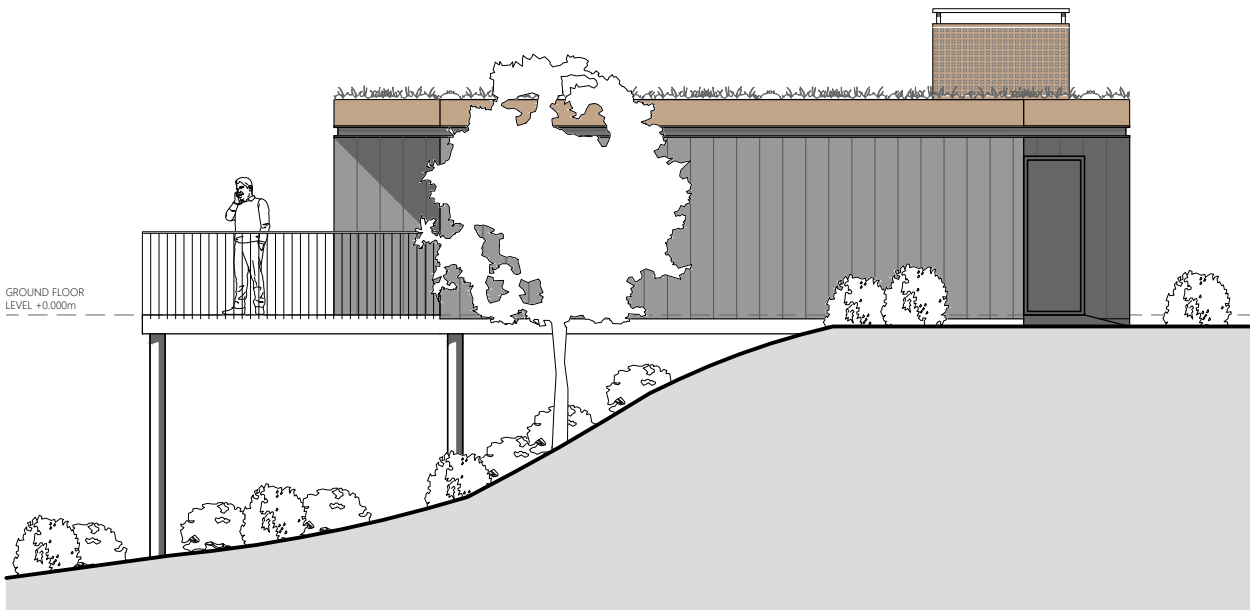

Elevation D (end unit)

0 5m

SCALE / 1:100

NOTE: LANDSCAPING AND TRAILS SHOWN FOR INFORMATION PURPOSES ONLY.

NOTE: GROUND PROFILES MAY VARY.

* OUTLINE OF EXTENDED TERRACE - REFER TO DRAWING 21055(05)170 FOR LOCATIONS

This drawing must not be scaled. Figured dimensions and levels to be used. Any inaccuracies must be notified to the architect. Detail drawings and large scale drawings take precedence over smaller drawings.

Rev:

Rev:

Rev:

THIS DRAWING IS COPYRIGHT ©

Registered Office: Powell Dobson Ltd. Suite 1F, Building One, Eastern Business Park, Wern Fawr Lane, Old St Mellons, Cardiff CF3 5EA . Powell Dobson is a trading name of Powell Dobson Ltd a company registered in England and Wales No 3873802.

PRELIMINARY	
PLANNING	✓
DESIGN	
TENDER	
CONSTRUCTION	

powelldobson ARCHITECTS Cardiff Office: Suite 1F, Building One, Eastern Business Park, Wern Fawr Lane, Old St Mellons, Cardiff CF3 5EA Tel: +44 (0)33 33 201 001 Fax: +44 (0)29 2079 1212 email: cardiff@powelldobson.com		Drawing No.	Rev.
Contract: Wildfox Resorts, Afan Valley		21055 (05) 175	-
Title: Lodge Type 1 - Proposed Plans and Elevations		Scale:	1:100 @ A2
		Date:	24/08/2022
		Drawn:	AJP & RLM
		Checked:	AMS