



Wildfox Resorts, Afan Valley

Lodge Type 3 - Proposed Plans and Elevations


3 Bed 6 Person, Two Storey, Detached, Ground Floor Entrance

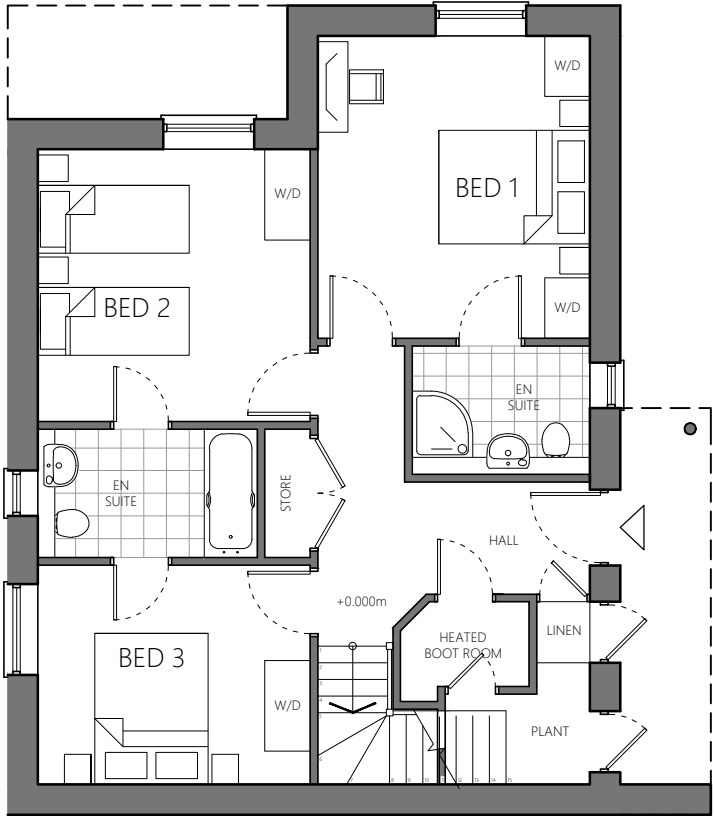

Type 3 Ground Floor Plan

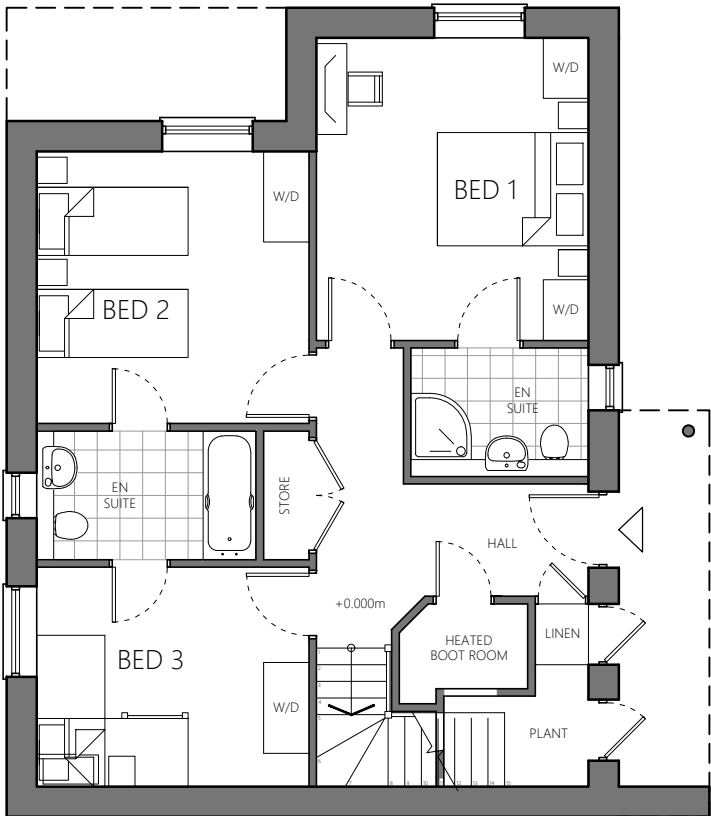

Type 3* Ground Floor Plan - Bunk Bed Variant

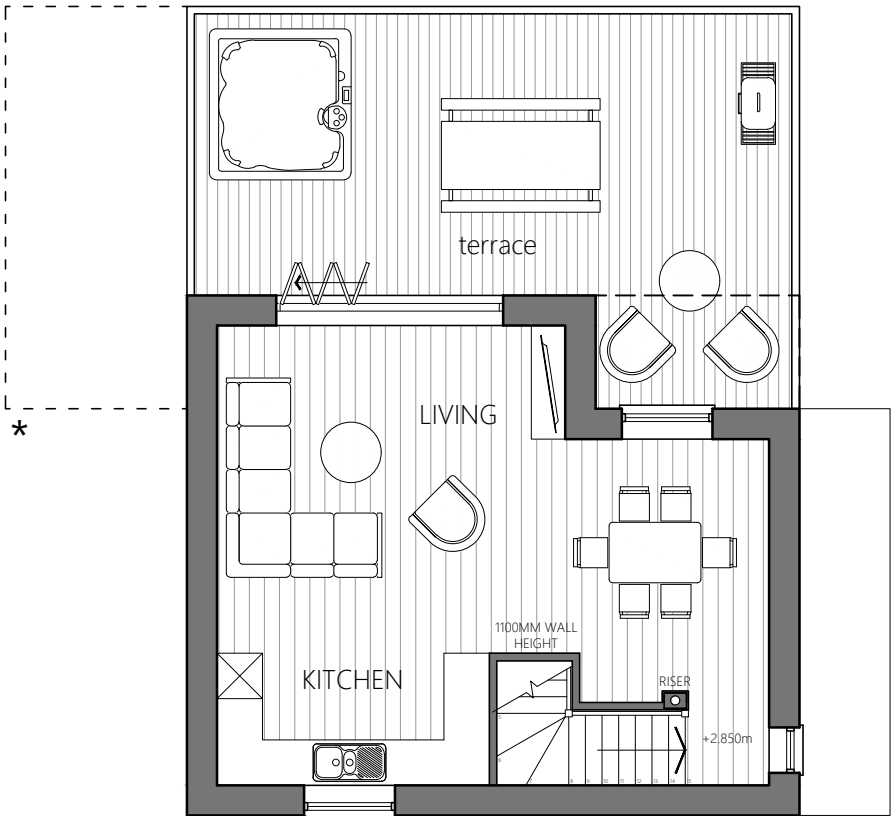



Type 3 First Floor Plan

MATERIAL SCHEDULE

1. Vertical standing seam cladding or similar approved by LPA. Colour: Dark grey.
2. Fibre cement cladding or similar approved by LPA. Colour: Warm grey.
3. Precast concrete slab or similar approved by LPA. Colour: TBA
4. Patinated steel or similar approved by LPA. Colour: Anthracite/Black.
5. PPC steel channel or similar approved by LPA.

Chimney - Perforated patinated steel.
Flat roof - Extensive biodiverse green roof.
Balustrading - PPC steel or similar approved by LPA. Colour: Black
Doors and windows - uPVC. Colour: Dark grey
Columns - Precast concrete


OB - Obscure glazing

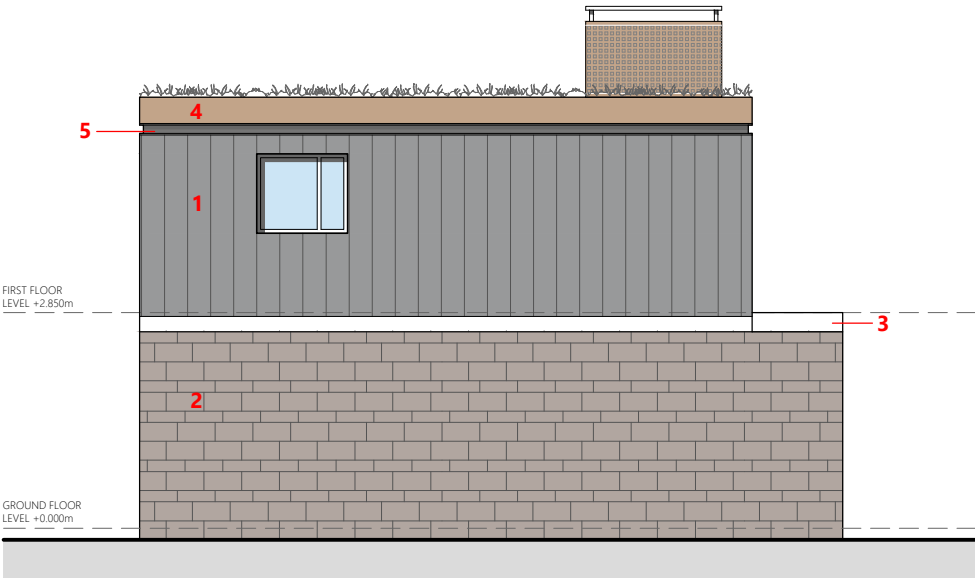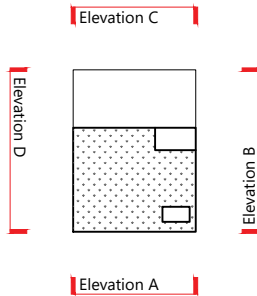

Elevation A



Elevation B

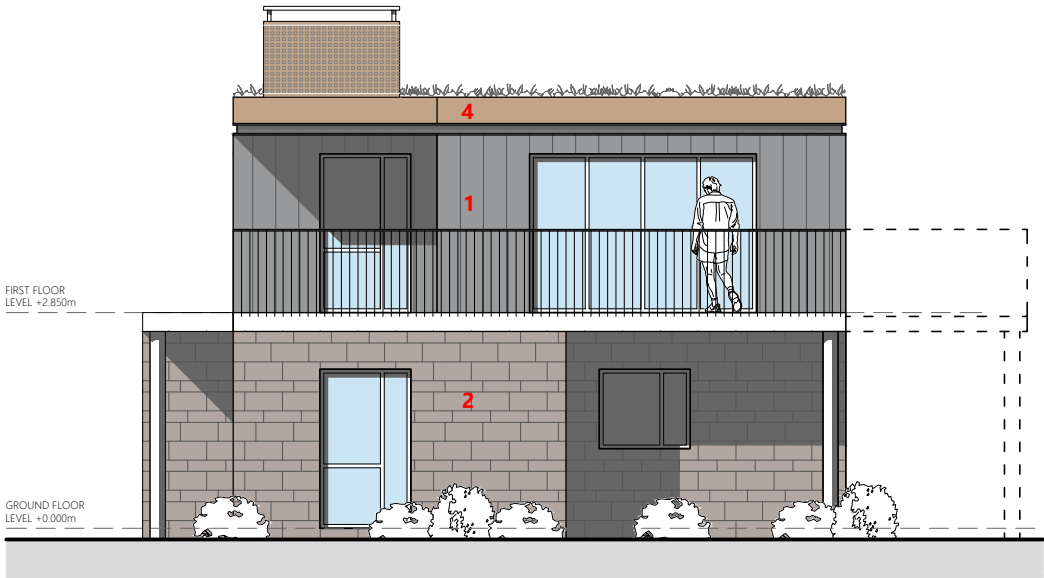

Elevation C



Elevation D

0 5m
SCALE / 1:100

NOTE: LANDSCAPING AND TRAILS SHOWN FOR INFORMATION PURPOSES ONLY.

NOTE: GROUND PROFILES MAY VARY.

* OUTLINE OF EXTENDED TERRACE - REFER TO DRAWING 21055(05)170 FOR LOCATIONS

This drawing must not be scaled.
Figured dimensions and levels to be used.
Any inaccuracies must be notified to the architect.
Detail drawings and large scale drawings take precedence over smaller drawings.

Rev:

Rev:

Rev:

THIS DRAWING IS COPYRIGHT ©

PRELIMINARY	
PLANNING	✓
DESIGN	
TENDER	
CONSTRUCTION	

powelldobson
ARCHITECTS

Cardiff Office: Suite 1F, Building One, Eastern Business Park, Wern Fawr Lane, Old St Mellons, Cardiff CF3 5EA
Tel: +44 (0)33 33 201 001 Fax: +44 (0)29 2079 1212 email: cardiff@powelldobson.com

Contract: Wildfox Resorts, Afan Valley

Title: Lodge Type 3 - Proposed Plans and Elevations

Drawing No. 21055 (05) 177
Rev. -

Scale: 1:100 @ A2
Date: 24/08/2022
Drawn: AJP & RLM
Checked: AMS