


Wildfox Resorts, Afan Valley

Summit Hub - Proposed Section & Elevations


LANDSCAPING FOR INFORMATION PURPOSES ONLY

TRAILS FOR INFORMATION PURPOSES ONLY

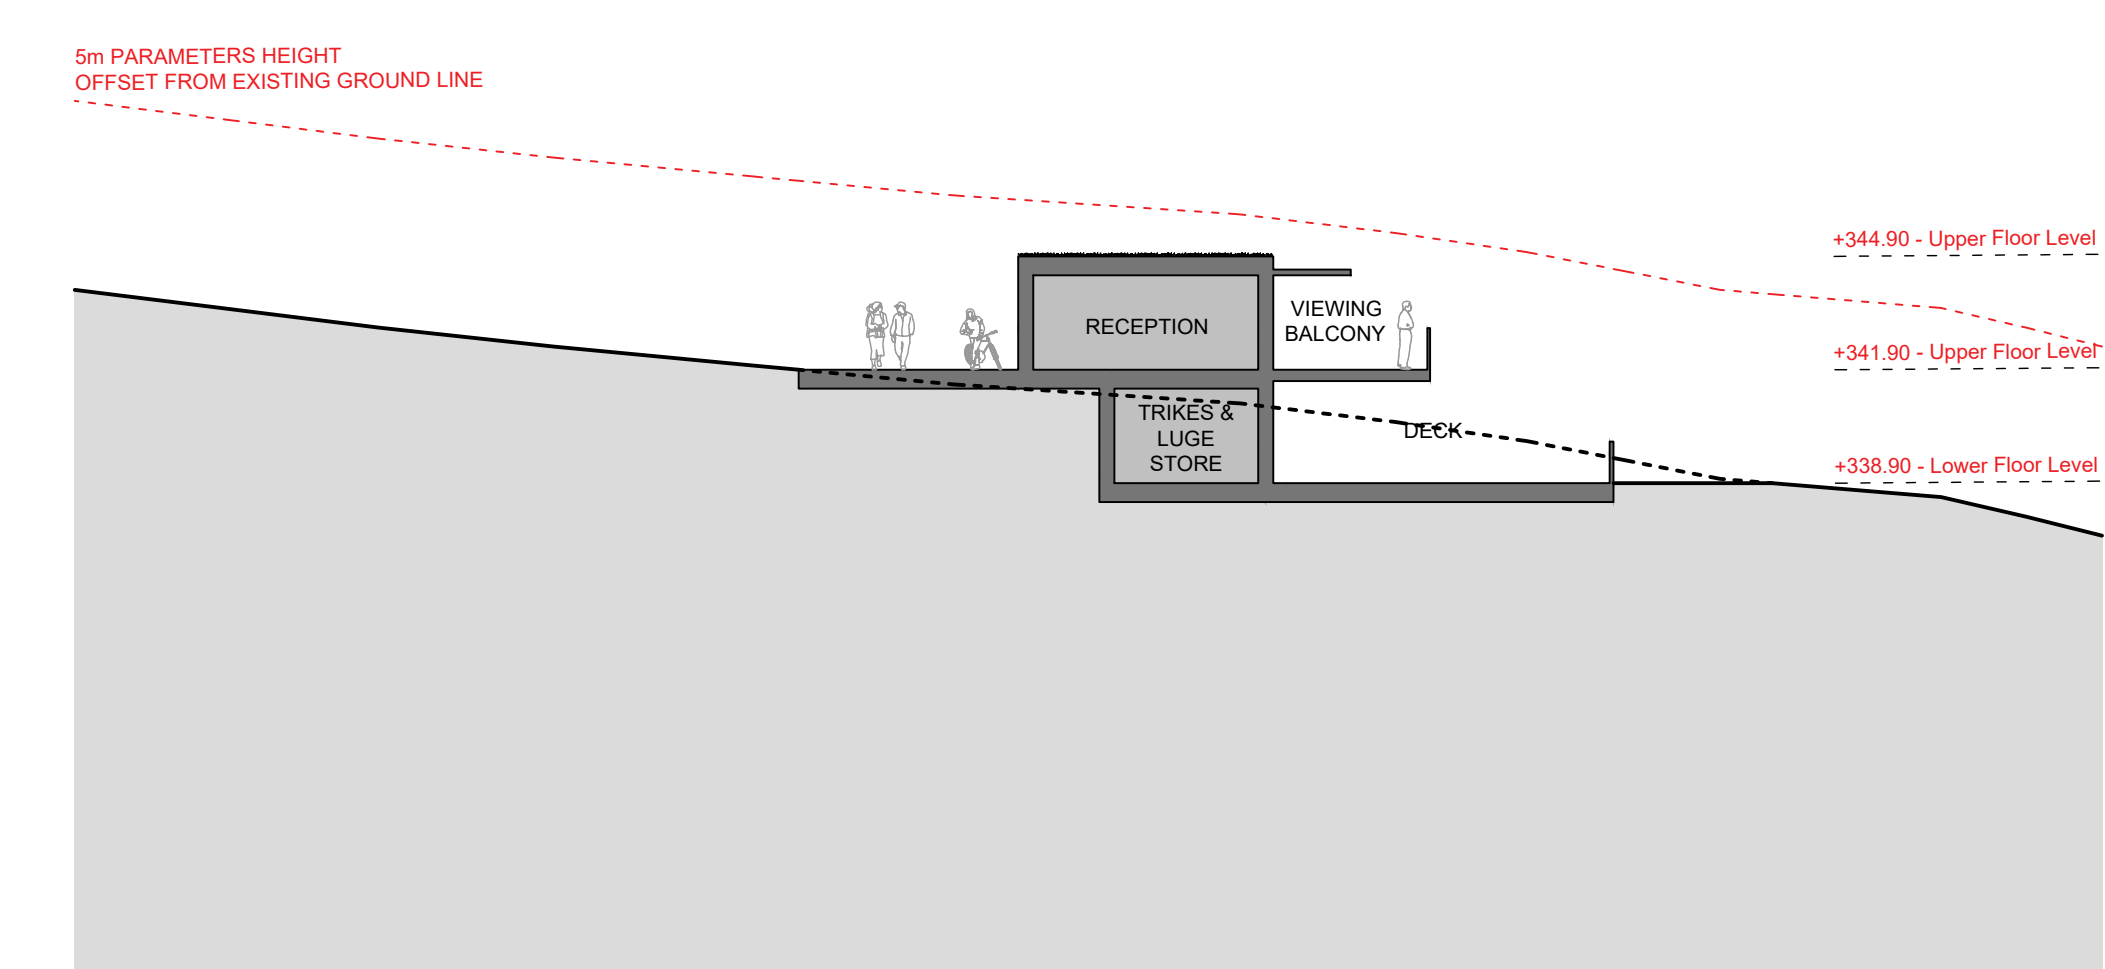


Section 1 1:200


- MATERIAL SCHEDULE**
- 1. Vertical standing seam cladding or similar approved. Colour: Anthracite/Black, to be agreed with LPA
  - 2. Fibre cement cladding or similar approved. Colour: Slate, to be agreed with LPA
  - 3. Precast concrete slab.
  - 4. Patinated steel
- Chimneys** - Perforated patinated steel  
**Flat roof** - Extensive biodiverse green roof  
**Railings** - PPC Steel. Colour: Black, to be agreed with LPA  
**Doors and windows** - uPVC. Colour: Dark grey, to be agreed with LPA  
**Columns** - Pre-cast concrete  
**Ramp** - Pennant sandstone wall

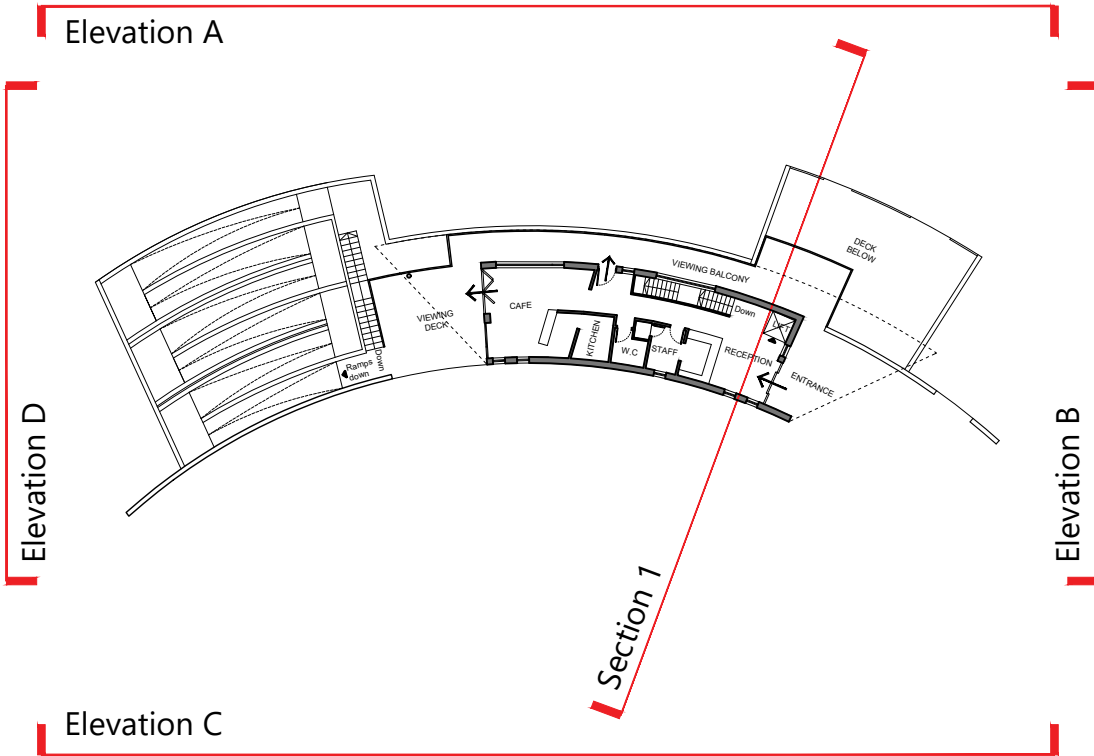


Ground Floor Plan 1:500

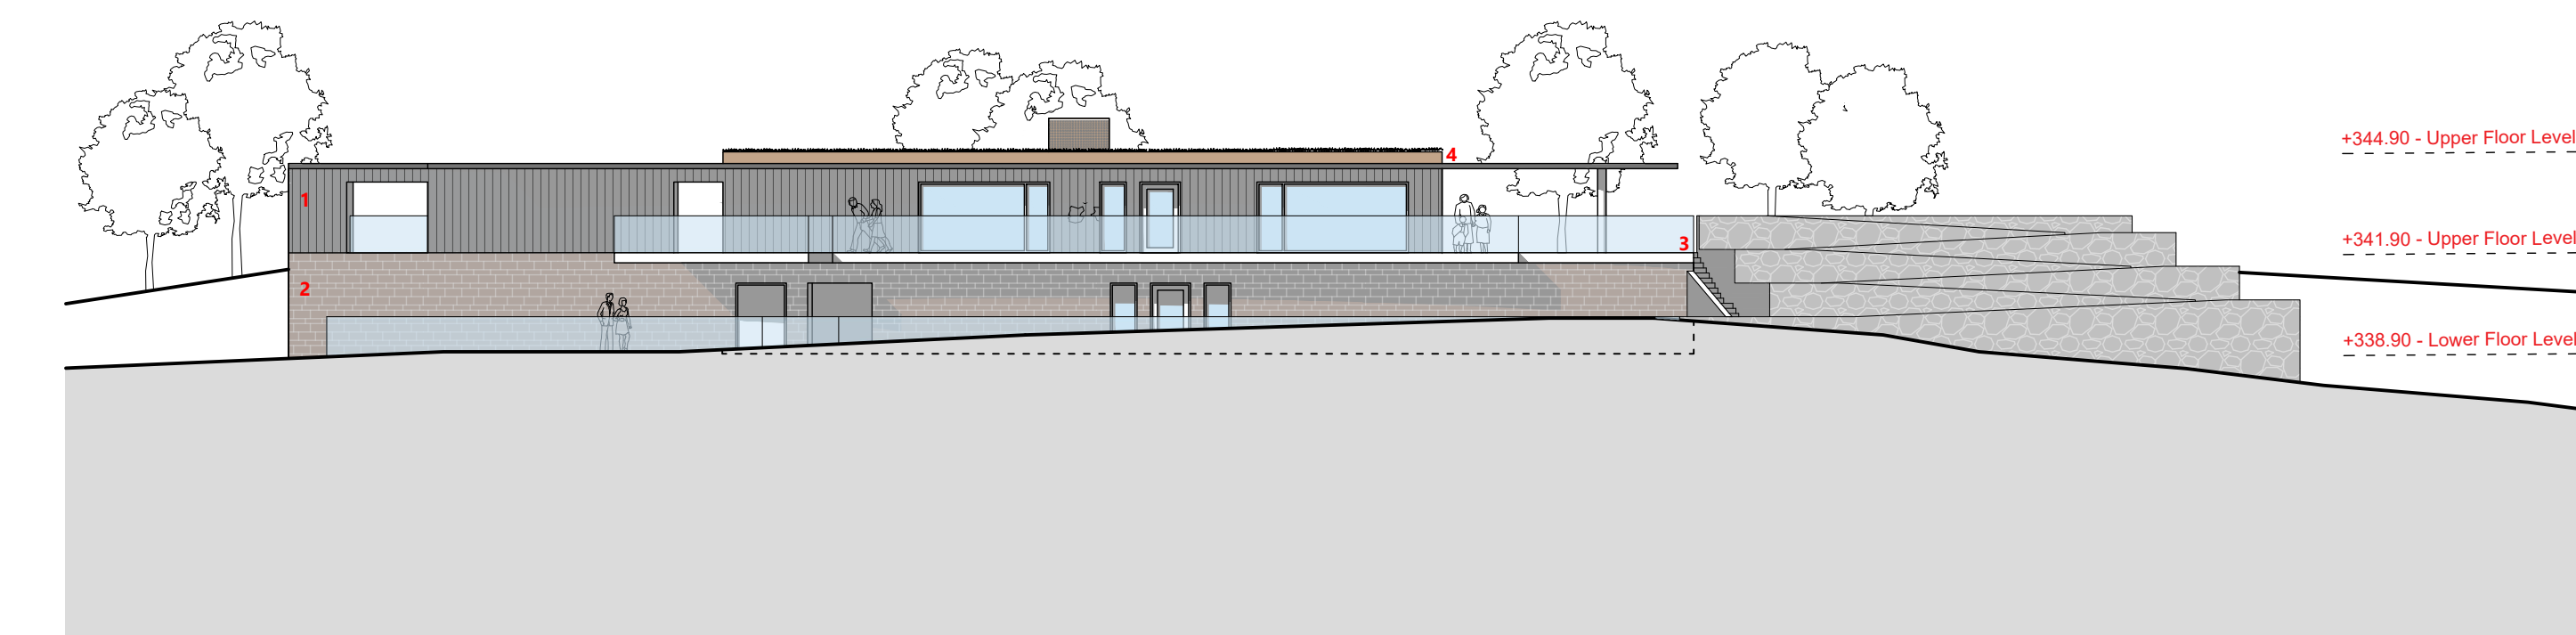


Elevation A 1:200

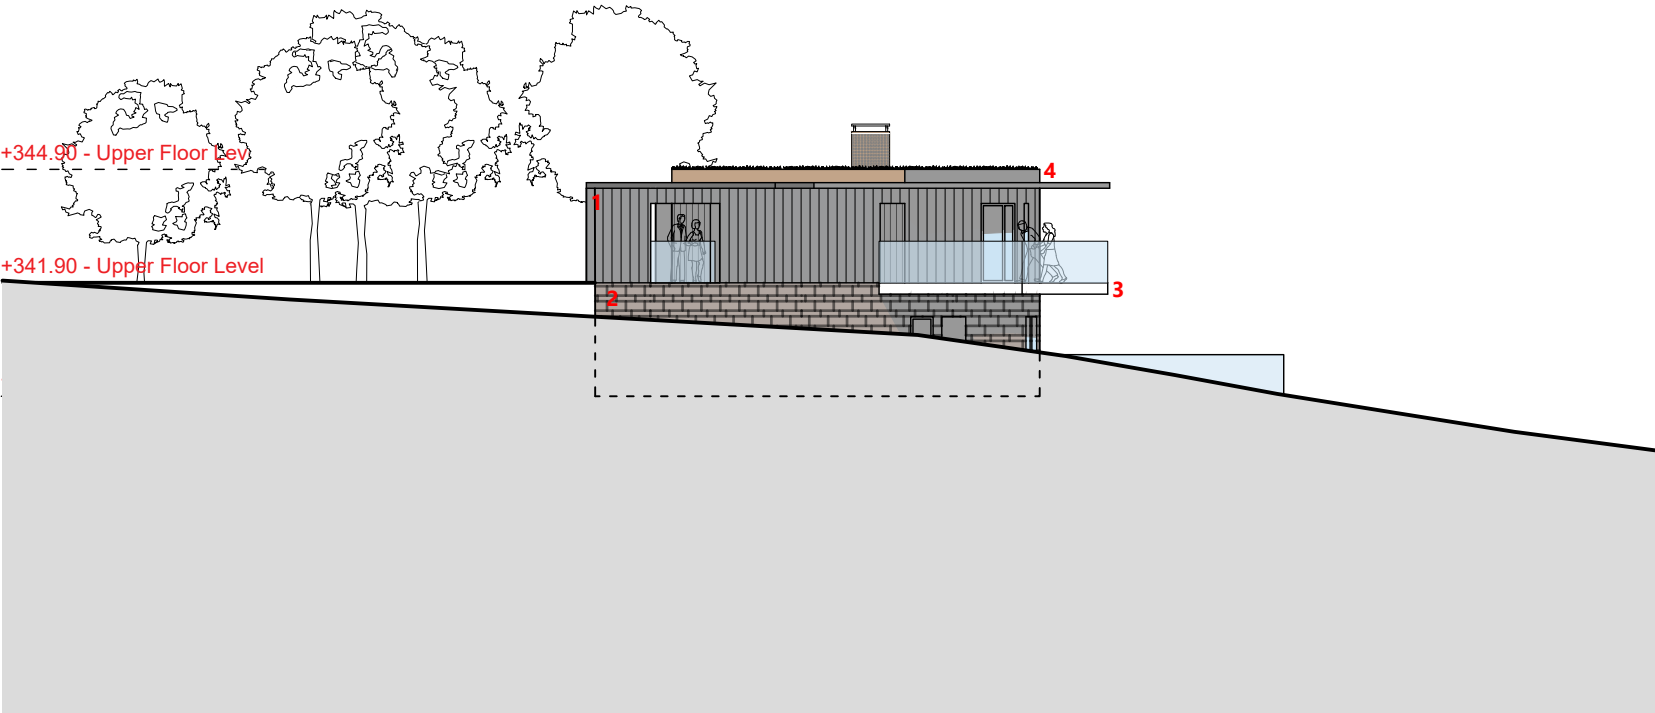


Elevation B 1:200

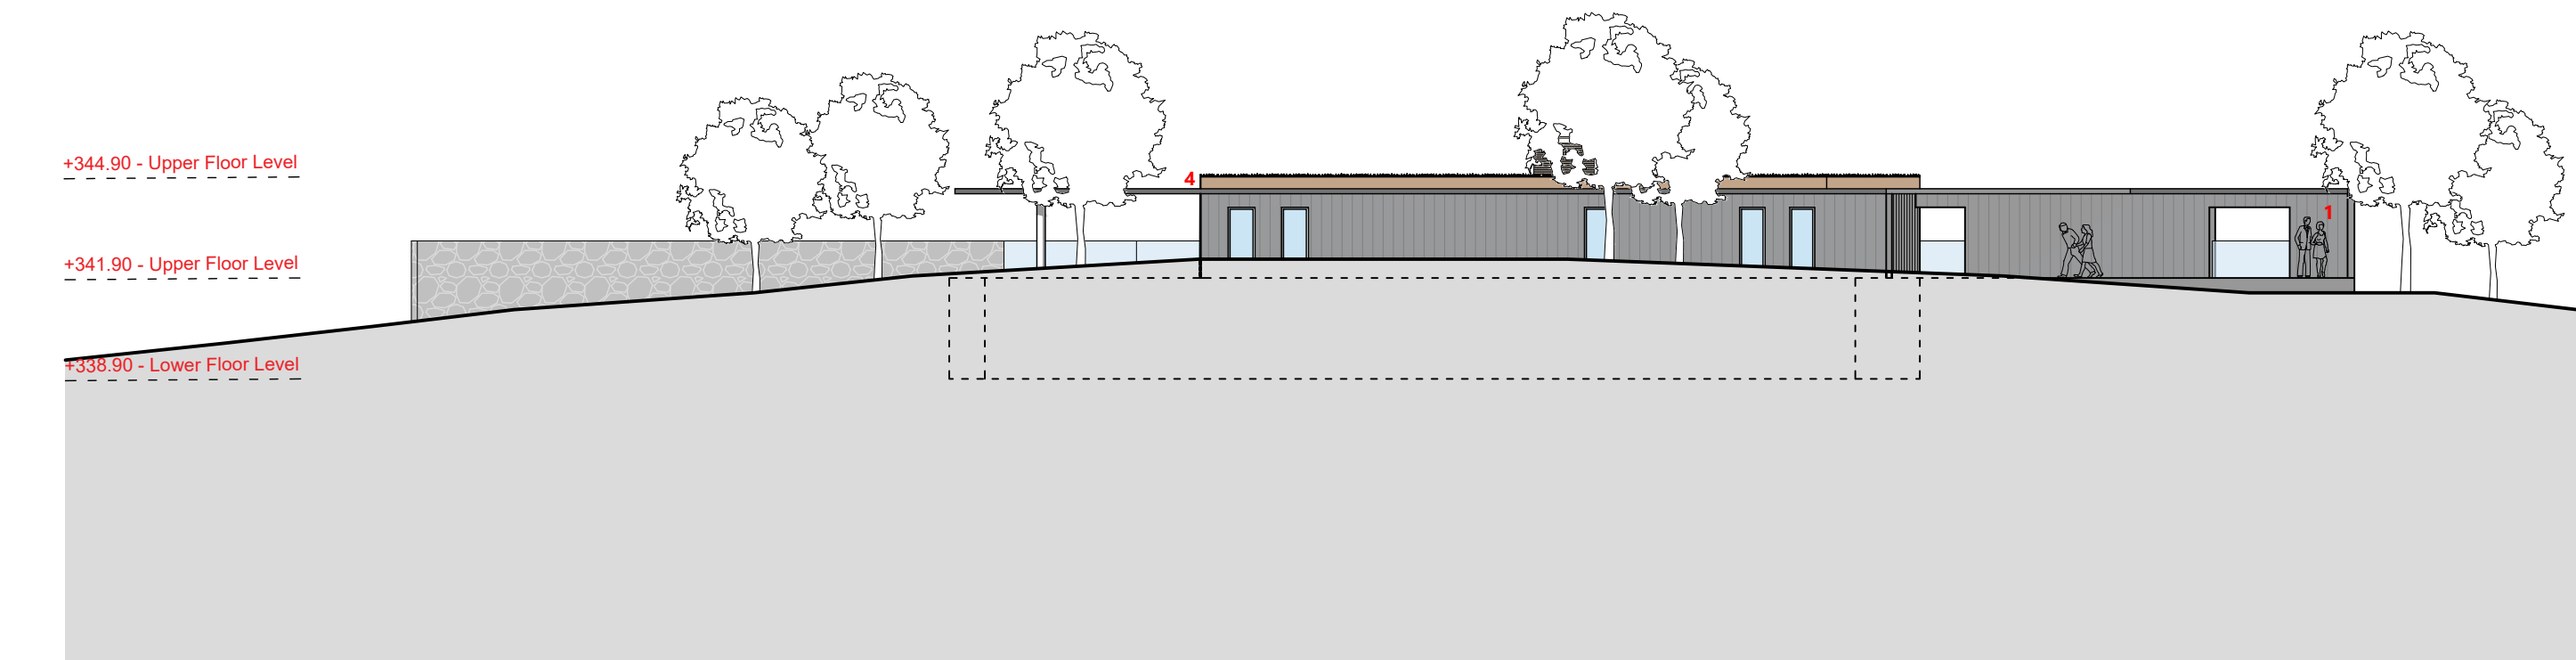

Elevation C 1:200

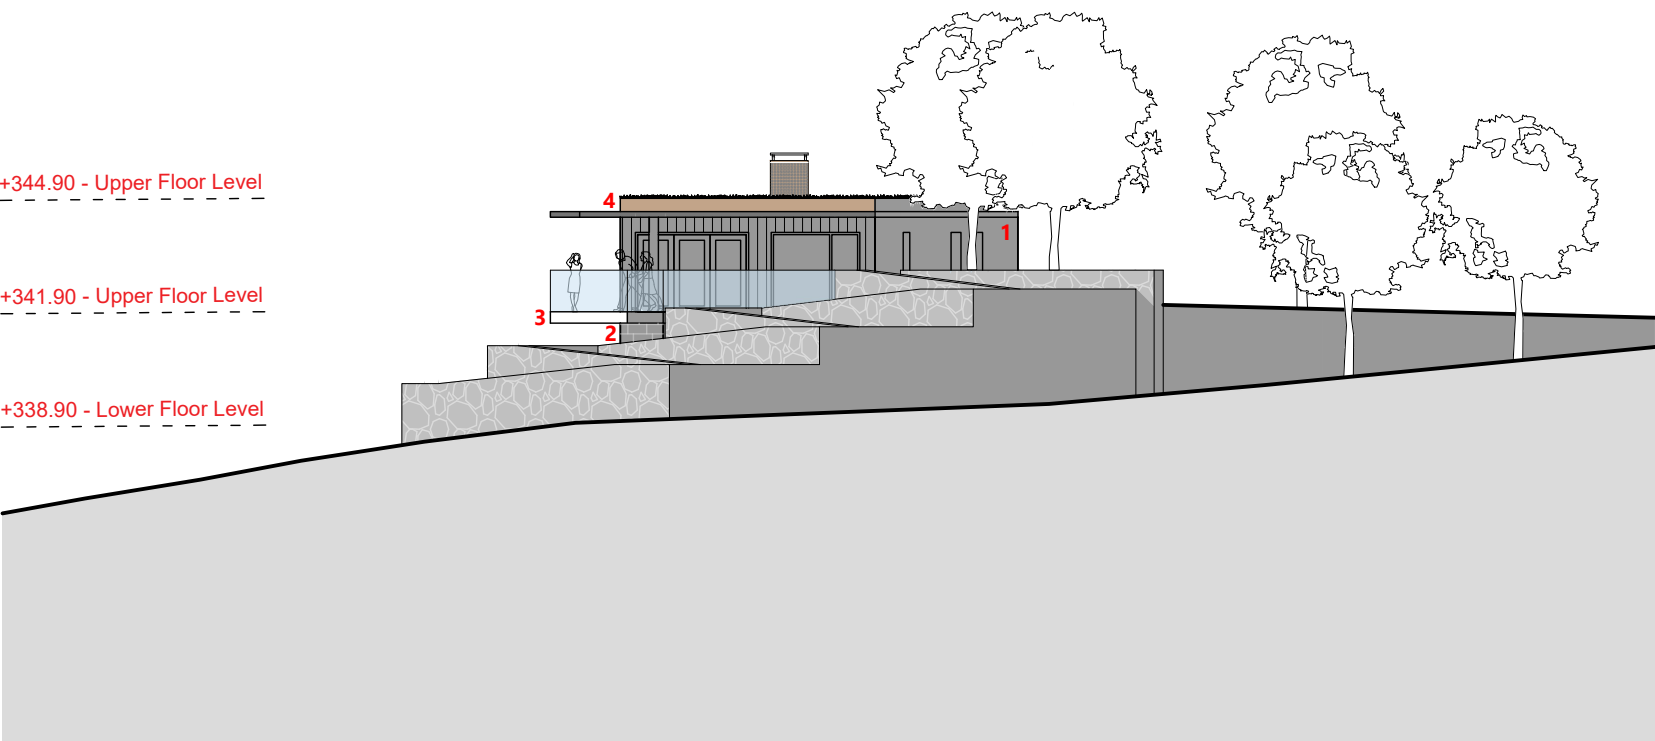

Elevation D 1:200

 

Figured dimensions and levels to be used.  
Any inaccuracies must be notified to the architect.  
Detail drawings and large scale drawings take precedence over smaller drawings.

Rev:

|   |   |
|---|---|
| - | - |
|---|---|

Chk'd: Rev:

|   |   |
|---|---|
| - | - |
|---|---|

Chk'd: Rev:

|   |   |
|---|---|
| - | - |
|---|---|

Chk'd:

|   |
|---|
| - |
|---|

|              |   |
|--------------|---|
| PRELIMINARY  |   |
| PLANNING     | ✓ |
| DESIGN       |   |
| TENDER       |   |
| CONSTRUCTION |   |

THIS DRAWING IS COPYRIGHT ©

Registered Office: Powell Dobson, Suite 1F, Building One, Eastern Business Park, Wern Fawr Lane, Old St. Mellons, Cardiff CF3 5EA. Powell Dobson is a trading name of Powell Dobson Architects Ltd a company registered in England and Wales No 3873802.

powelldobson  
ARCHITECTS

Cardiff Office: Suite 1F, Building One, Eastern Business Park, Wern Fawr Lane, Old St Mellons, Cardiff CF3 5EA  
Tel: +44 (0)33 33 201 001 www.powelldobson.com

Contract: Wildfox Resorts, Afan Valley

Title: Summit Hub - Proposed Sections & Elevations

Drawing No. 21055 (05) 156  
Rev. -

Scale: 1:200 @ A1  
Date: 24/08/22  
Drawn: CHT  
Checked: AMS