



Wildfox Resorts, Afan Valley
Spa - Sections

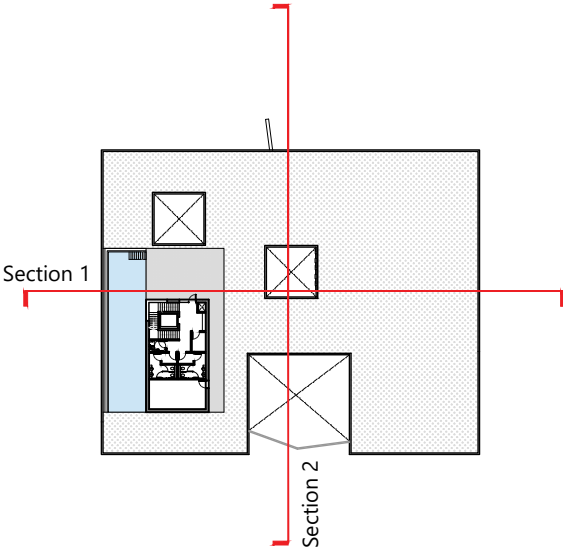


Roof Plan- Scale 1:1000


Section 1

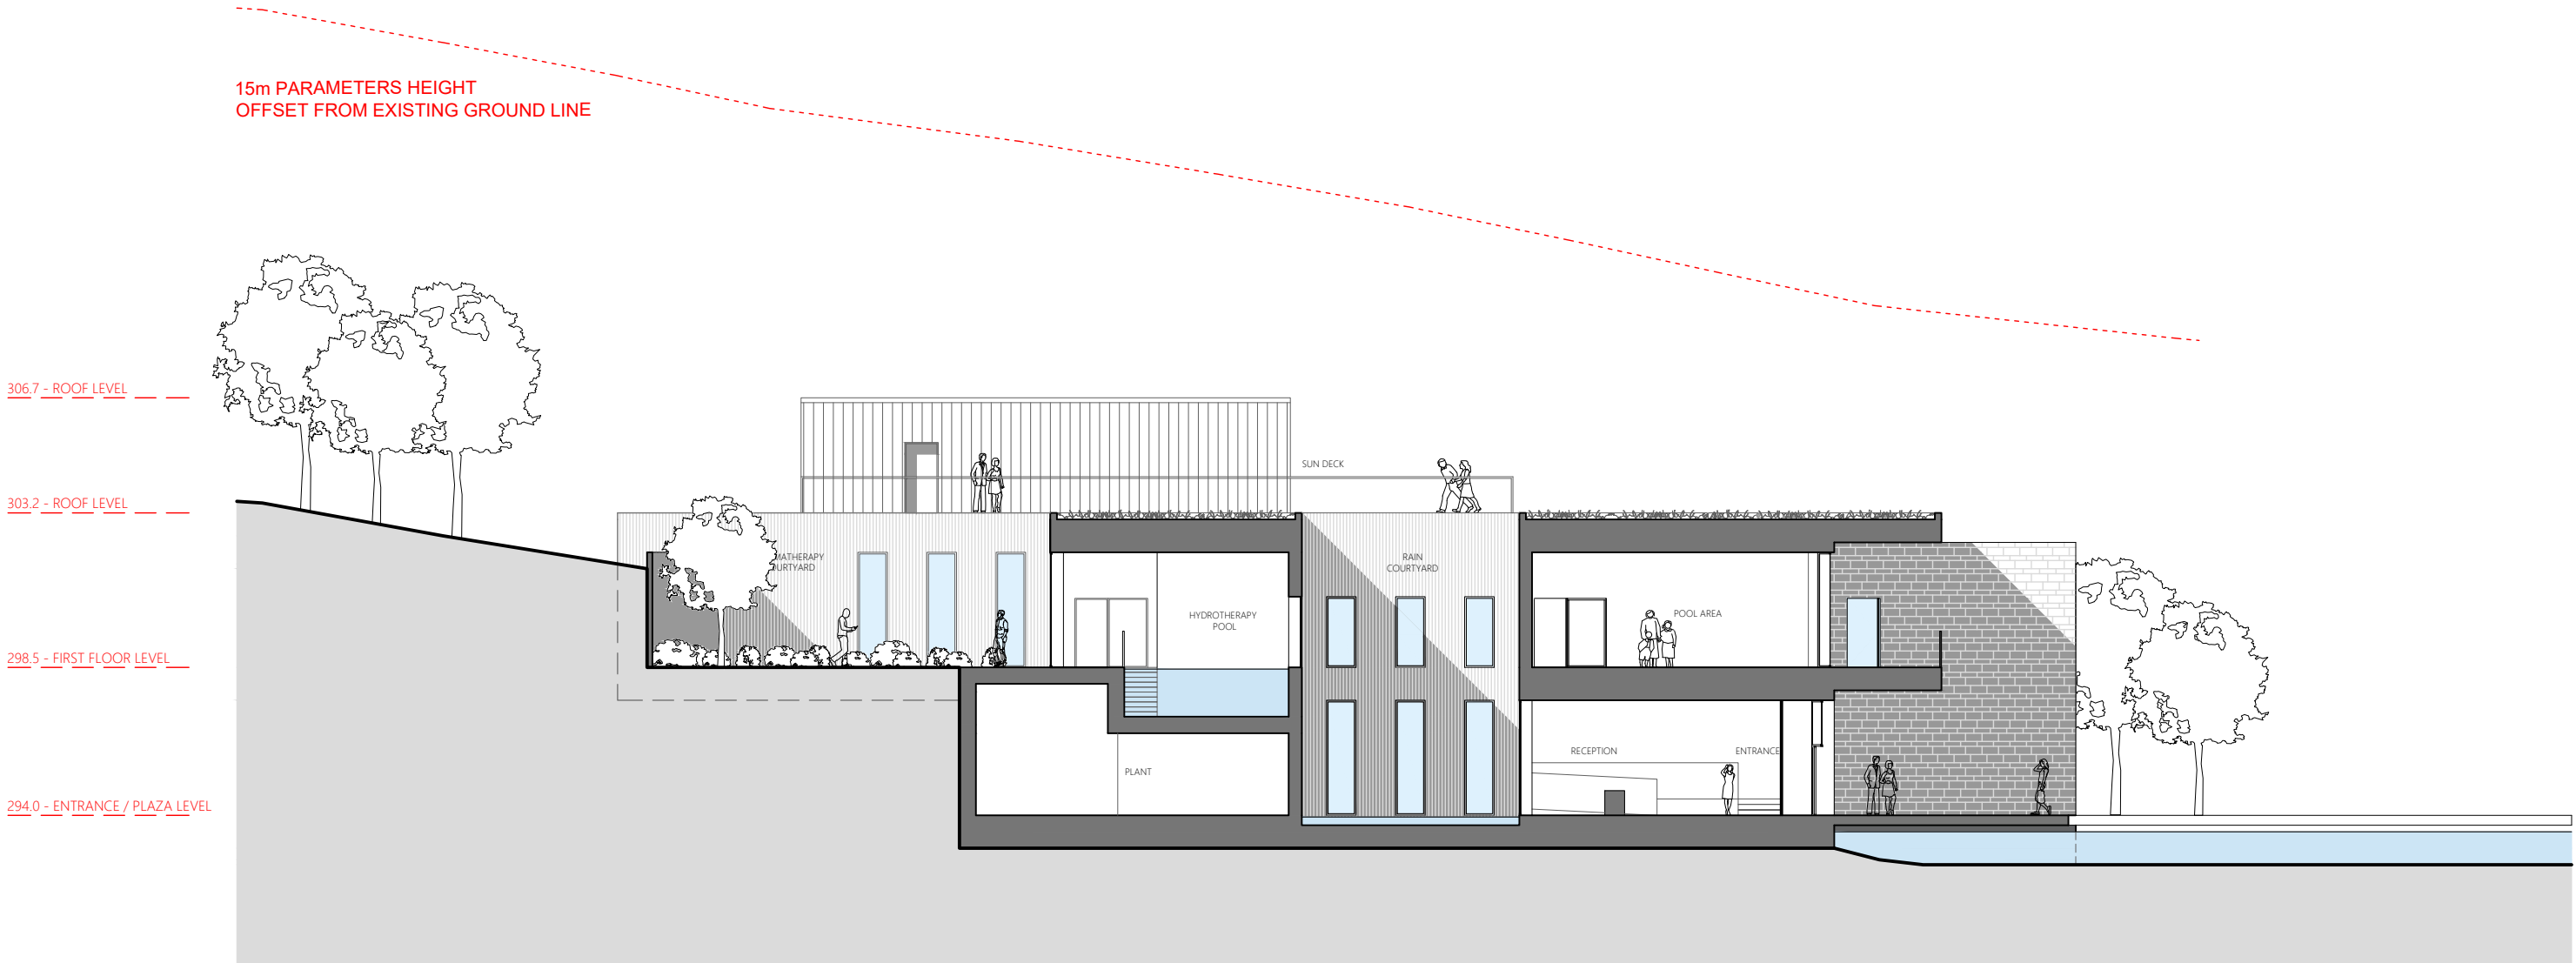

Section 2

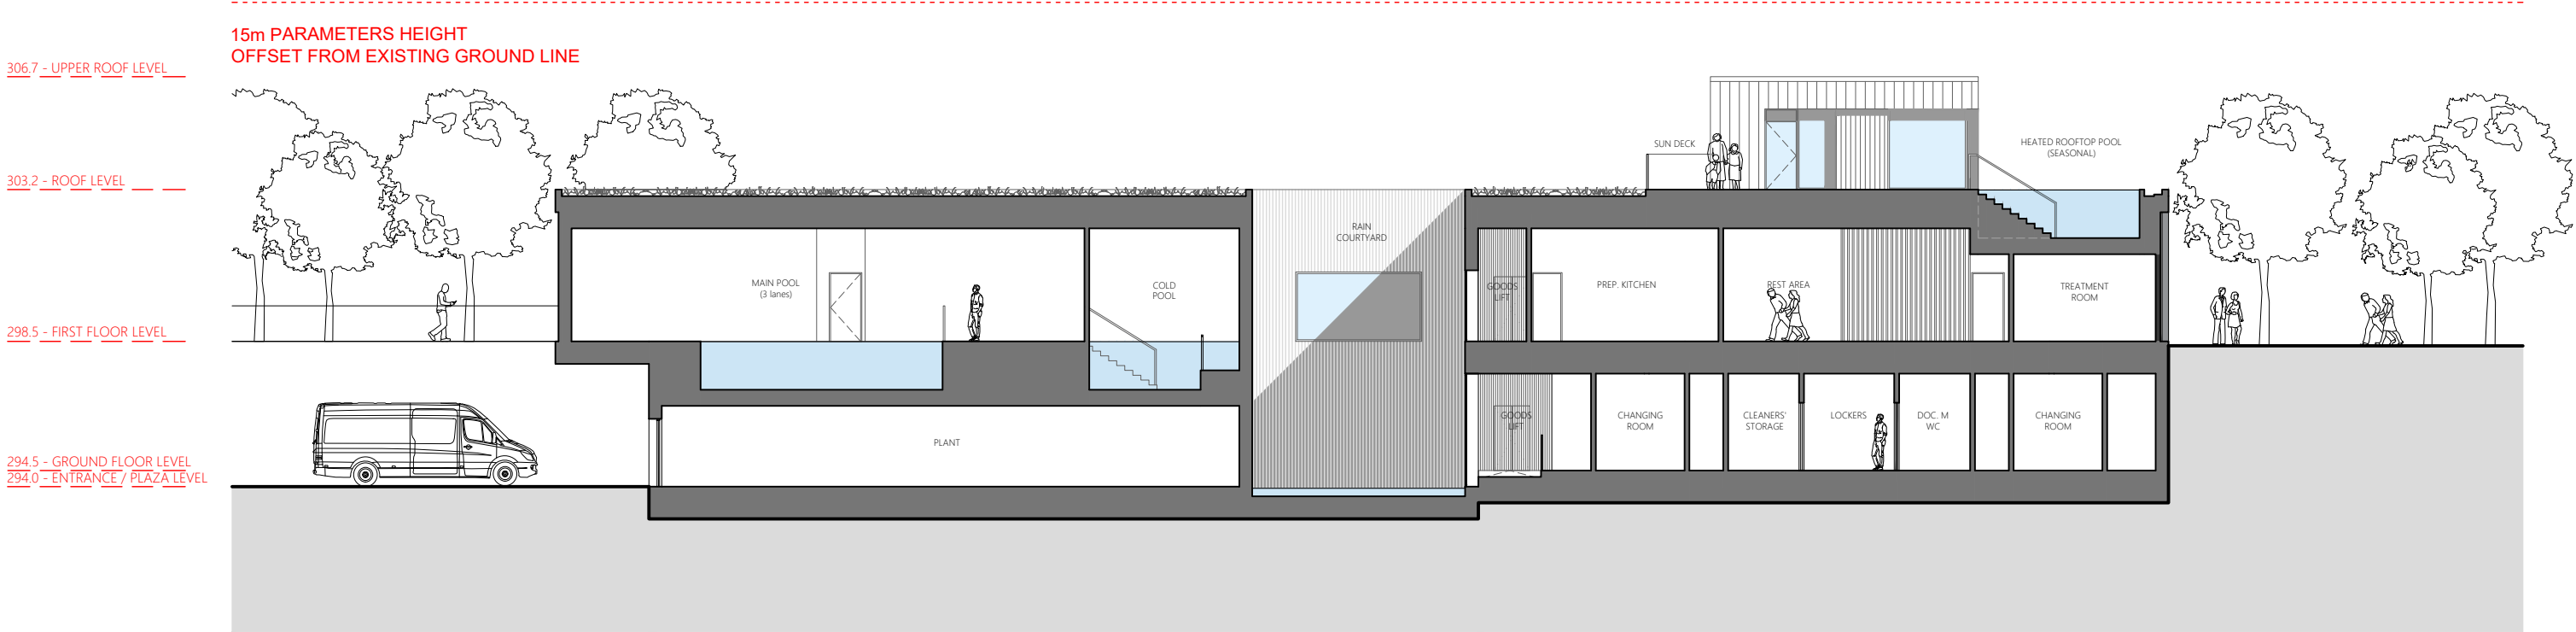

LANDSCAPING FOR INFORMATION PURPOSES ONLY
TRAILS FOR INFORMATION PURPOSES ONLY

 

This drawing must not be scaled.
Figured dimensions and levels to be used.
Any inaccuracies must be notified to the architect.
Detail drawings and large scale drawings take precedence over smaller drawings.

Rev:

Rev:

Rev:

THIS DRAWING IS COPYRIGHT ©

PRELIMINARY	
PLANNING	✓
DESIGN	
TENDER	
CONSTRUCTION	

powelldobson
ARCHITECTS

Cardiff Office: Suite 1F, Building One, Eastern Business Park, Wern Fawr Lane, Old St Mellons, Cardiff CF3 5EA
Tel: +44 (0)33 33 201 001 Fax: +44 (0)29 2079 1212 email: cardiff@powelldobson.com

Contract: Wildfox Resorts, Afan Valley
Spa
Title: Proposed Sections

Drawing No.	Rev.
21055 (05) 132	-
Scale:	1:200 @ A2
Date:	24/08/22
Drawn:	SK
Checked:	AMS