



Wildfox Resorts, Afan Valley

Forest Hub

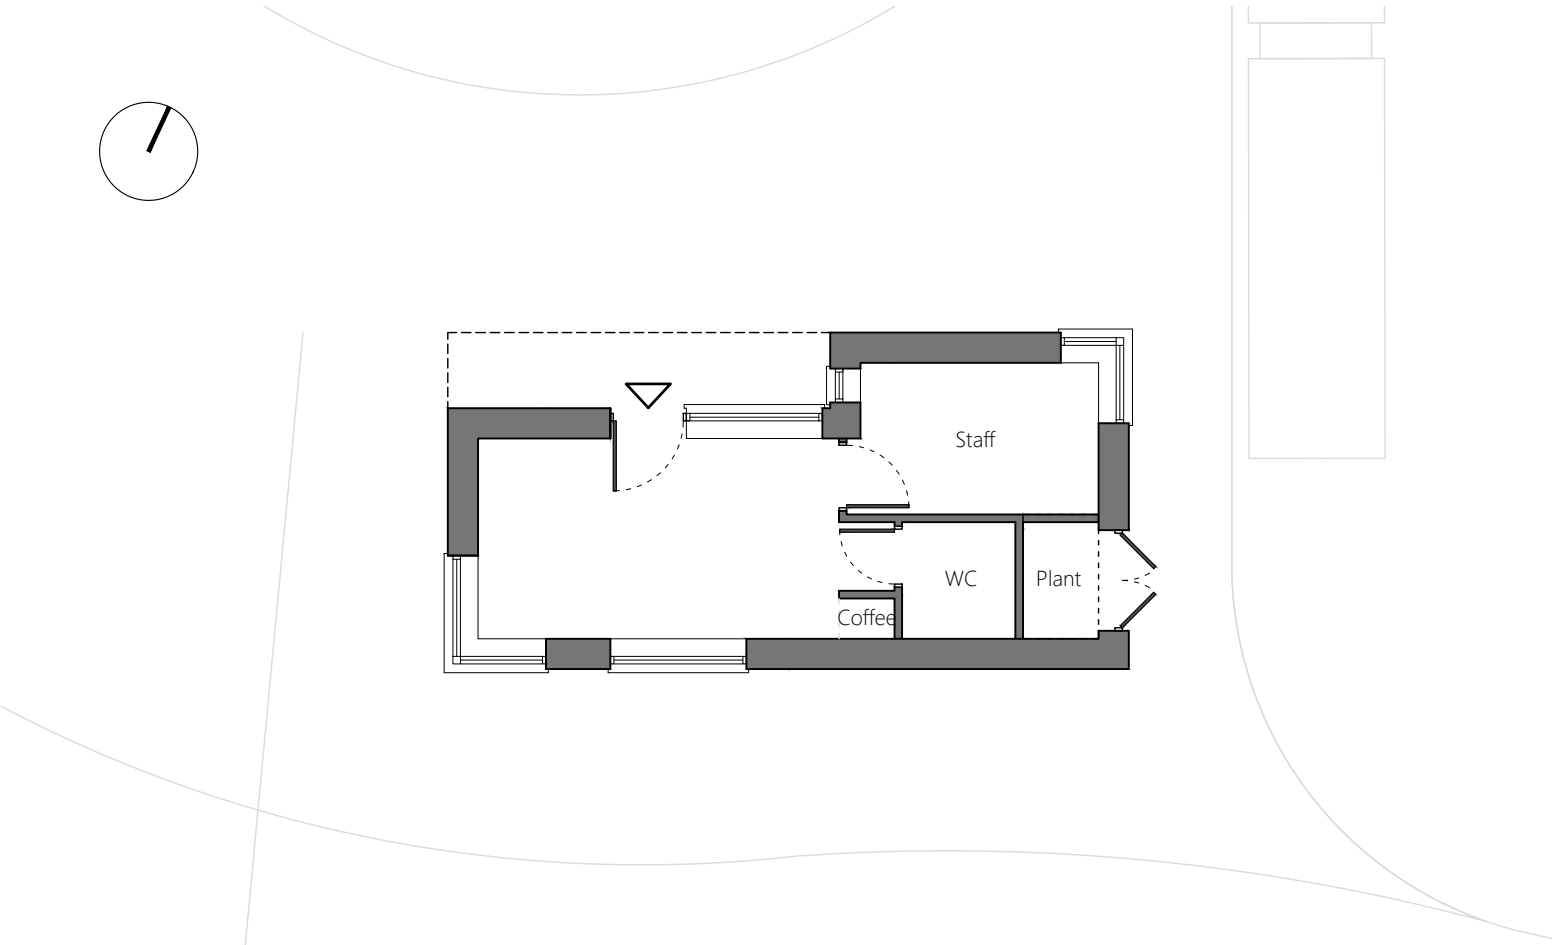

Ground Floor Plan 1:100

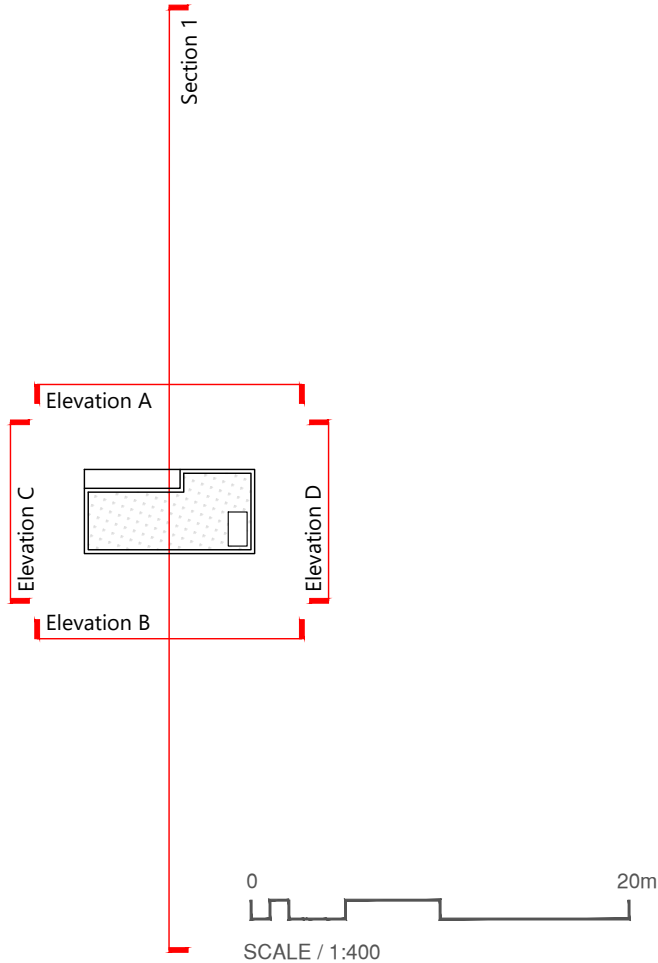

Roof Plan 1:400

MATERIAL SCHEDULE


- 1. Perforated metal cladding. Colour: Green, to be agreed by LPA
- 2. Patinated weathered steel
- 3. PPC steel channel, or similar. Colour: Anthracite/Black to be agreed by LPA.

Chimney - Perforated patinated steel.
Flat roof - Extensive bio-diverse green roof.
Doors and windows - uPVC. Colour: Dark grey to be agreed by LPA


LANDSCAPING AND TRAILS SHOWN
FOR INFORMATION PURPOSES ONLY

0 5m 10m


SCALE / 1:100

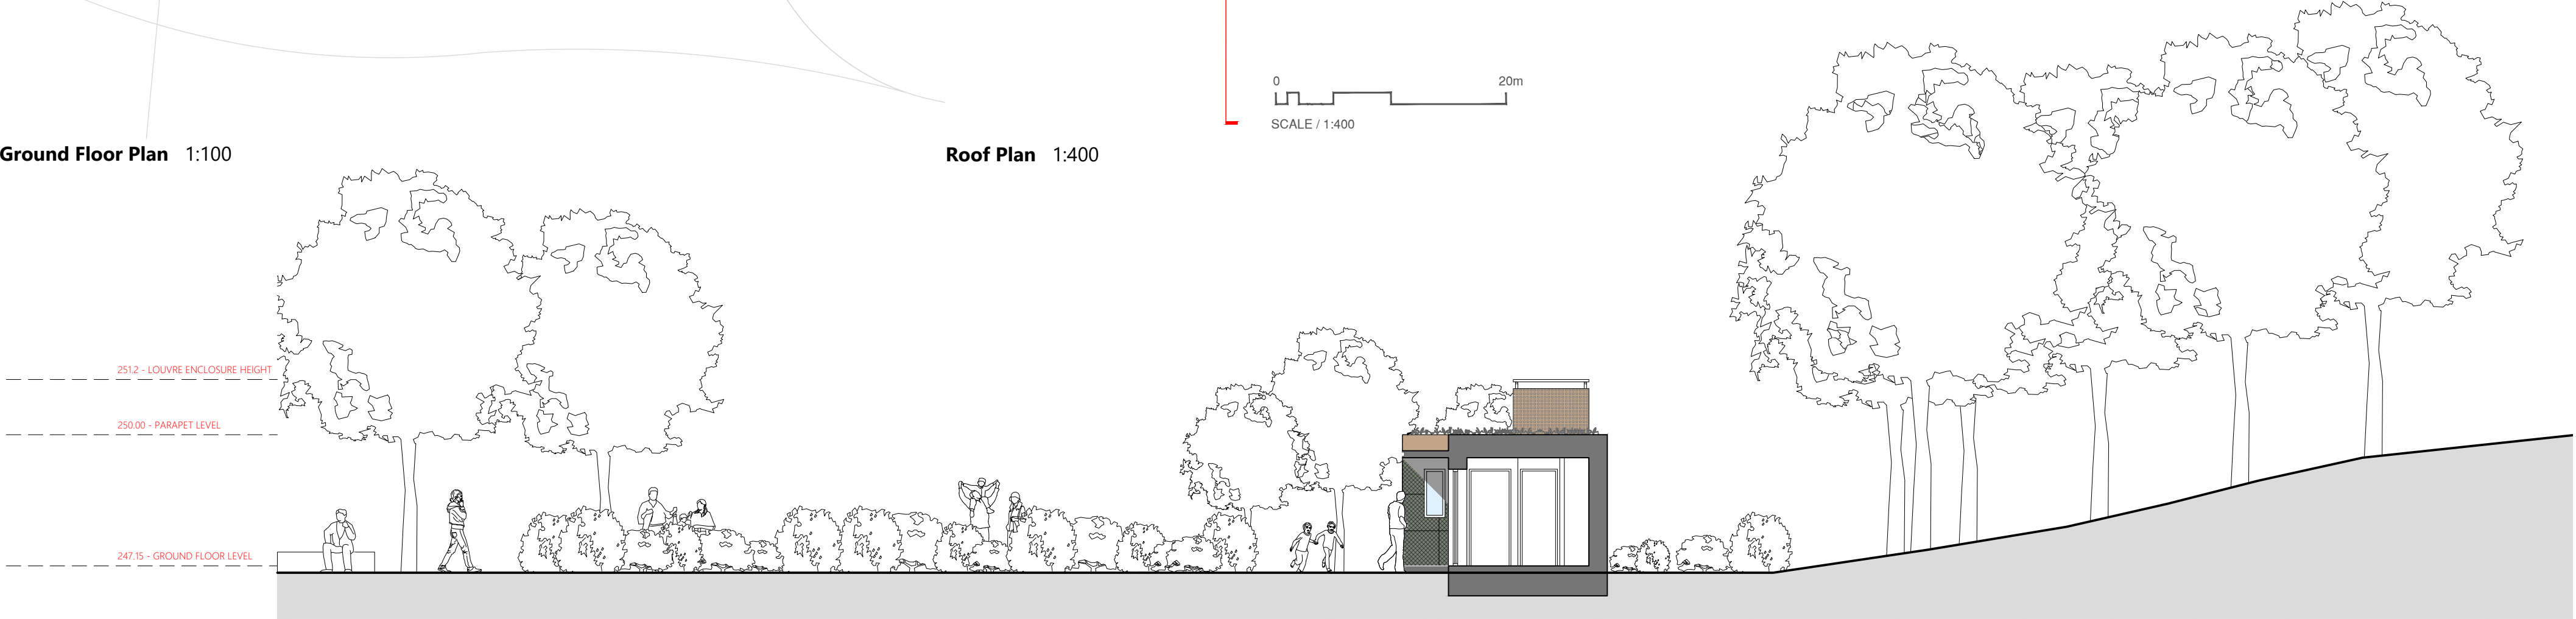


Section 1-1 1:100

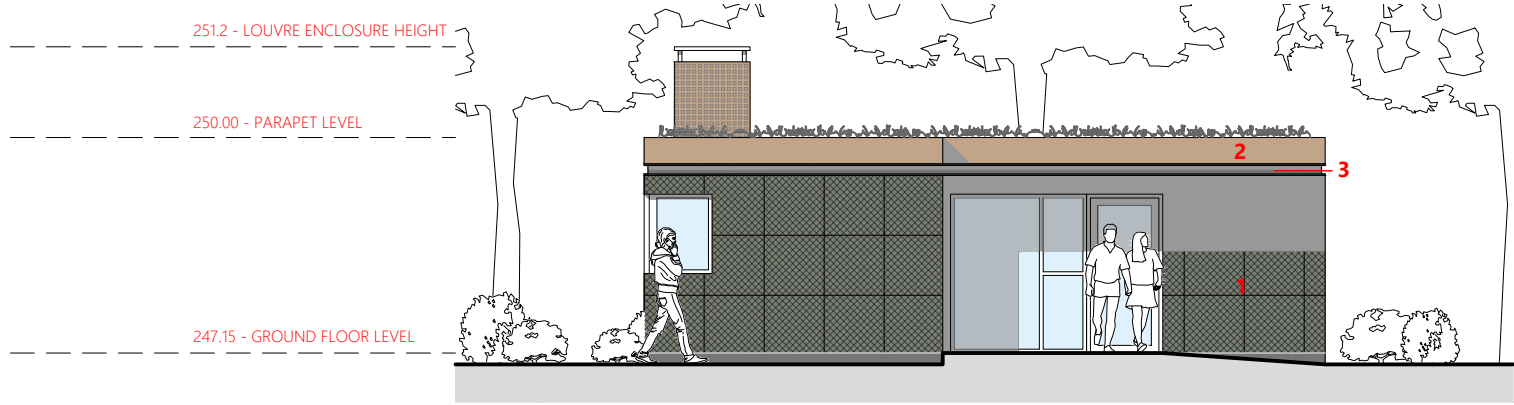


Elevation A-A 1:100

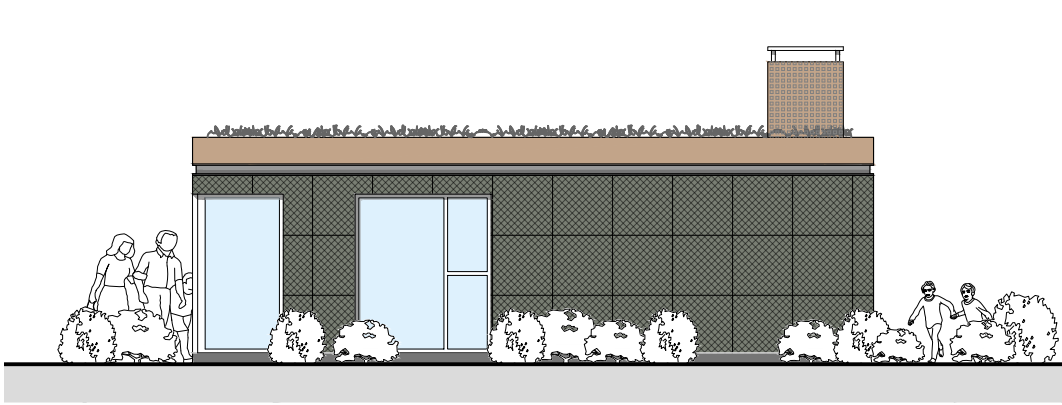

Elevation B-B 1:100

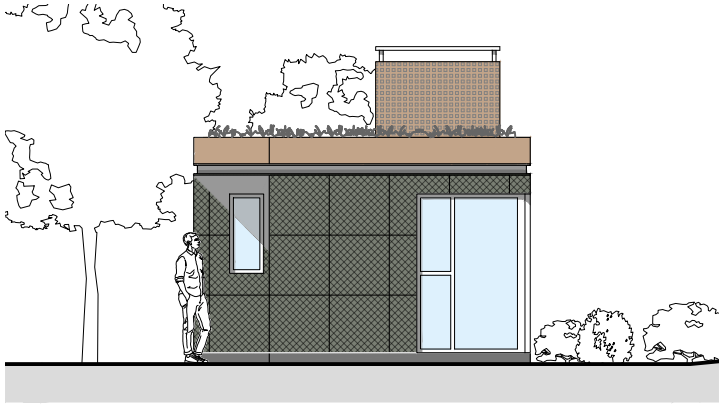

Elevation C-C 1:100

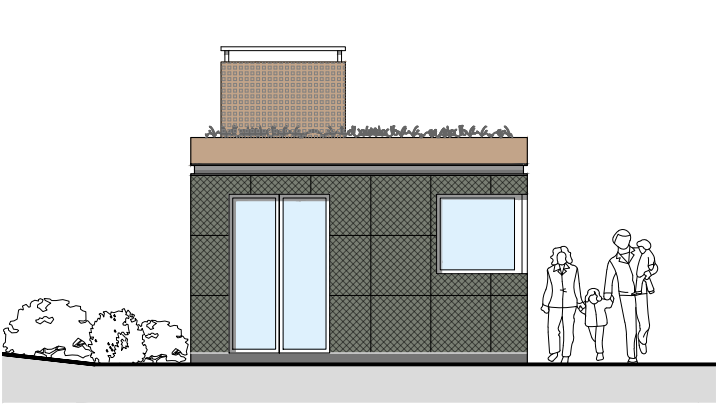

Elevation D-D 1:100

This drawing must not be scaled.
Figured dimensions and levels to be used.
Any inaccuracies must be notified to the architect.
Detail drawings and large scale drawings take precedence over smaller drawings.

Rev:

Rev:

Rev:

PRELIMINARY	
PLANNING	✓
DESIGN	
TENDER	
CONSTRUCTION	

powelldobson
ARCHITECTS

Cardiff Office: Suite 1F, Building One, Eastern Business Park, Wern Fawr Lane, Old St Mellons, Cardiff CF3 5EA
Tel: +44 (0)33 33 201 001 Fax: +44 (0)29 2079 1212 email: cardiff@powelldobson.com

Contract: Wildfox Resorts, Afan Valley

Title: Forest Hub- Proposed Plan, Section and Elevations

Drawing No. 21055 (05) 165
Rev. -

Scale: 1:100 @ A2
Date: 24/08/2022
Drawn: RLM
Checked: AMS

THIS DRAWING IS COPYRIGHT ©

Registered Office: Powell Dobson Ltd. Suite 1F, Building One, Eastern Business Park, Wern Fawr Lane, Old St Mellons, Cardiff CF3 5EA . Powell Dobson is a trading name of Powell Dobson Ltd a company registered in England and Wales No 3873802.