


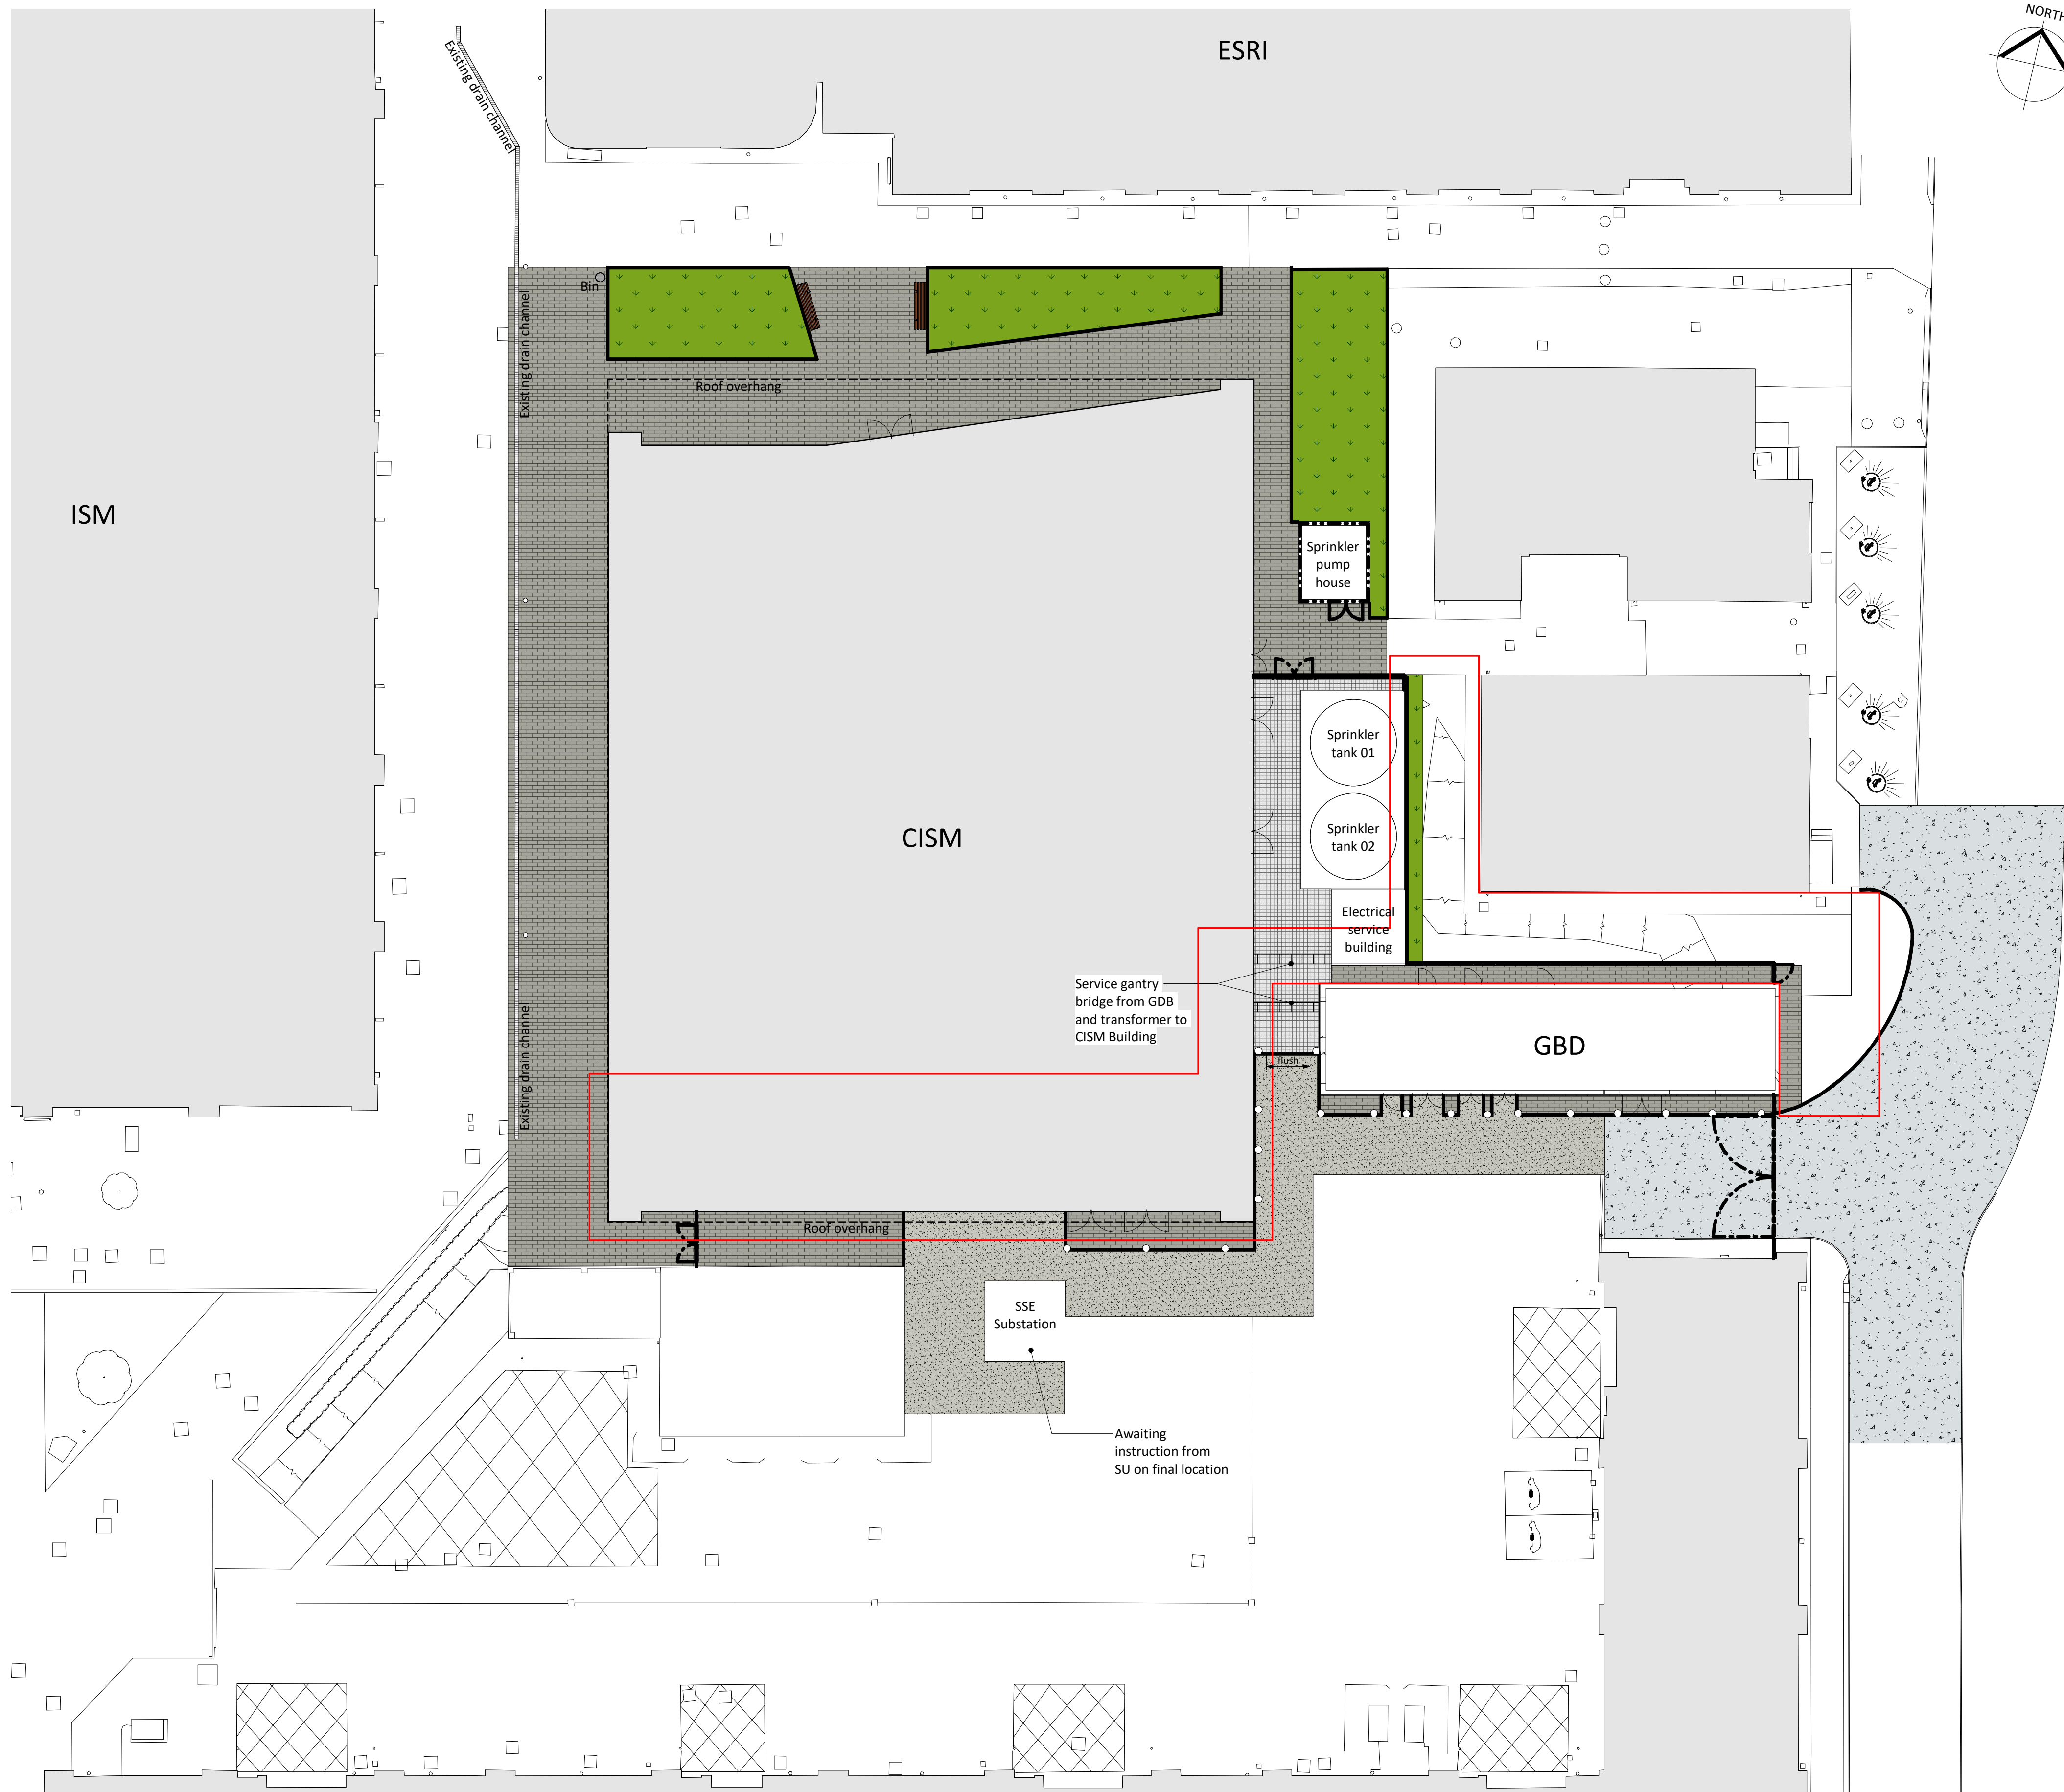

PL	P175	26.08.22	ROOF MOUNTED TURBINE PLANNING ISSUE
STATUS	REV	DATE	DESCRIPTION
CLIENT	REVISOR BY		
Swansea University	Gethin Davies		
	CHECKED BY		
	Richard Croydon		
	ORIGINATOR NO		
	152296		

CONSULTANT
STRIDE TREGLOWN
www.stride-treglown.com © Stride Treglown Limited 2019
PROJECT
CISM
SU Bay Campus

DRAWING TITLE
SIN_O Existing Site Plan

SUITABILITY STATUS	SCALE
PL : PLANNING	1 : 200 @ A1

PROJECT ORIGINATOR ZONE LEVEL TYPE ROLE CLASS NUMBER	REVISION
152296-STL-XX-00-DR-A-XXXX-09001	P175