


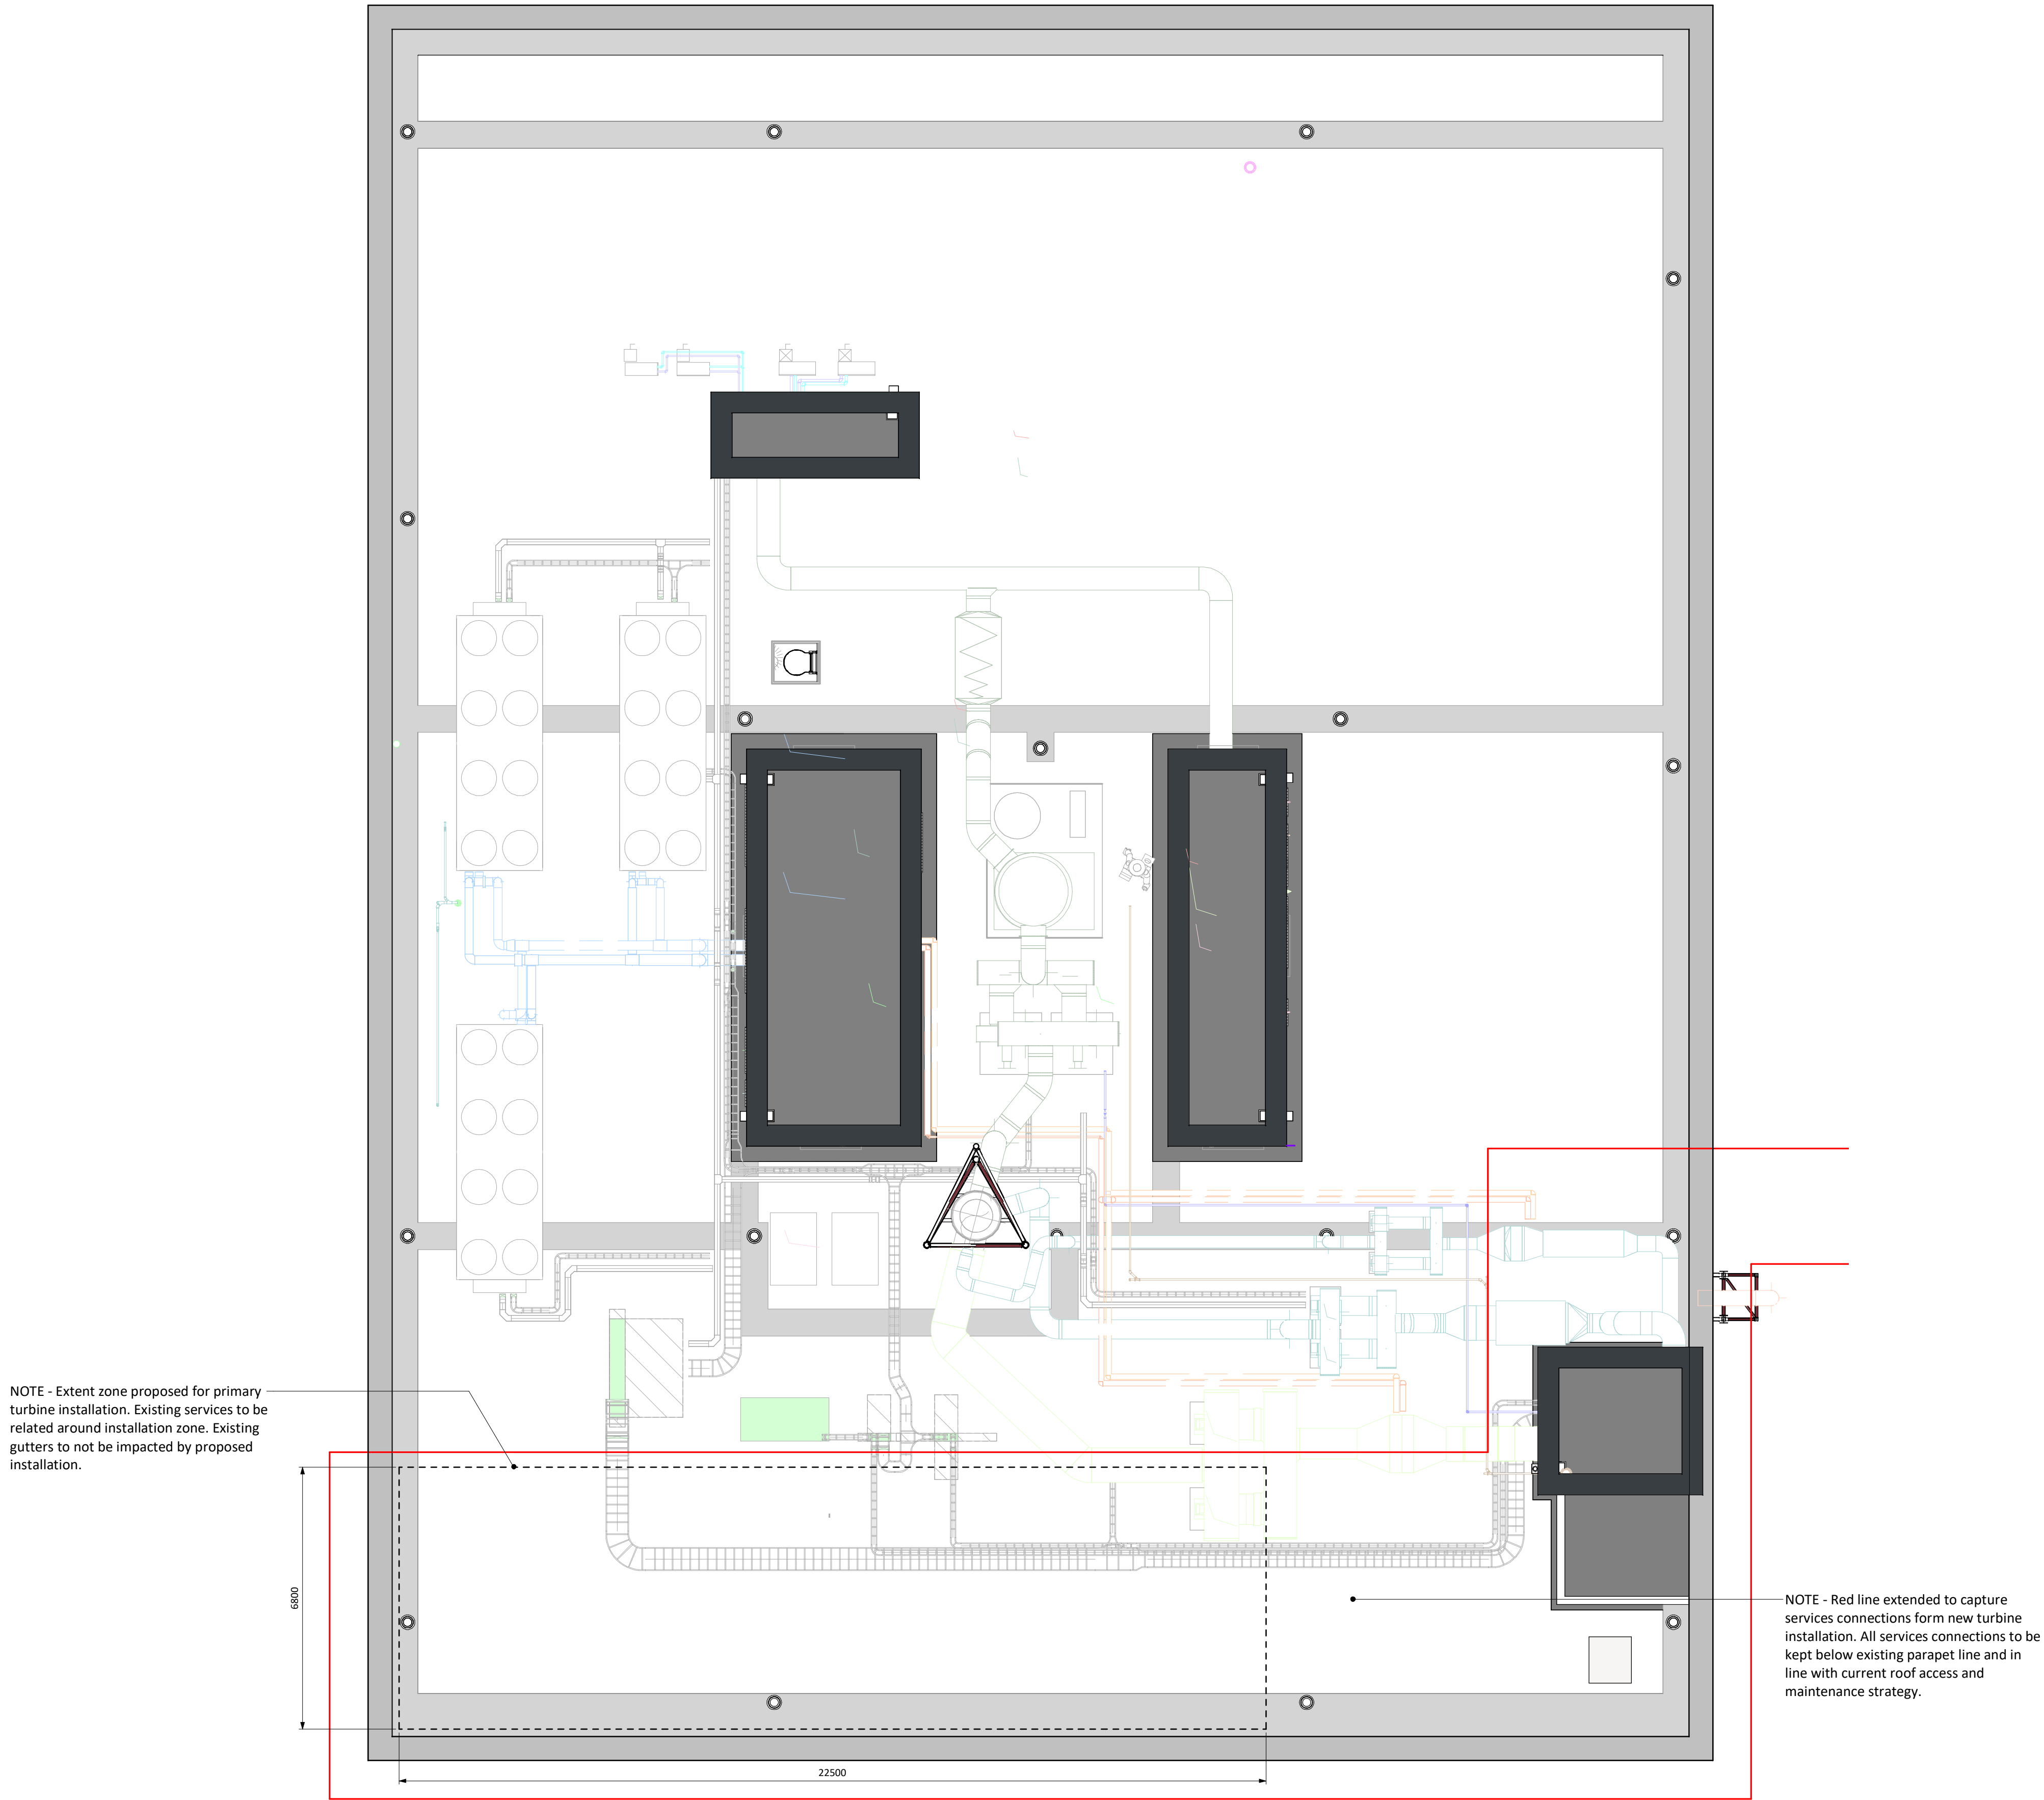

NOTE - Extent zone proposed for primary turbine installation. Existing services to be related around installation zone. Existing gutters to not be impacted by proposed installation.

NOTE - Red line extended to capture services connections form new turbine installation. All services connections to be kept below existing parapet line and in line with current roof access and maintenance strategy.

SIN_O - EXISTING ROOF PLAN
1 : 100

PL	P175	26.08.22	ROOF MOUNTED TURBINE PLANNING ISSUE	REVISED BY
STATUS	REV	DATE	DESCRIPTION	CLIENT
Swansea University				Gethin Davies
				CHECKED BY
				Richard Croydon
				ORIGINATOR NO
				152296

CONSULTANT
STRIDE TREGLOWN
www.stridetreglown.com © Stride Treglown Limited 2019_
PROJECT
CISM
SU Bay Campus

DRAWING TITLE
SIN_O - Existing Roof Plan

SUITABILITY STATUS	SCALE
PL : PLANNING	1 : 100 @ A1
PROJECT ORIGINATOR ZONE LEVEL TYPE ROLE CLASS NUMBER	REVISION
CISM-STL-XX-R1-DR-A-XXXX-01000	P175