


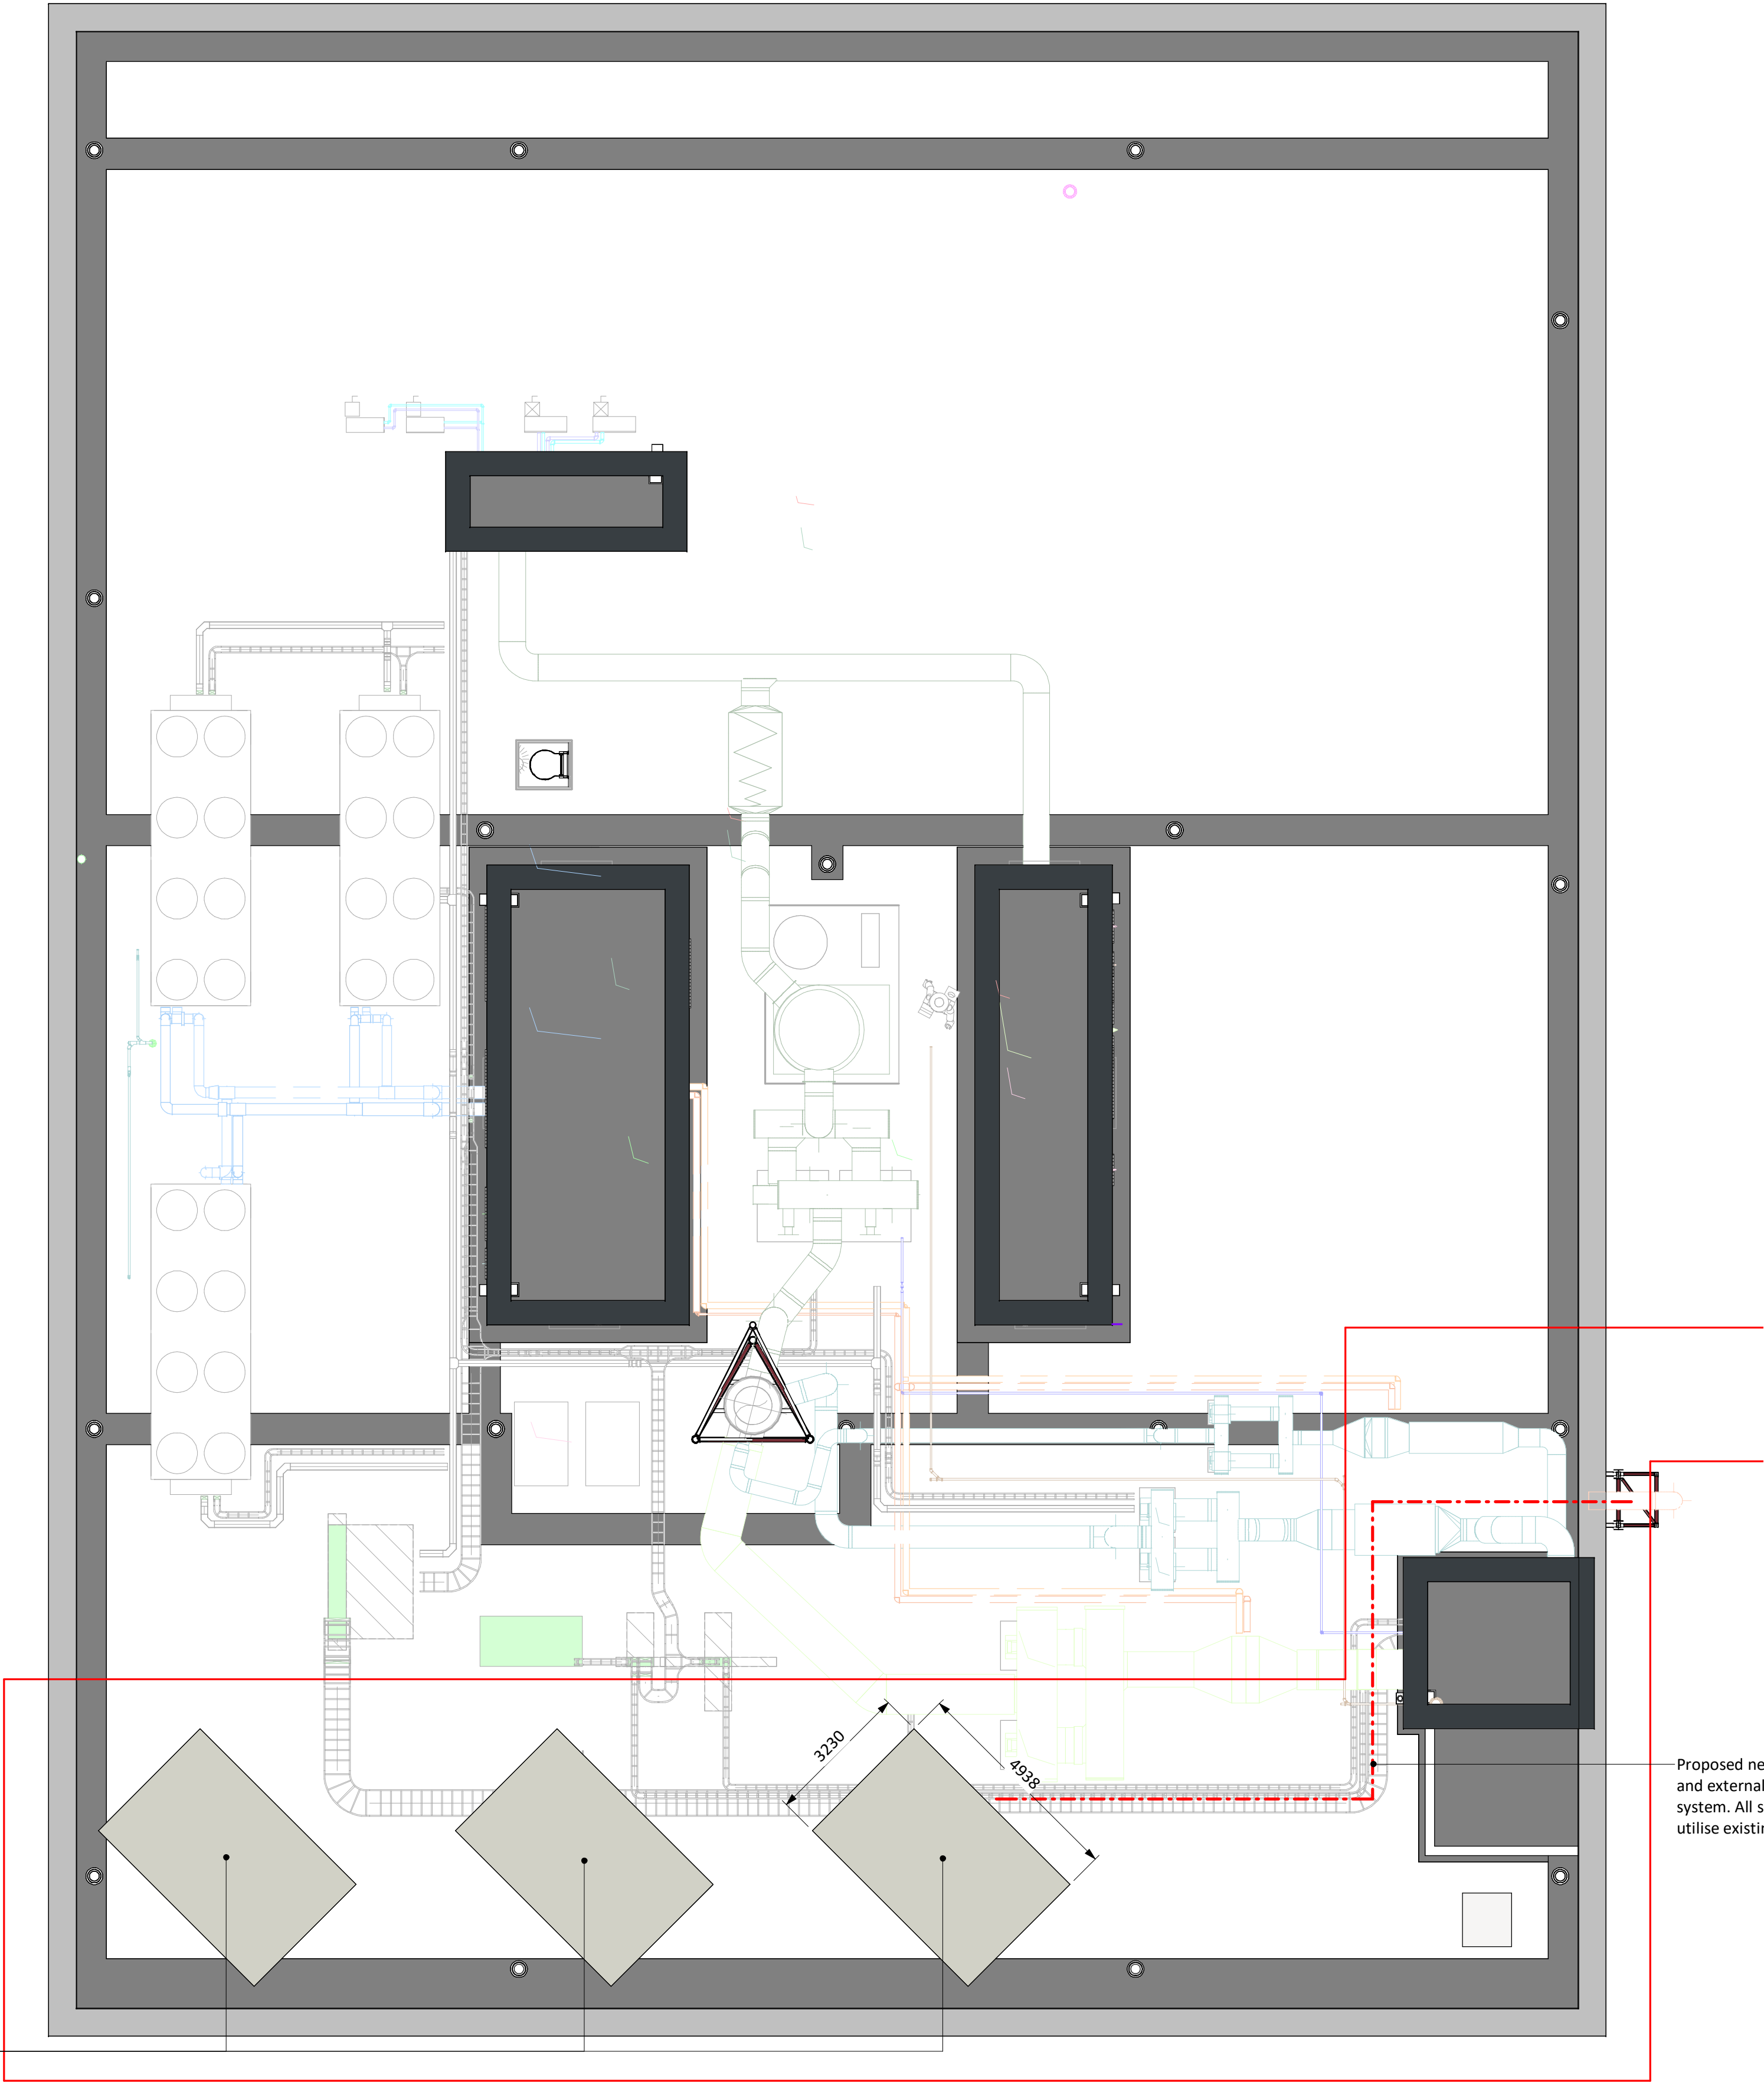

Proposed location of new Roof Mounted Turbines.
Note final location to be determined by on site
requirements and installation requirements. Turbines
to sit within redline boundary.

SIN_O - PROPOSED ROOF PLAN
1 : 100

PL	P175	26.08.22	ROOF MOUNTED TURBINE PLANNING ISSUE	REVISED BY
STATUS	REV	DATE	DESCRIPTION	CLIENT
Swansea University				Gethin Davies
				CHECKED BY
				Richard Croydon
				ORIGINATOR NO
				152296

CONSULTANT
STRIDE TREGLOWN
www.stridetreglown.com © Stride Treglown Limited 2019_
PROJECT
CISM
SU Bay Campus

DRAWING TITLE
SIN_O - Proposed Roof Plan

SUITABILITY STATUS	SCALE
PL : PLANNING	1 : 100 @ A1

PROJECT ORIGINATOR ZONE LEVEL TYPE ROLE CLASS NUMBER	REVISION
CISM-STL-XX-R1-DR-A-XXXX-01001	P175