



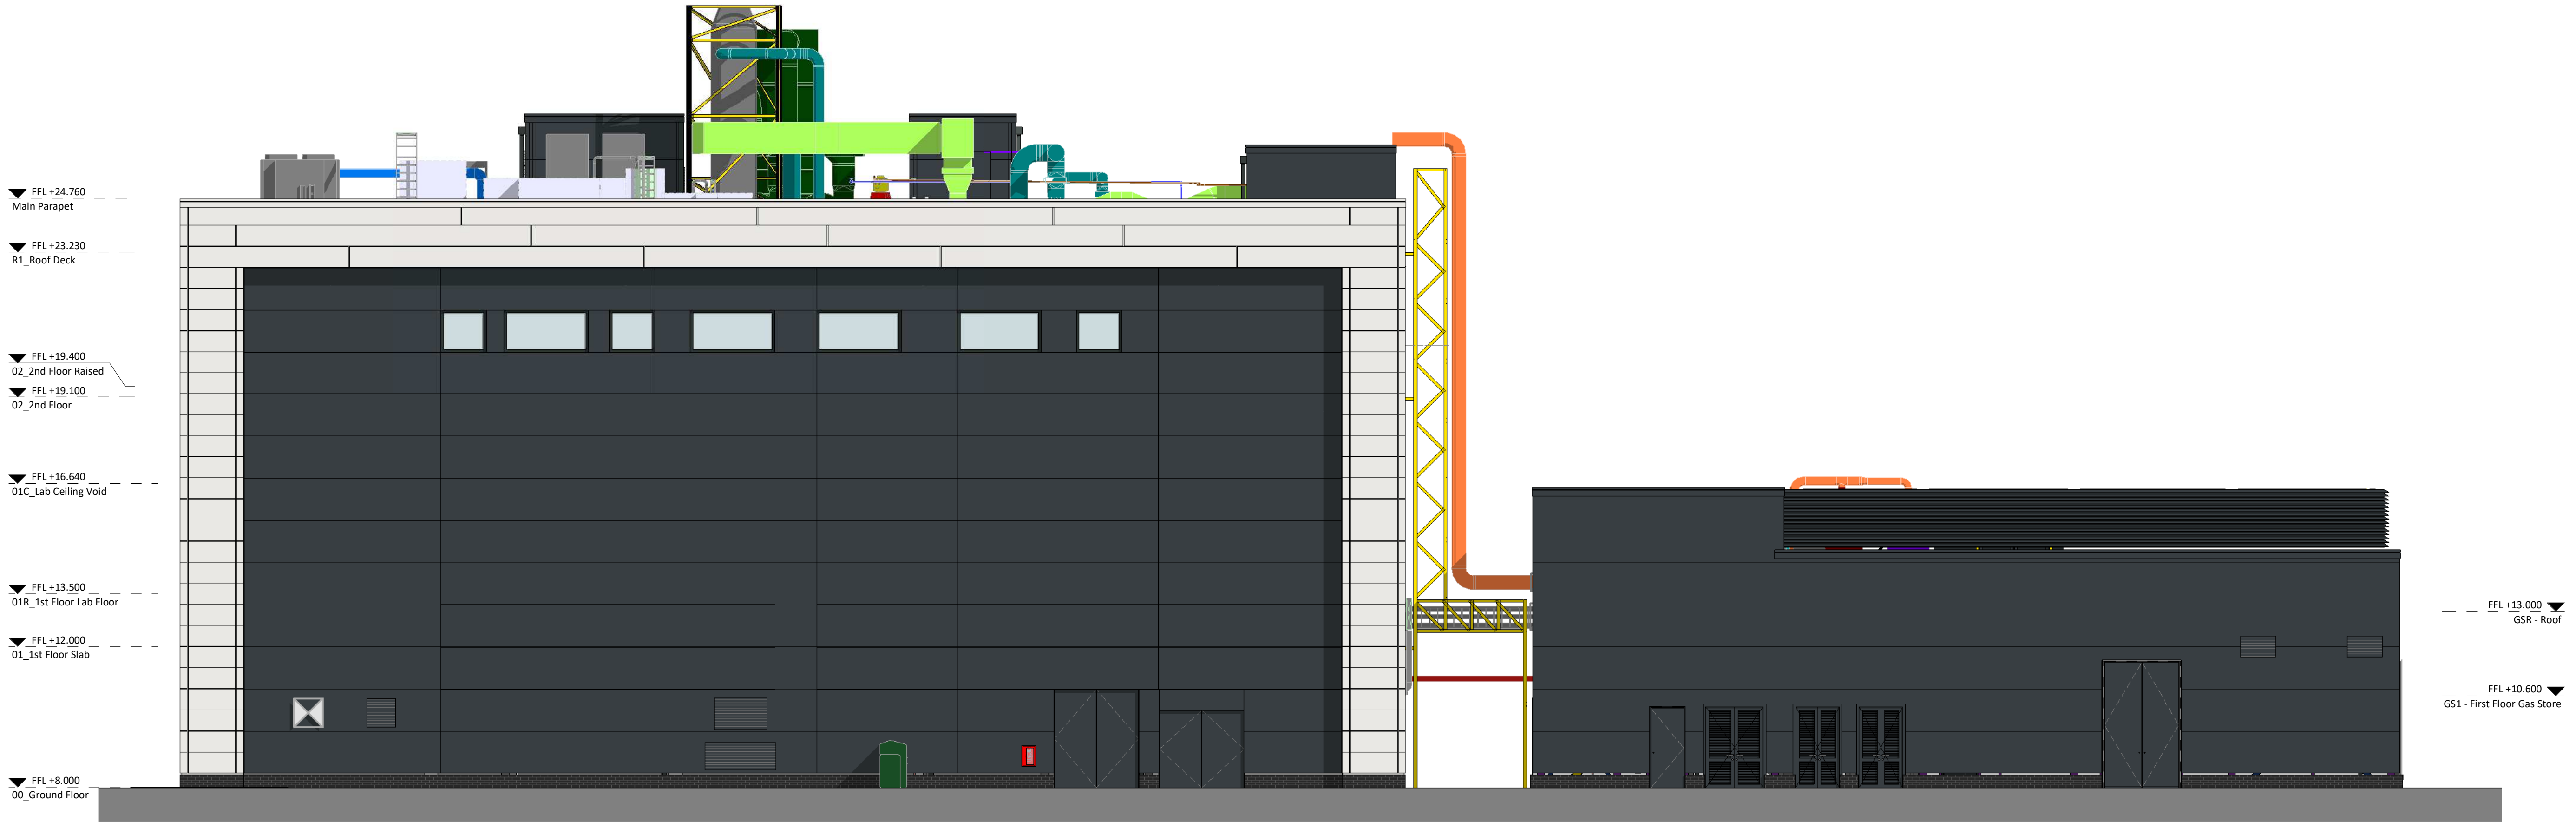

SIN_O - EXISTING SOUTH ELEVATION
1 : 100

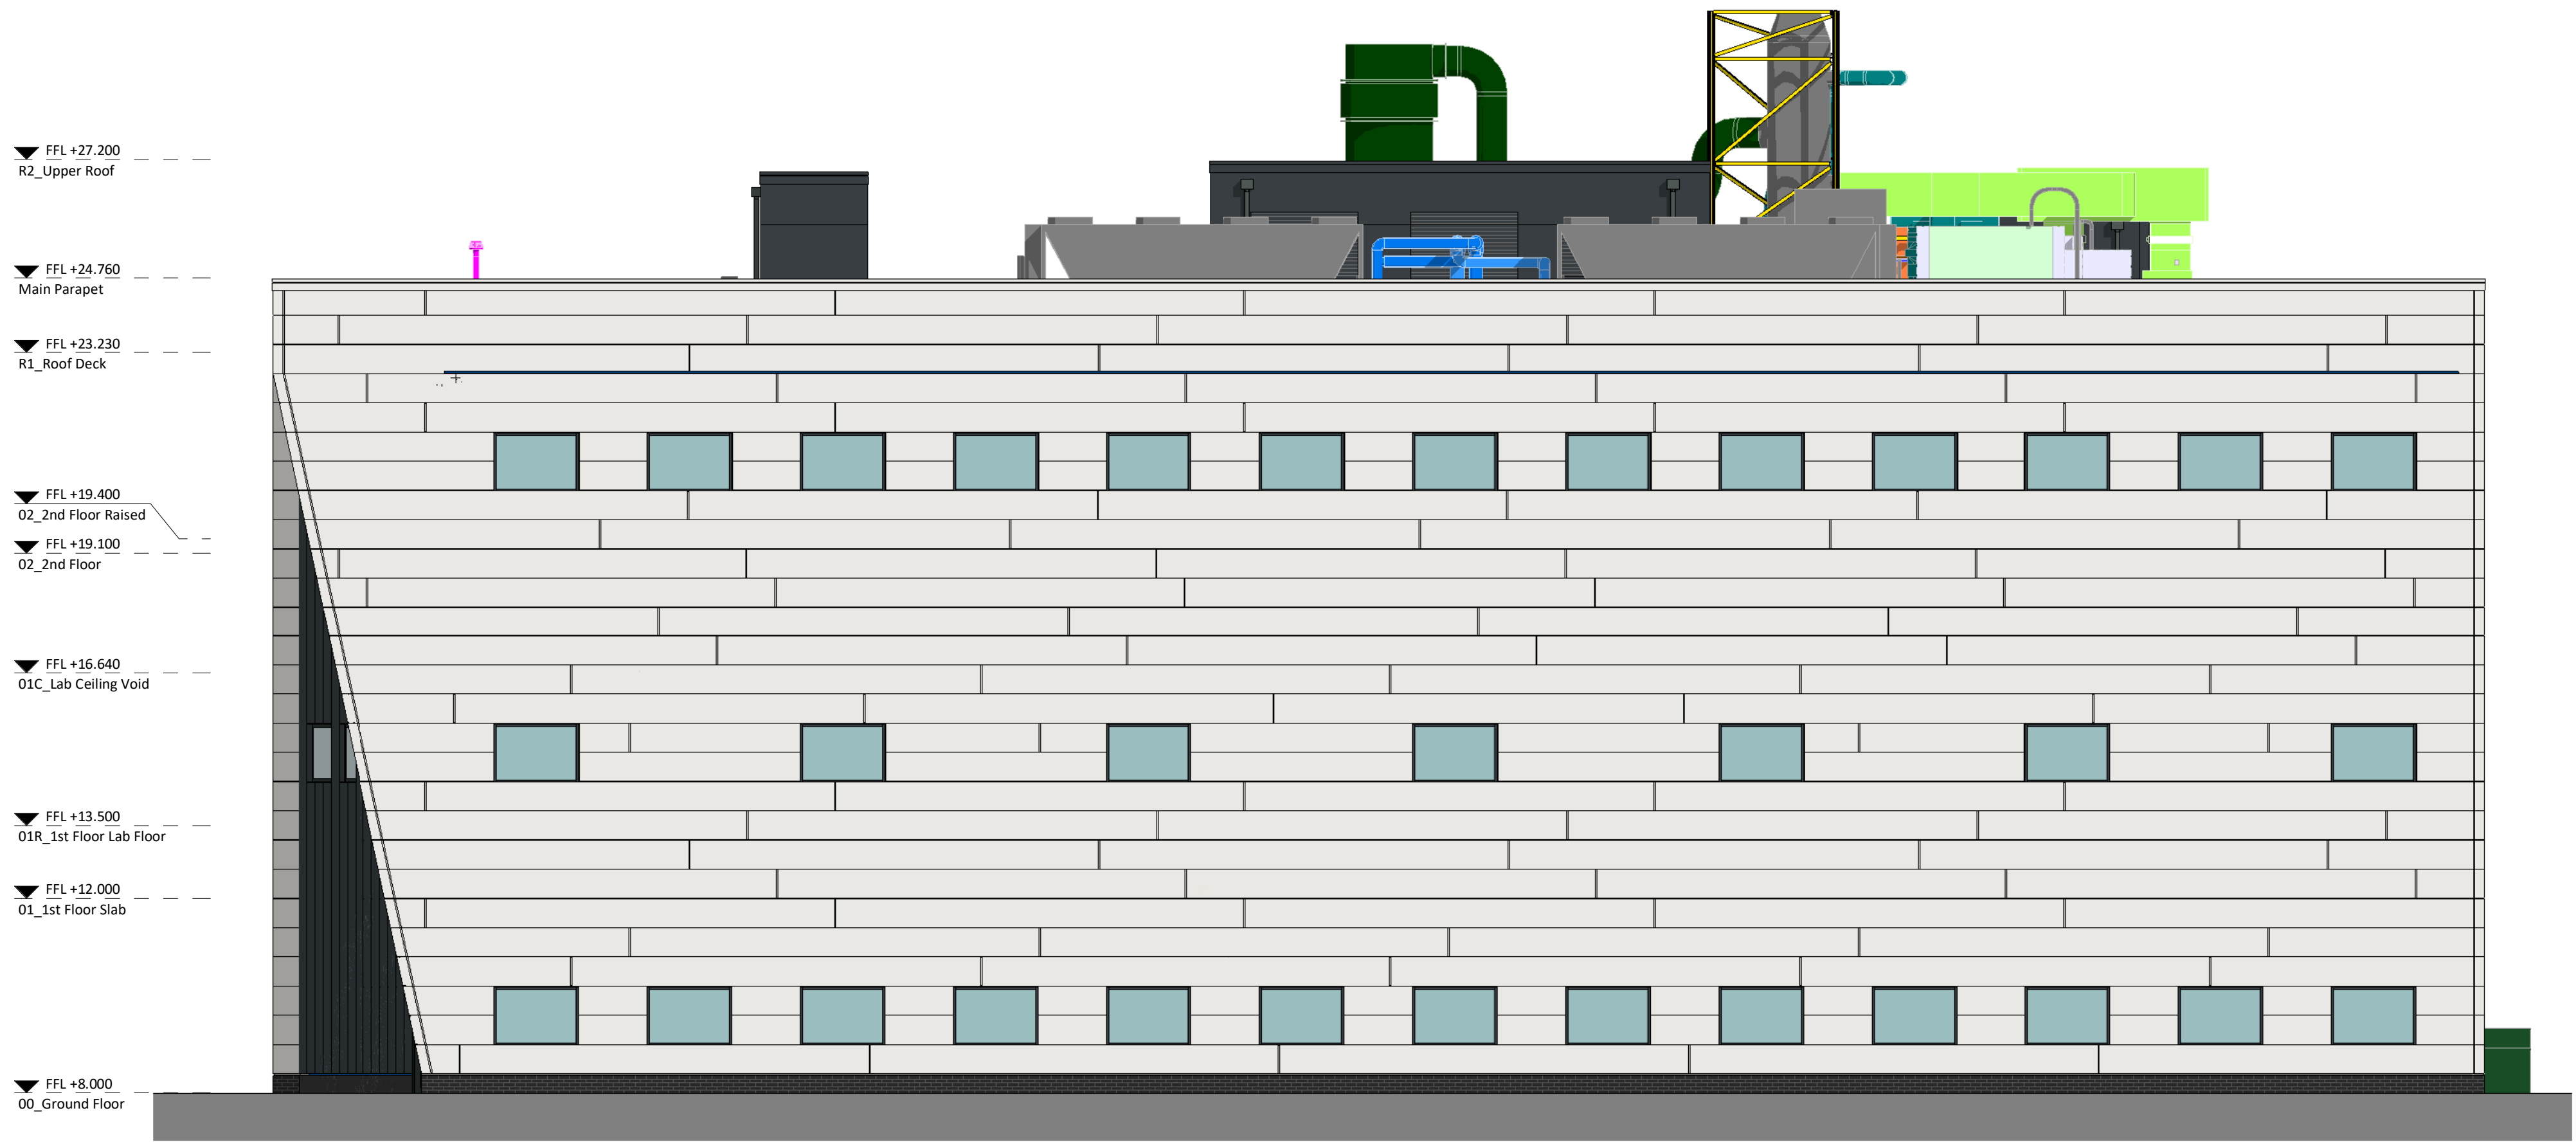

SIN_O - EXISTING WEST ELEVATION
1 : 100

PL	P175	26.08.22	ROOF MOUNTED TURBINE PLANNING ISSUE
STATUS	REV	DATE	DESCRIPTION
CLIENT	REVISOR BY Gethin Davies		
Swansea University			CHECKED BY Richard Croydon
ORIGINATOR NO 152296			

CONSULTANT
STRIDE TREGLOWN
www.stridetreglow.com © Stride Treglow Limited 2019_
PROJECT
CISM
SU Bay Campus

DRAWING TITLE
SIN_O - Existing Elevations South and West
(Sheet 02)

SUITABILITY STATUS PL : PLANNING	SCALE 1 : 100 @ A1
-------------------------------------	-----------------------

PROJECT ORIGINATOR ZONE LEVEL TYPE ROLE CLASS NUMBER CISM-STL-XX-ZZ-DR-A-XXXX-02001	REVISION P175
--	------------------